

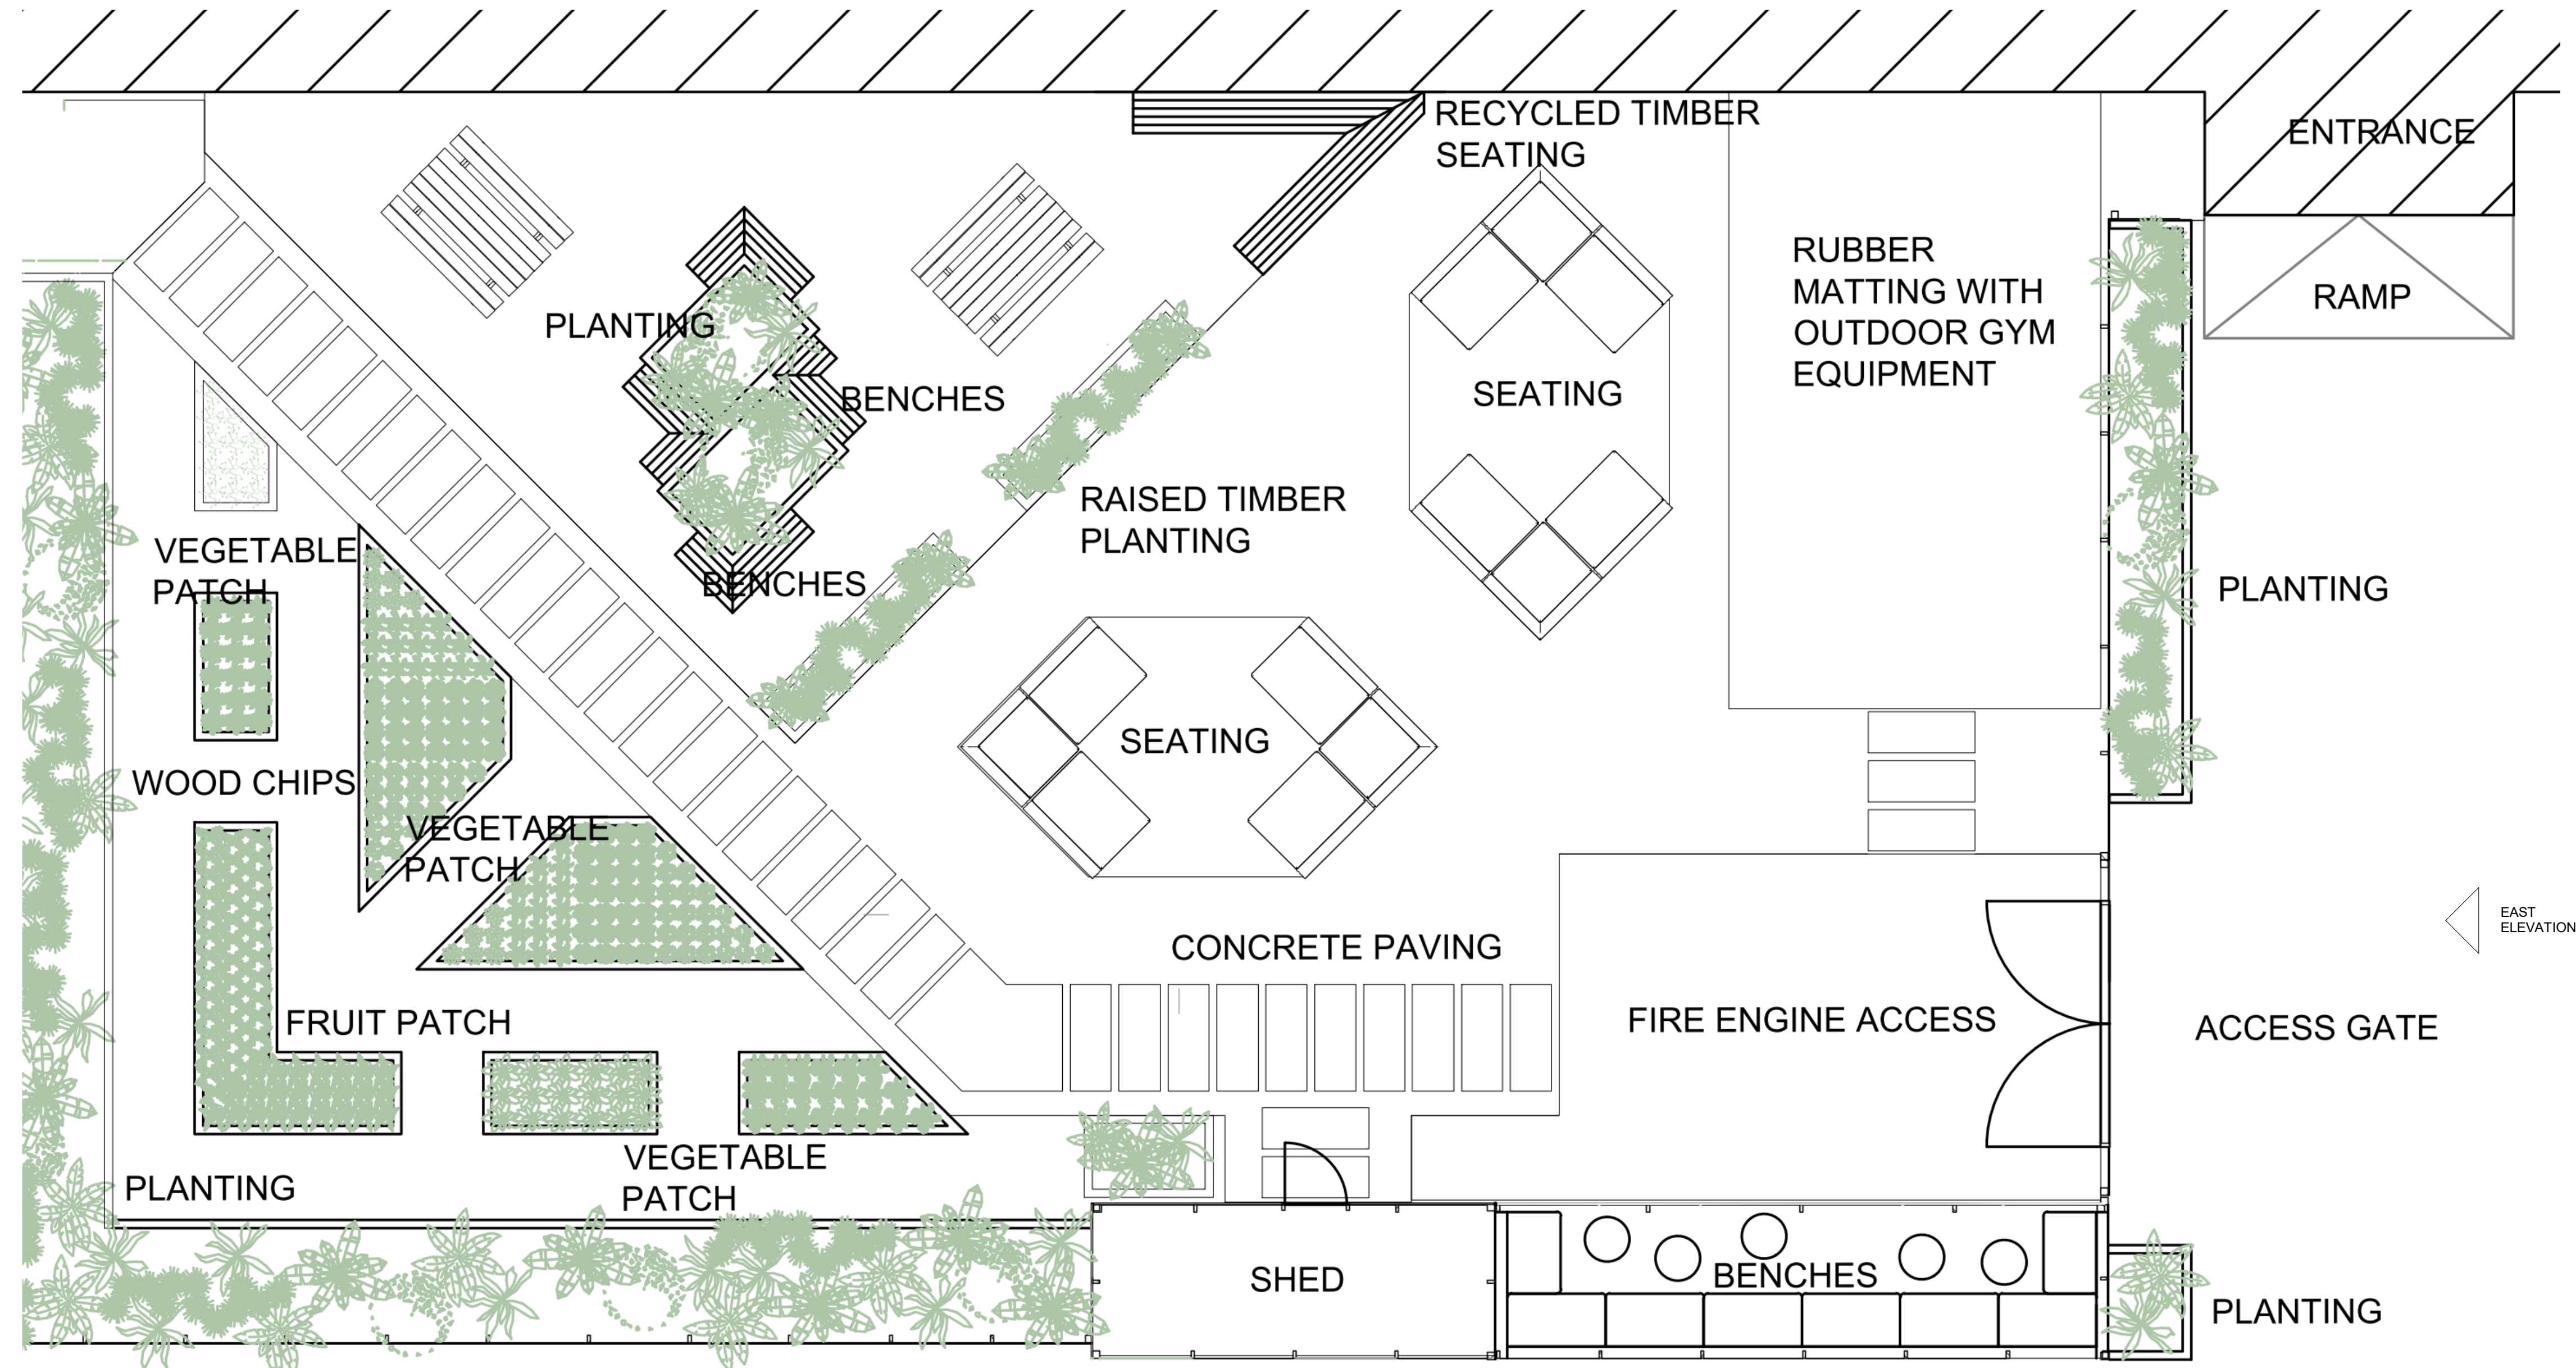


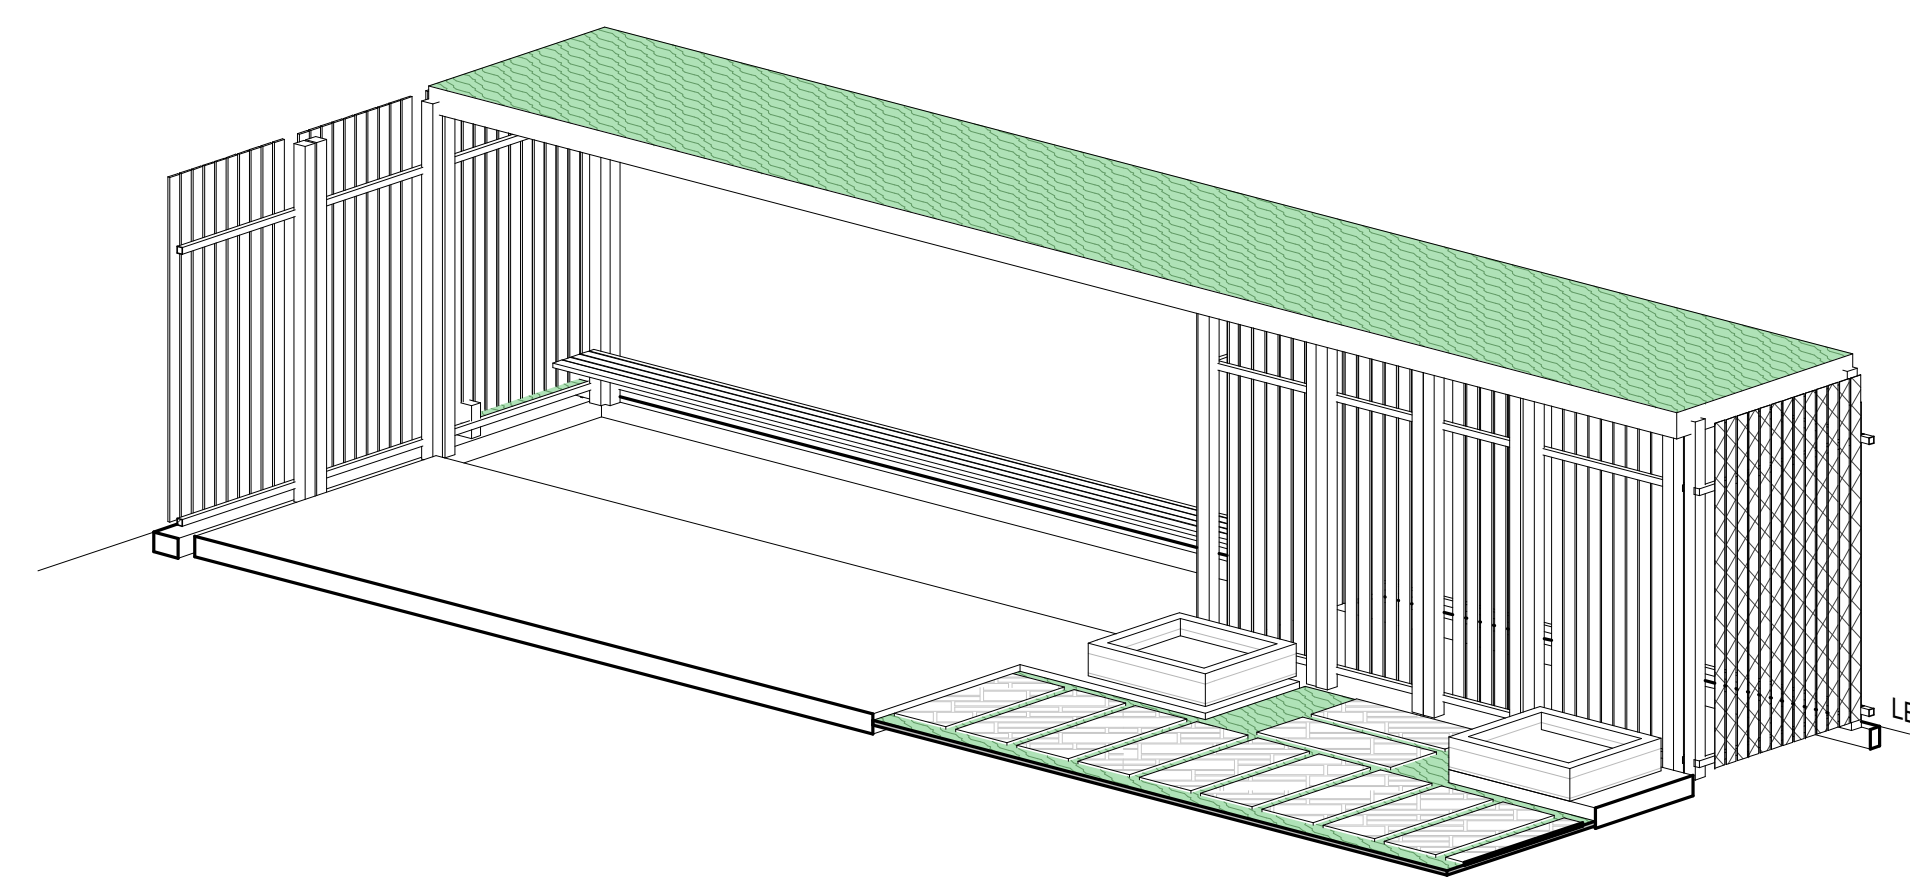

1 PROPOSED SITE PLAN
1 : 50

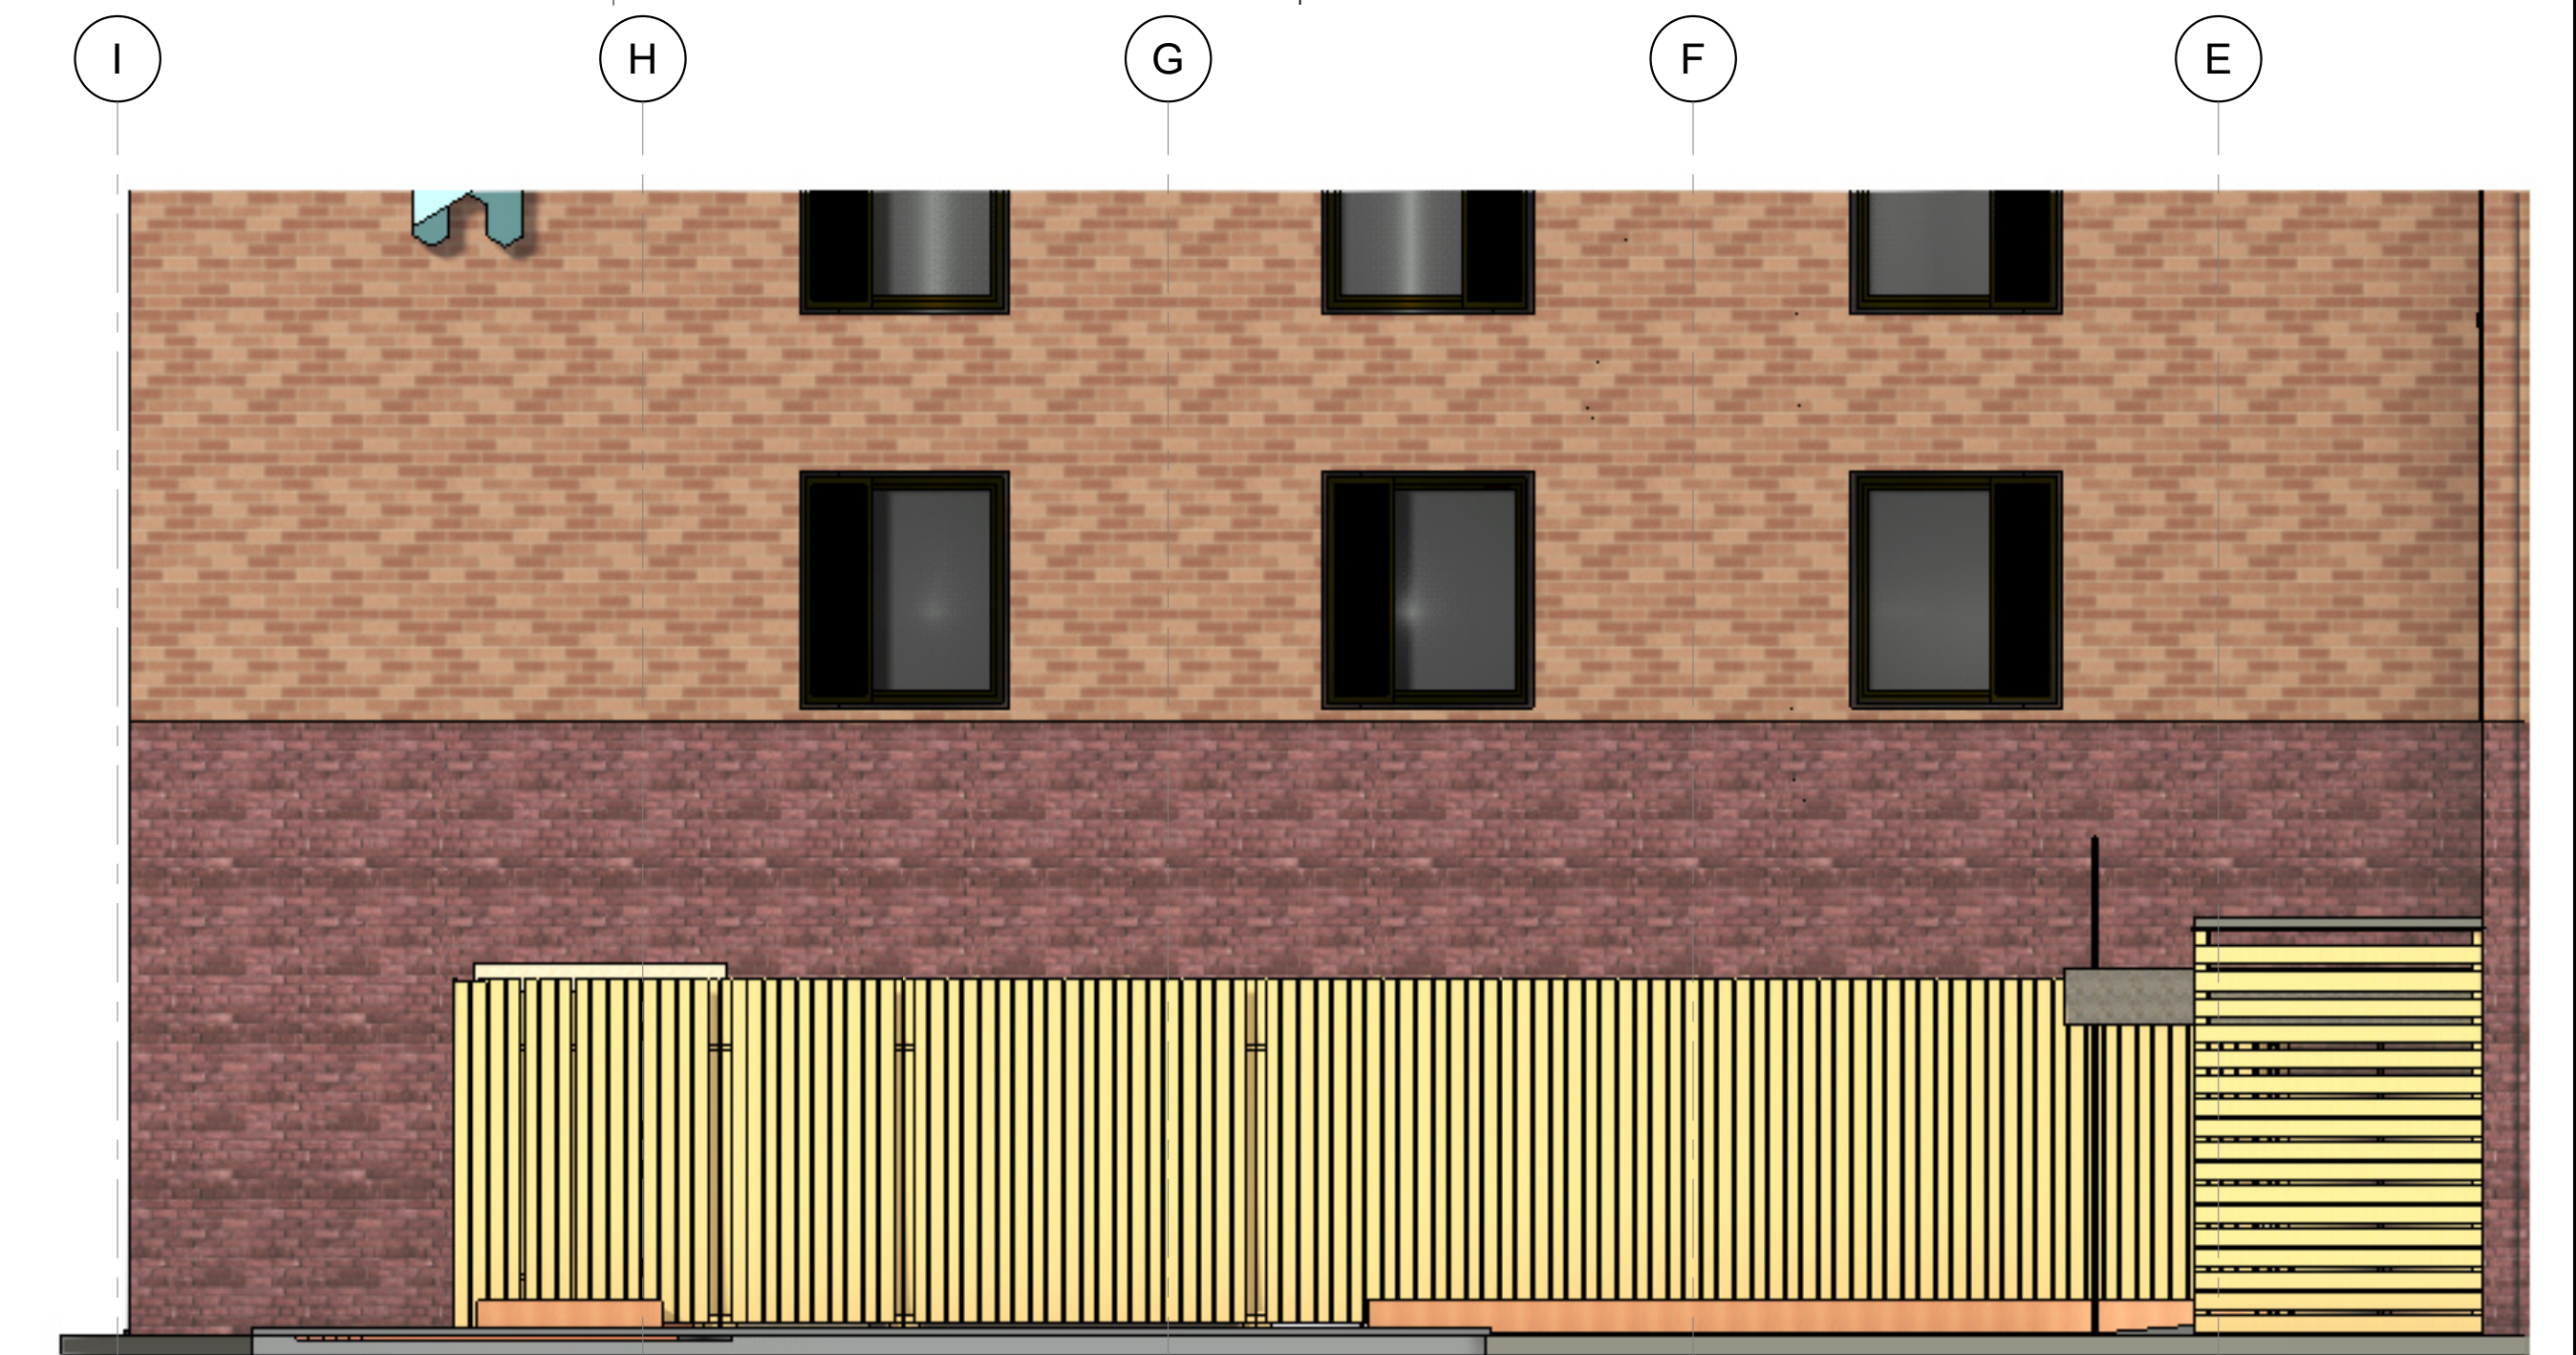

4 GARDEN ELEVATION P116 E
1 : 50


A. NOTES

- Drawing indicates design intent only.
- All information, areas, dimensions and datum levels are subject to detailed survey, detailed design and investigative work.
- Do not scale from the drawing.
- Report all discrepancies to the architect before proceeding.

This drawing is the property of WillandPartners Ltd. No disclosure or copy of it may be made without the written permission of WillandPartners Ltd.

MARK	REVISION	C. REVISION	DATE
T1	STAGE 03-ISSUE 01 FOR INFORMATION	REVISION	01/11/2021
T2	ISSUE FOR INFORMATION - UPDATED SET ALL FLOORS		17/12/2021
T3	ISSUE FOR PCSA		18/11/2022
T4	ISSUE FOR PLANNING		07/12/2022
P1	ISSUE FOR PRICING		20/12/2022
P2	ISSUE FOR PRICING		12/01/2023
C1	ISSUE FOR CONSTRUCTION		24/07/2023

Sheet Issue Date: 12/01/23

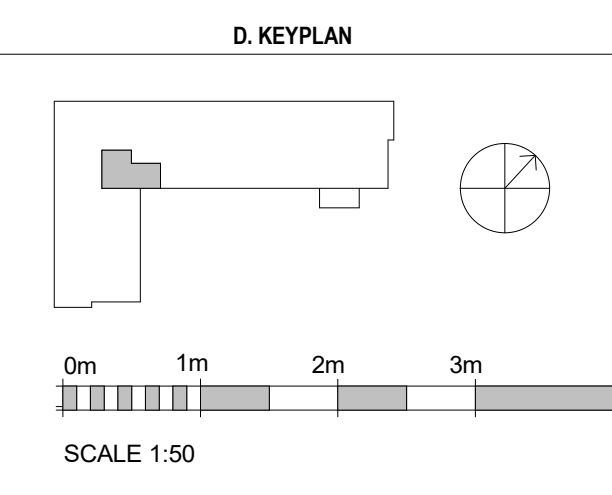

F. PROJECT

ONE YMCA
PEAR TREE LANE
WELWYN GARDEN

G. DRAWING DETAILS	H. DRAWING
Job Number 047	SITE DETAILS - GARDEN AND FENCE
Scale 1 : 50	47-WPA-Z0-XX-DR-A -0202
Drawn CGH	PROJECT APPROVE REV CHECK DATE REVISION
Checked KG	
Approved KG	
CDE STATUS	REVISION
For construction	C1