


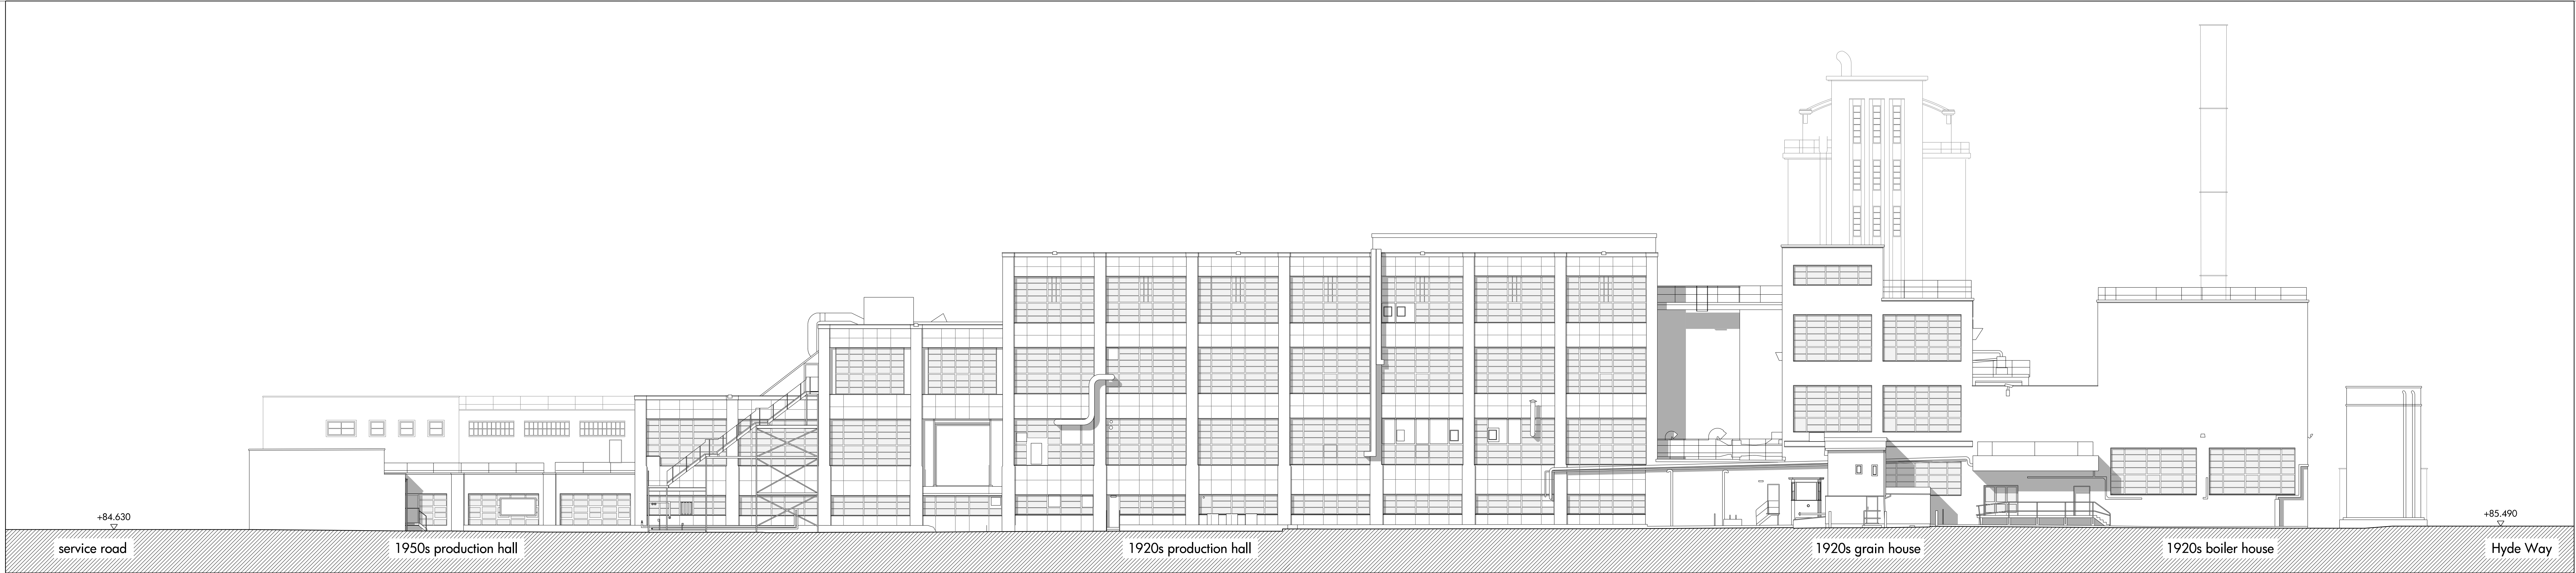
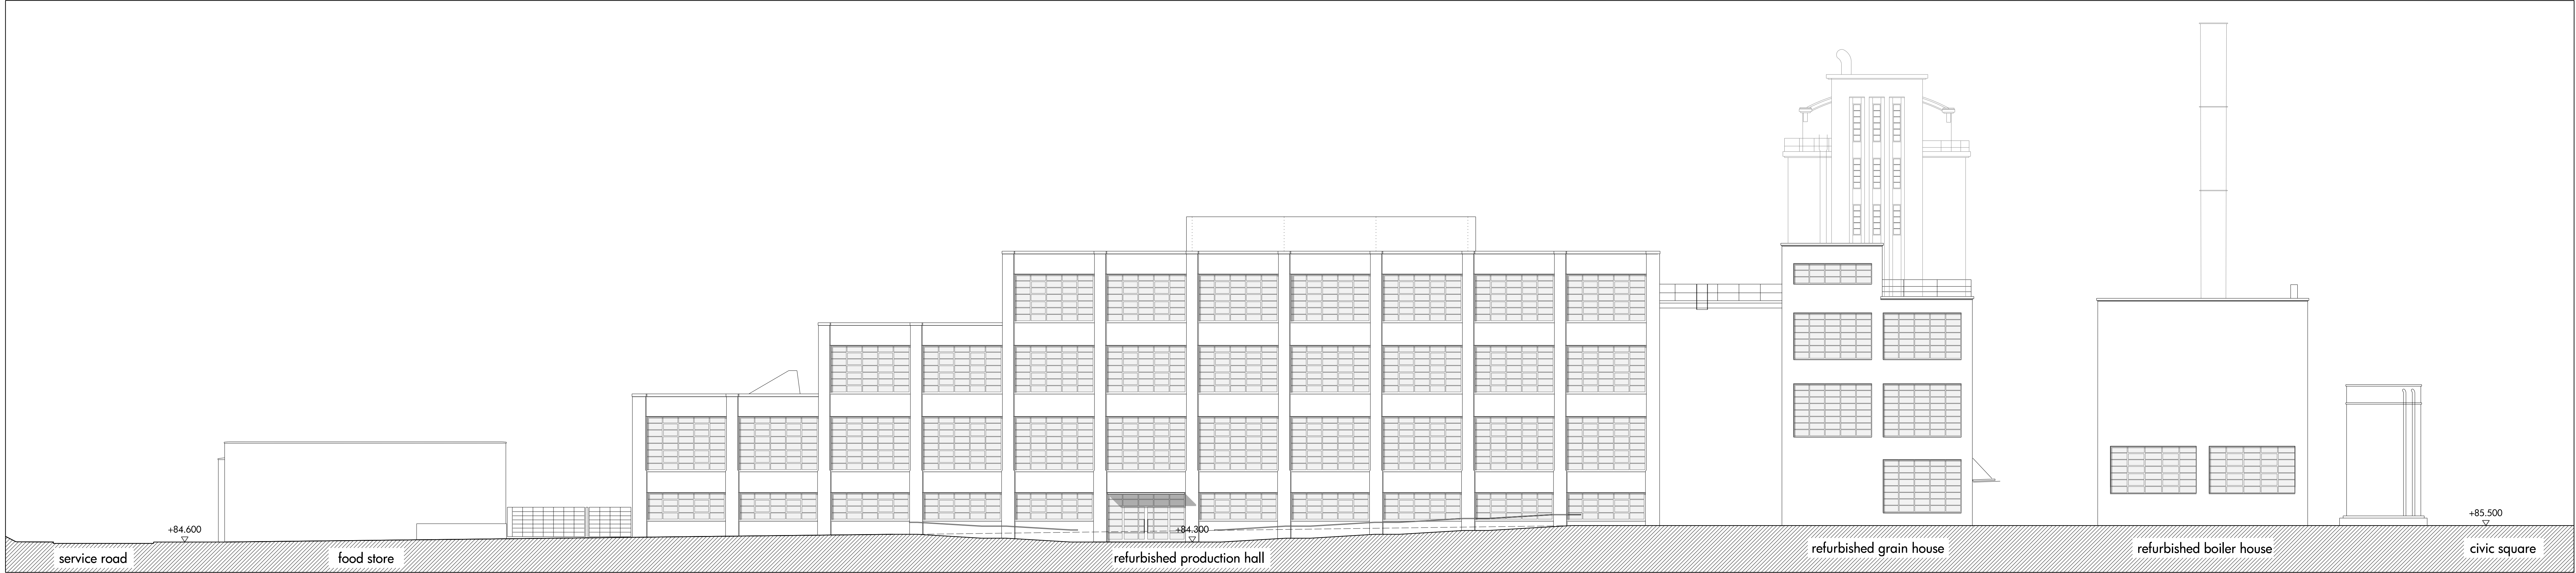


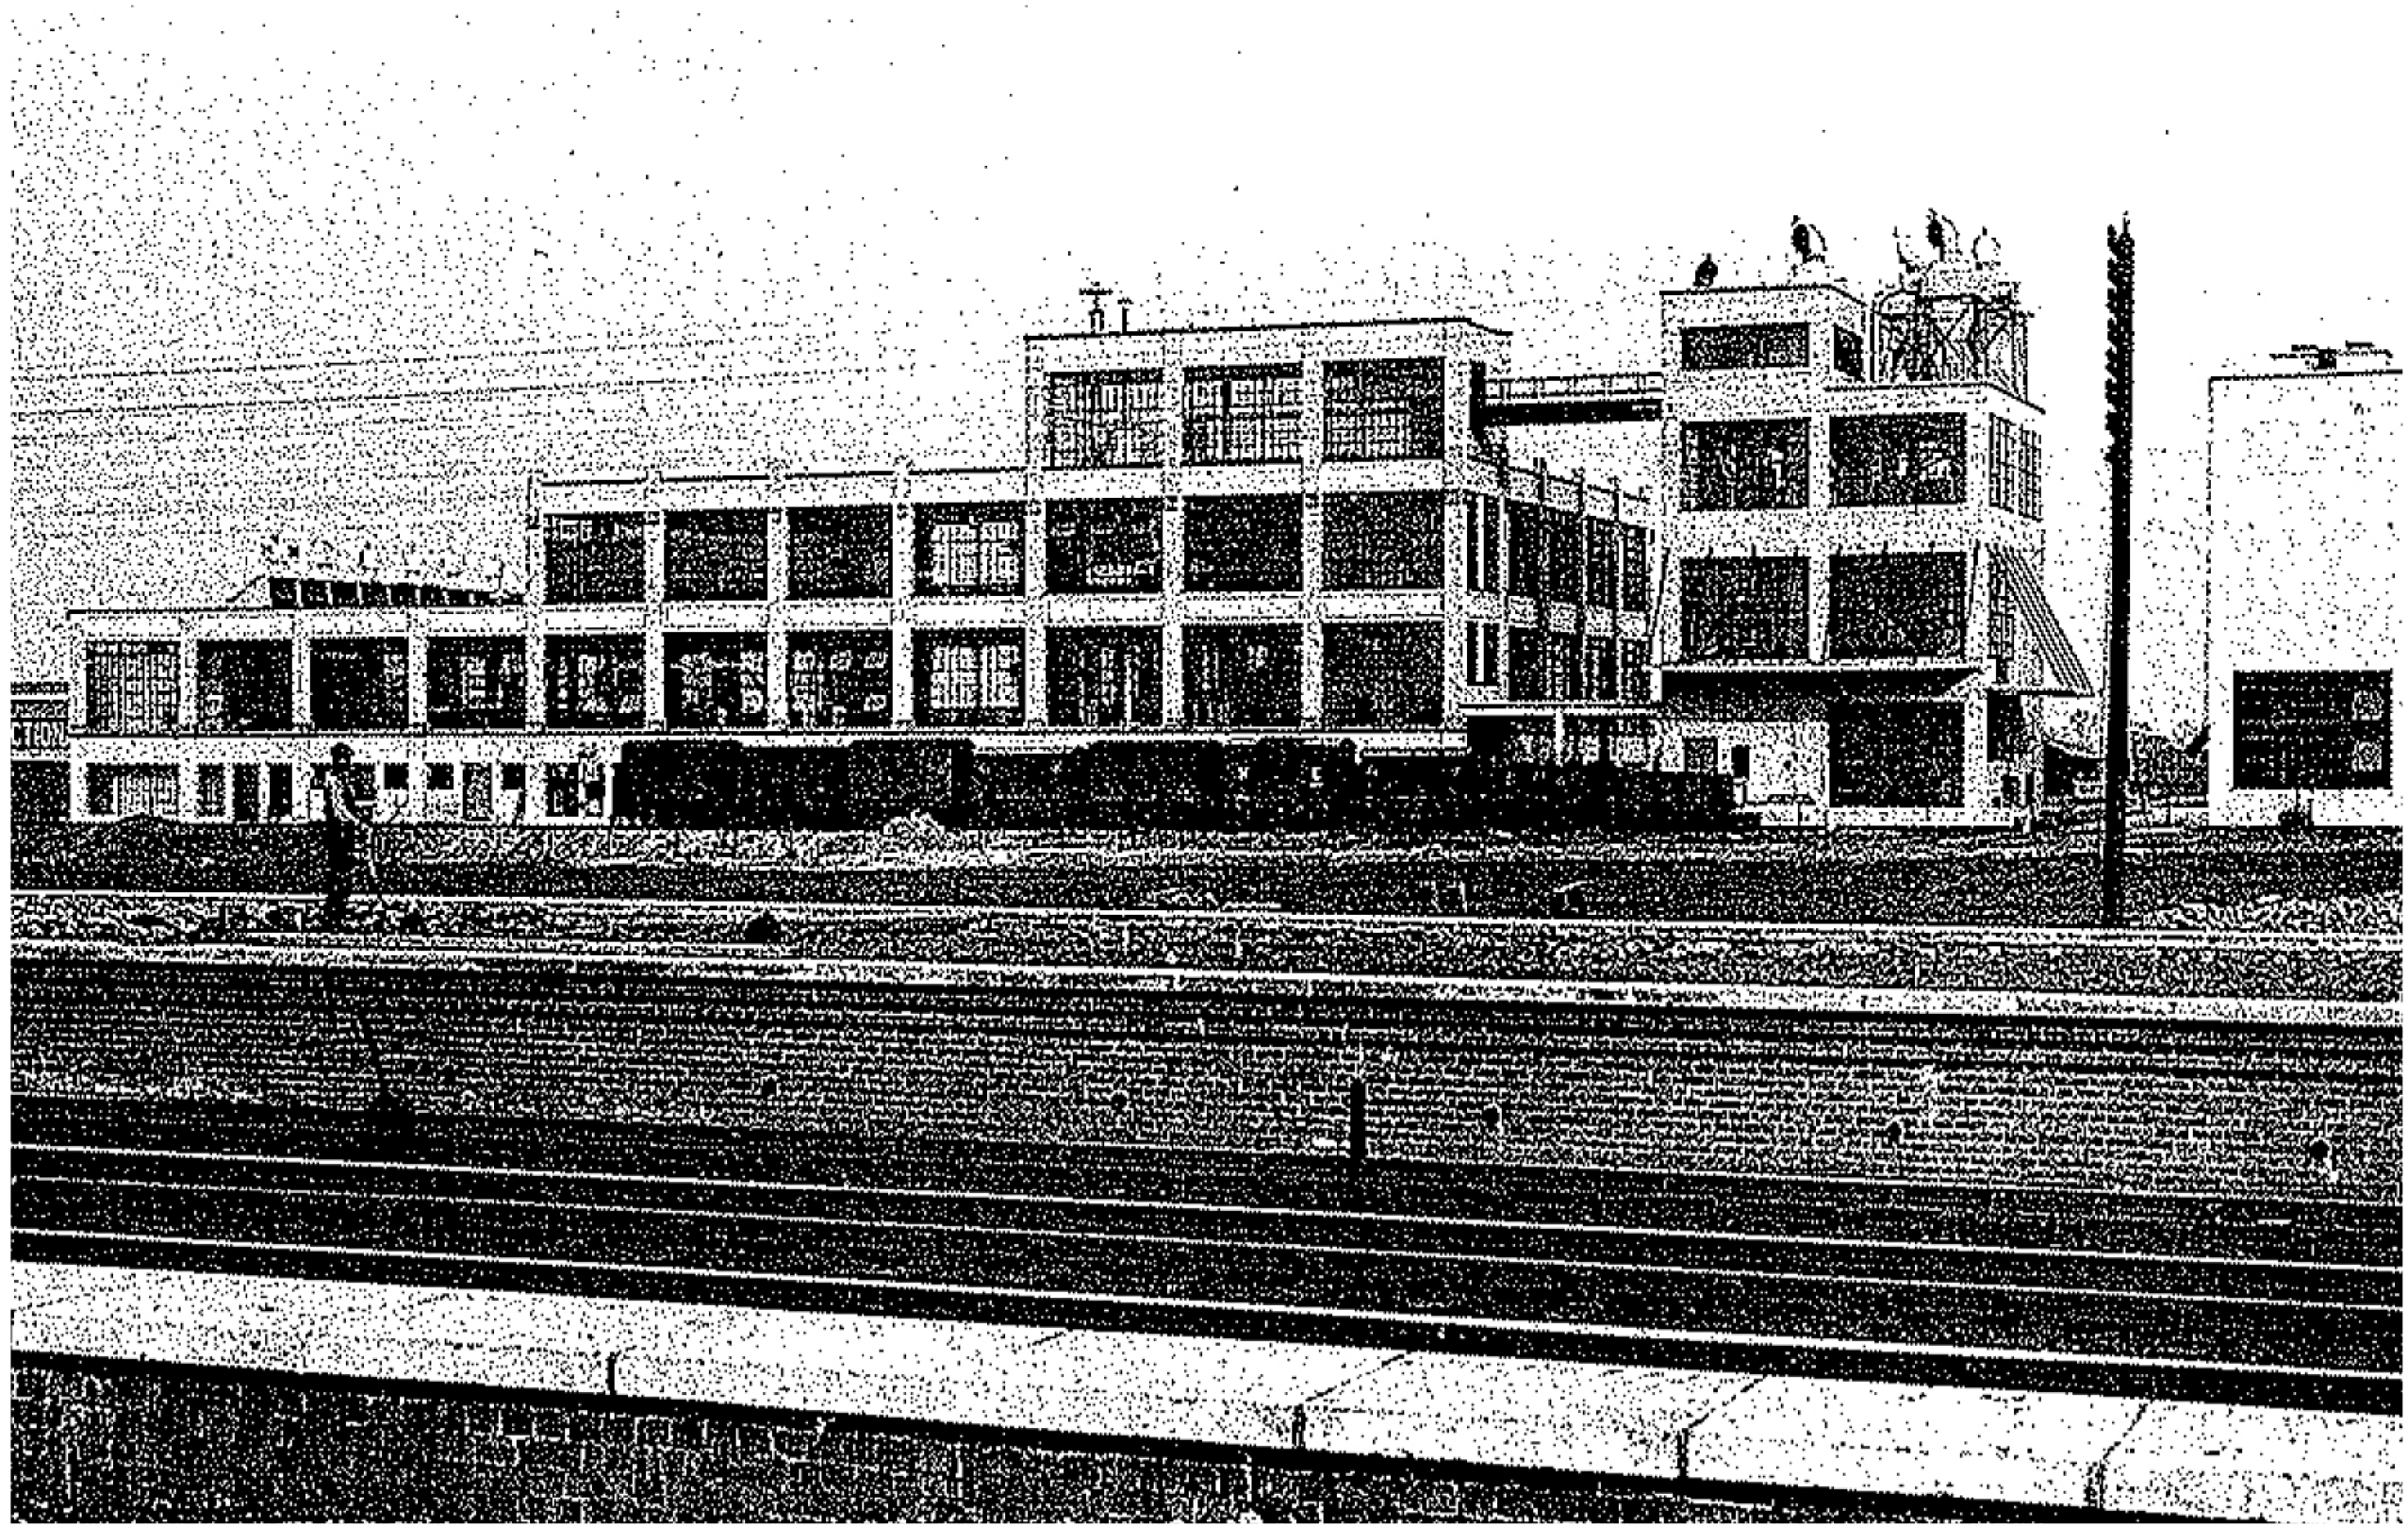

WEST ELEVATION: EXISTING

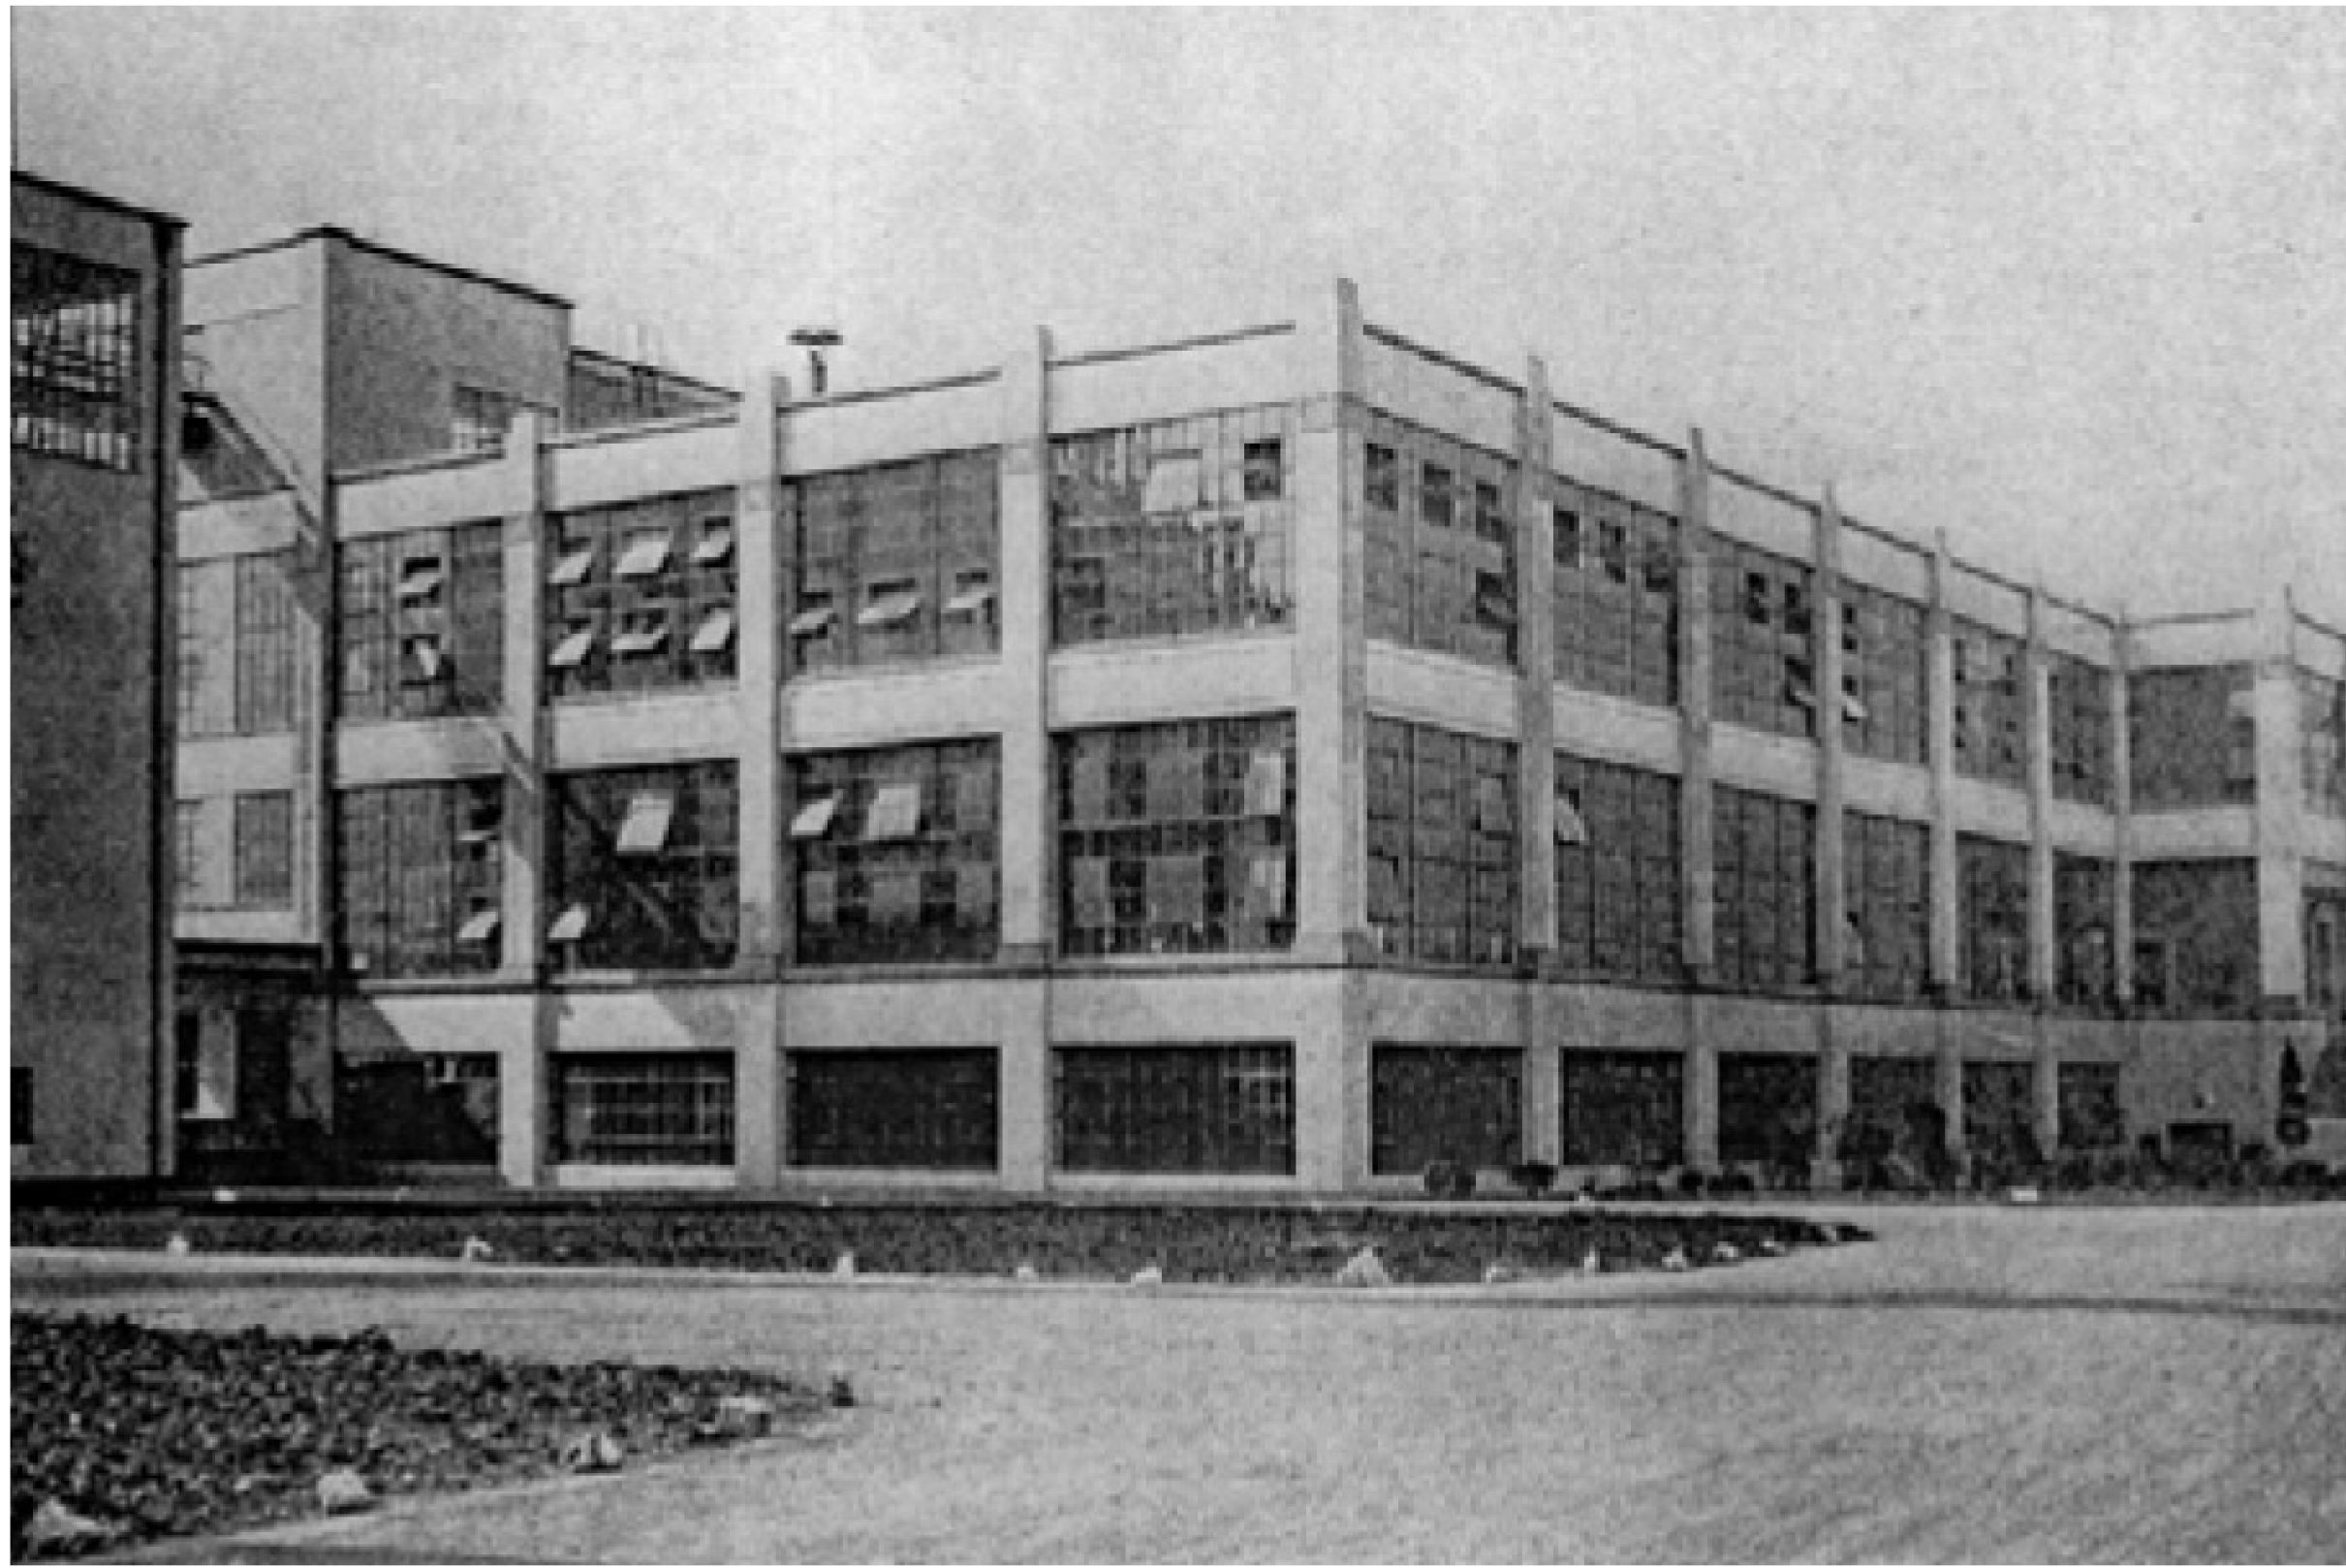

WEST ELEVATION: PROPOSED

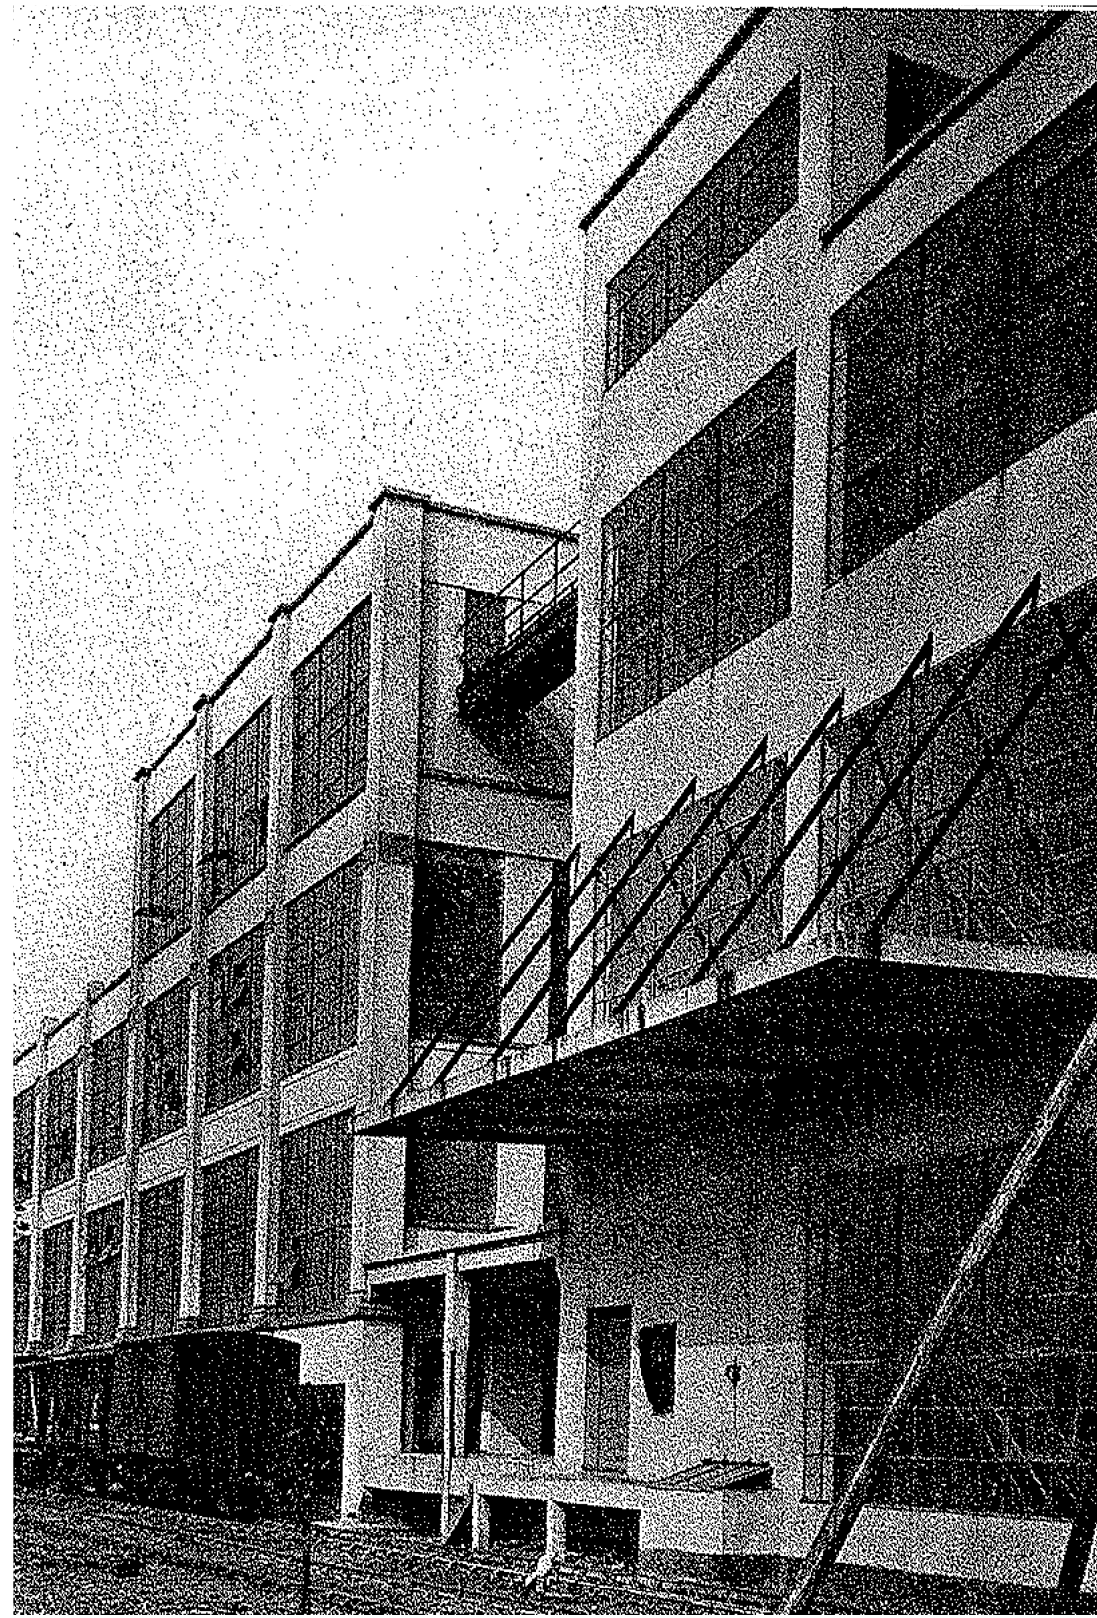

KEY MAP

WEST

For planning purposes only.

REV	DATE	DESCRIPTION	CKD	REV	DATE	DESCRIPTION	CKD	REV	DATE	DESCRIPTION	CKD
A	11.02.2011	PLANNING APPLICATION	IS								

Allies and Morrison
85 Southwark Street
London SE1 0HX
020 7921 0100
020 7921 0101
info@alliesandmorrison.co.uk
JOB NO: 568

BROADWATER ROAD WEST, WELWYN GARDEN CITY
DETAILED PROPOSALS: SHREDDED WHEAT FACTORY
WEST ELEVATION: EXISTING AND PROPOSED
568_07_XXX
SCALE: 1:250 @ A1; 1:500 @ A3

A
revision