




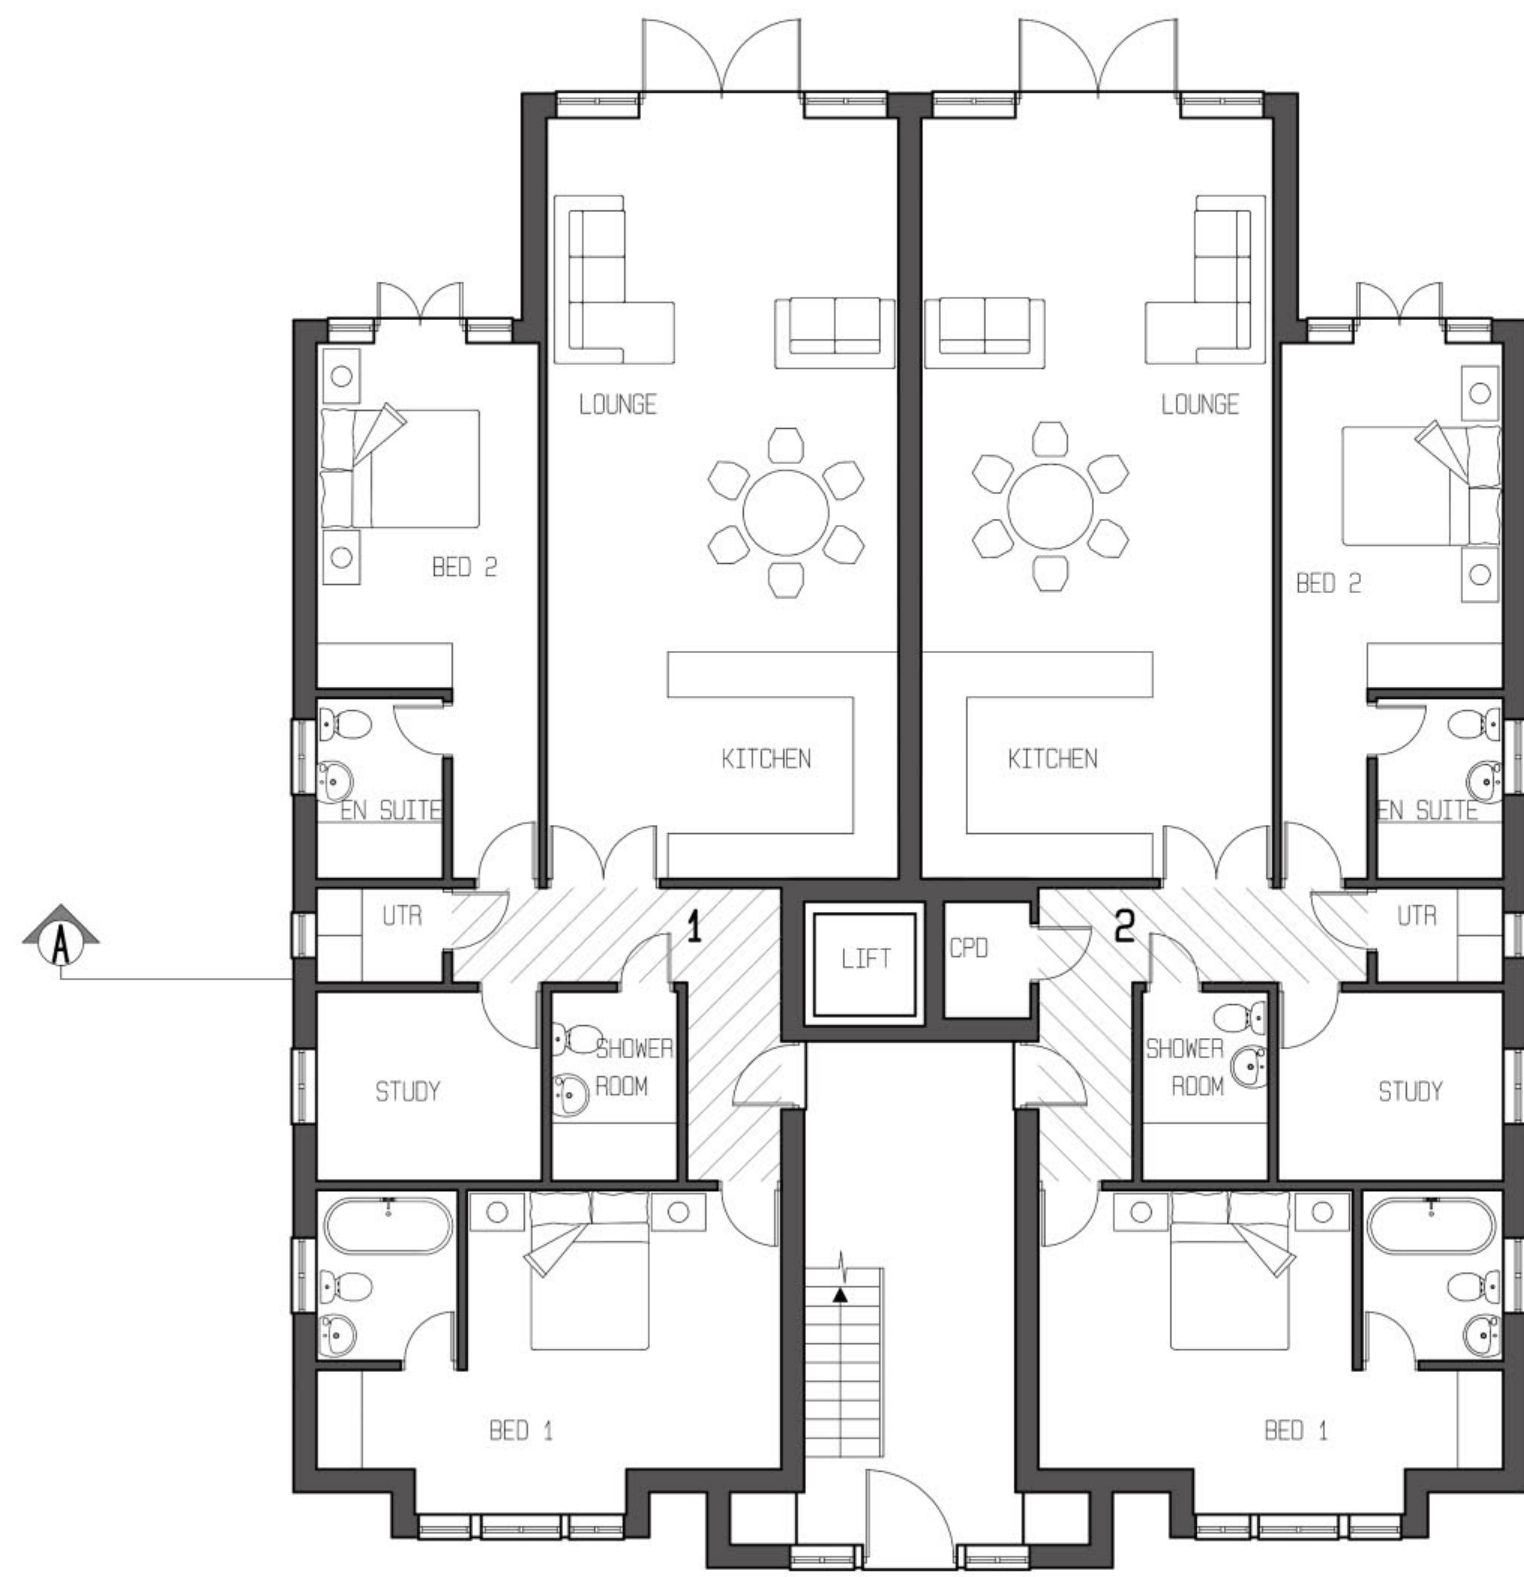

GROUND FLOOR 270M2

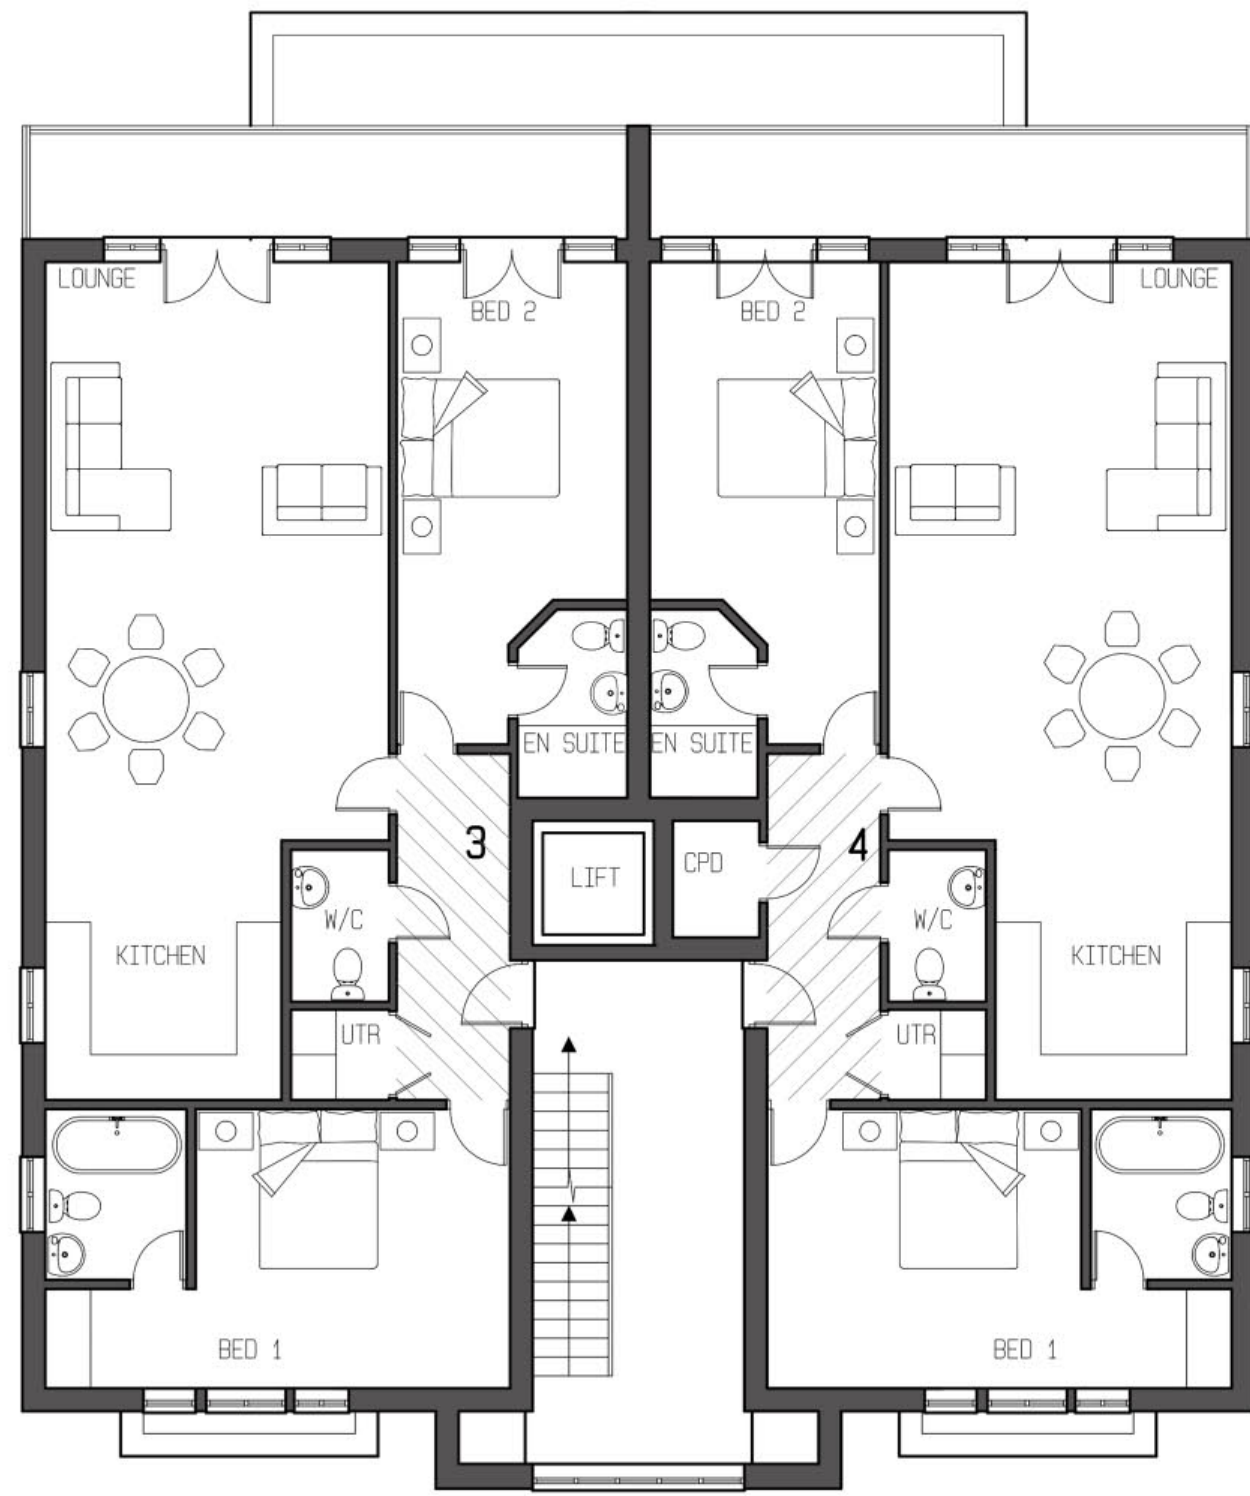

FIRST FLOOR 244M2

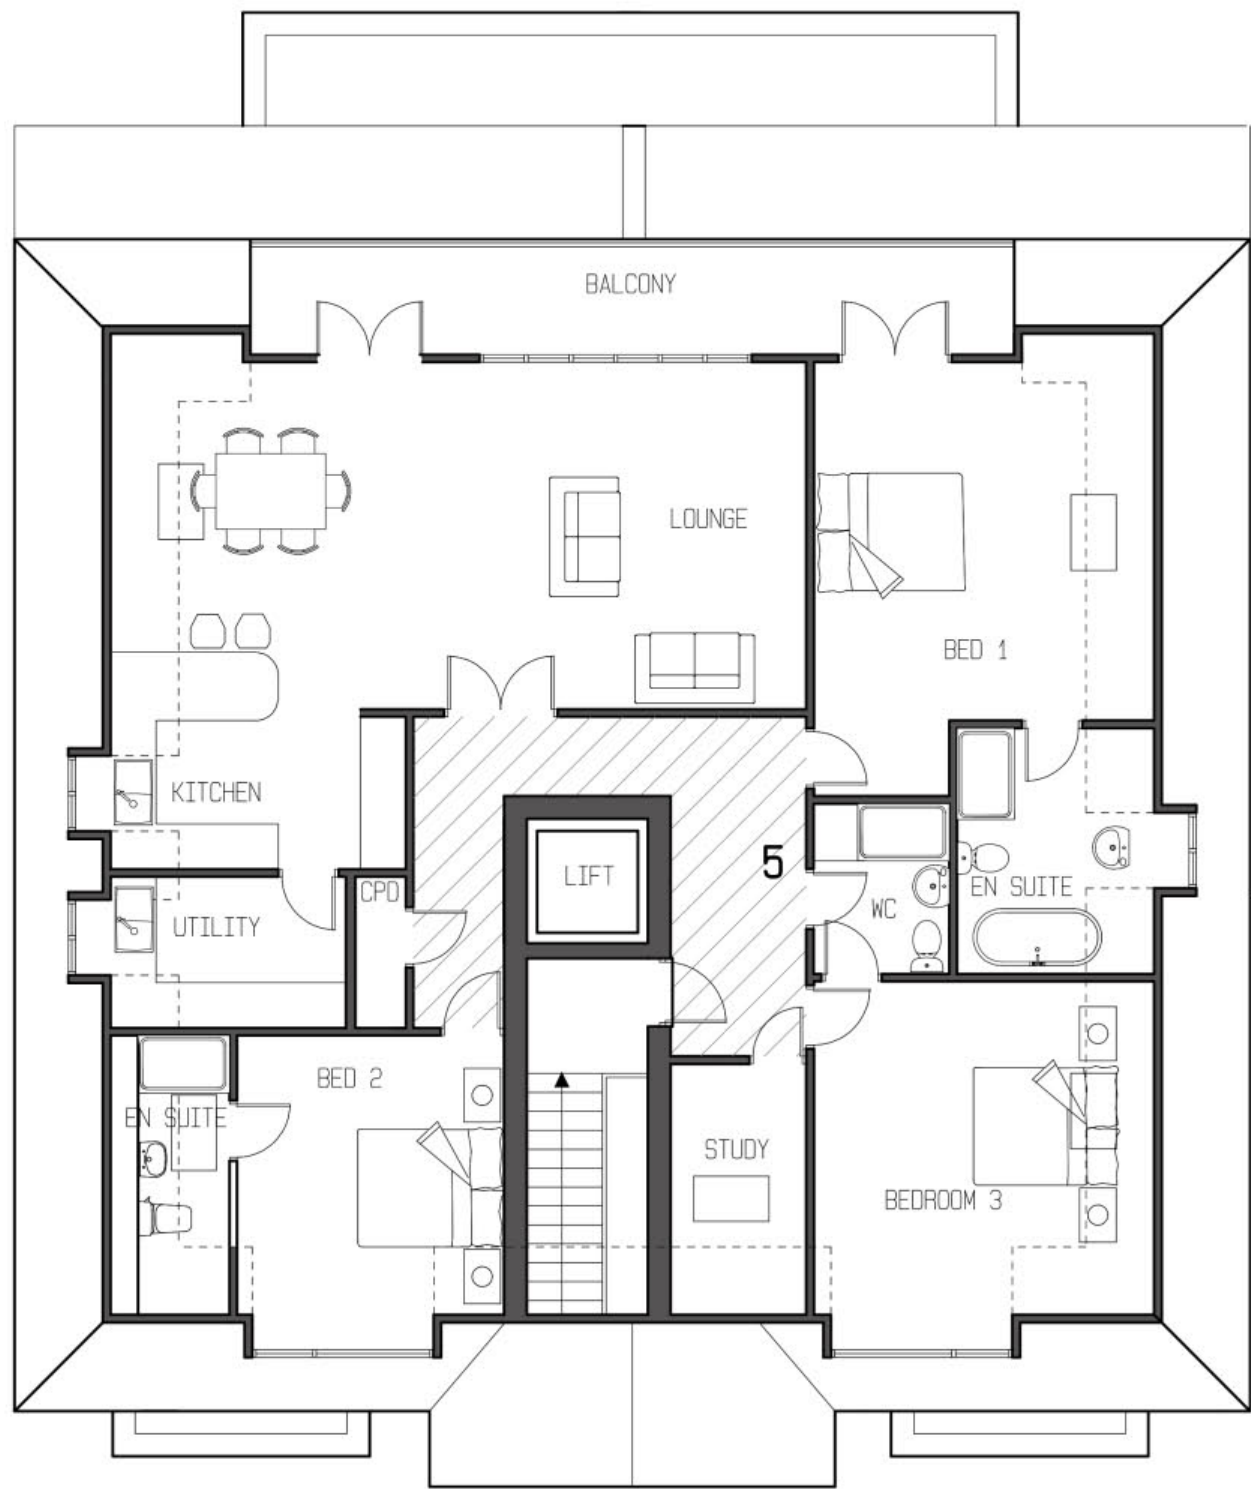


SECOND FLOOR PLAN 170M2

FLAT SCHEDULE

FLAT 1	-	2 BED	-	118M2
FLAT 2	-	2 BED	-	120M2
FLAT 3	-	2 BED	-	106M2
FLAT 4	-	2 BED	-	108M2
FLAT 5	-	3 BED	-	161M2


TOTAL GIFA 684M2

 

SIDE ELEVATION



FRONT ELEVATION

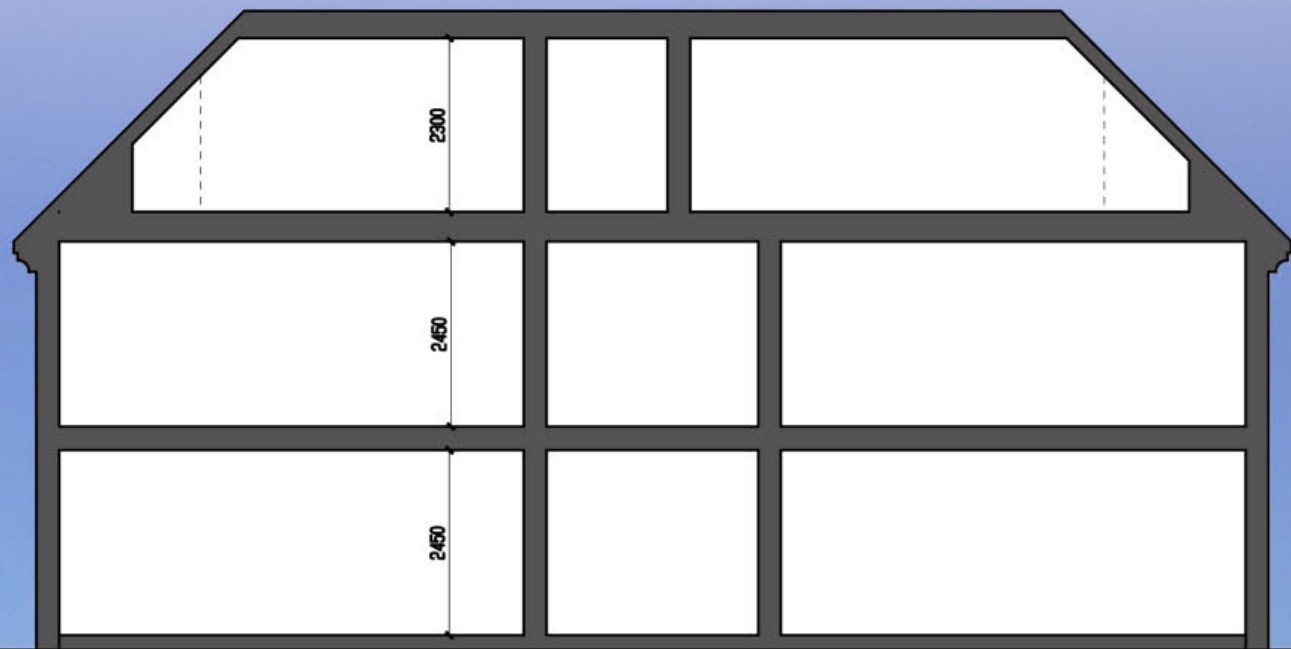

SECTION AA

Revisions

No.	Date	By	Contents

Site Address
11 BROOKMANS AVE
BROOKMANS PARK
AL9 9QH

Job Title
REDEVELOPMENT OF SITE
TO FORM FIVE SELF CONTAINED
FLATS

Drawing Title
PROPOSED PLANS/SECTION/
ELEVATIONS

Scale 1.100 Date 07/14 Drawn by AJC

Alan Cox
associates
Architectural & Planning Consultants
TEL: 020 - 8440 - 7777
FAX: 020 - 8364 - 9556

Org.No. 419814/7 Rev.



SIDE ELEVATION



FRONT ELEVATION