THIS DRAWING IS COPYRIGHT. © THIS DRAWING IS NOT TO BE SCALED. ALL DIMENSIONS TO BE CHECKED ON SITE PRIOR TO COMMENCEMENT OF WORK. SOCIAL HOUSING PARTNERSHIP TO BE NOTIFIED OF ANY OMISSIONS OR ERRORS

SETTING OUT - NOTE FOR CONTRACTOR

IT IS THE RESPONSIBILITY OF THE CONTRACTOR TO CHECK ALL SETTING OUT INFORMATION (LEVELS, DIMENSIONS, CO-ORDINATES, ETC) INDICATED ON THIS DRAWING FOR THE WHOLE OF THE WORKS PRIOR TO COMMENCEMENT OF THE WORKS AND ACCORD THE RESULTS ON A COPY OF THIS DRAWING. GHM ROCK TOWNSEND SHALL BE NOTIFIED OF ANY DISCREPANCIES AND NO WORK SHALL BE COMMENCED UNTIL FURTHER INSTRUCTIONS ARE RECEIVED IN WRITING.

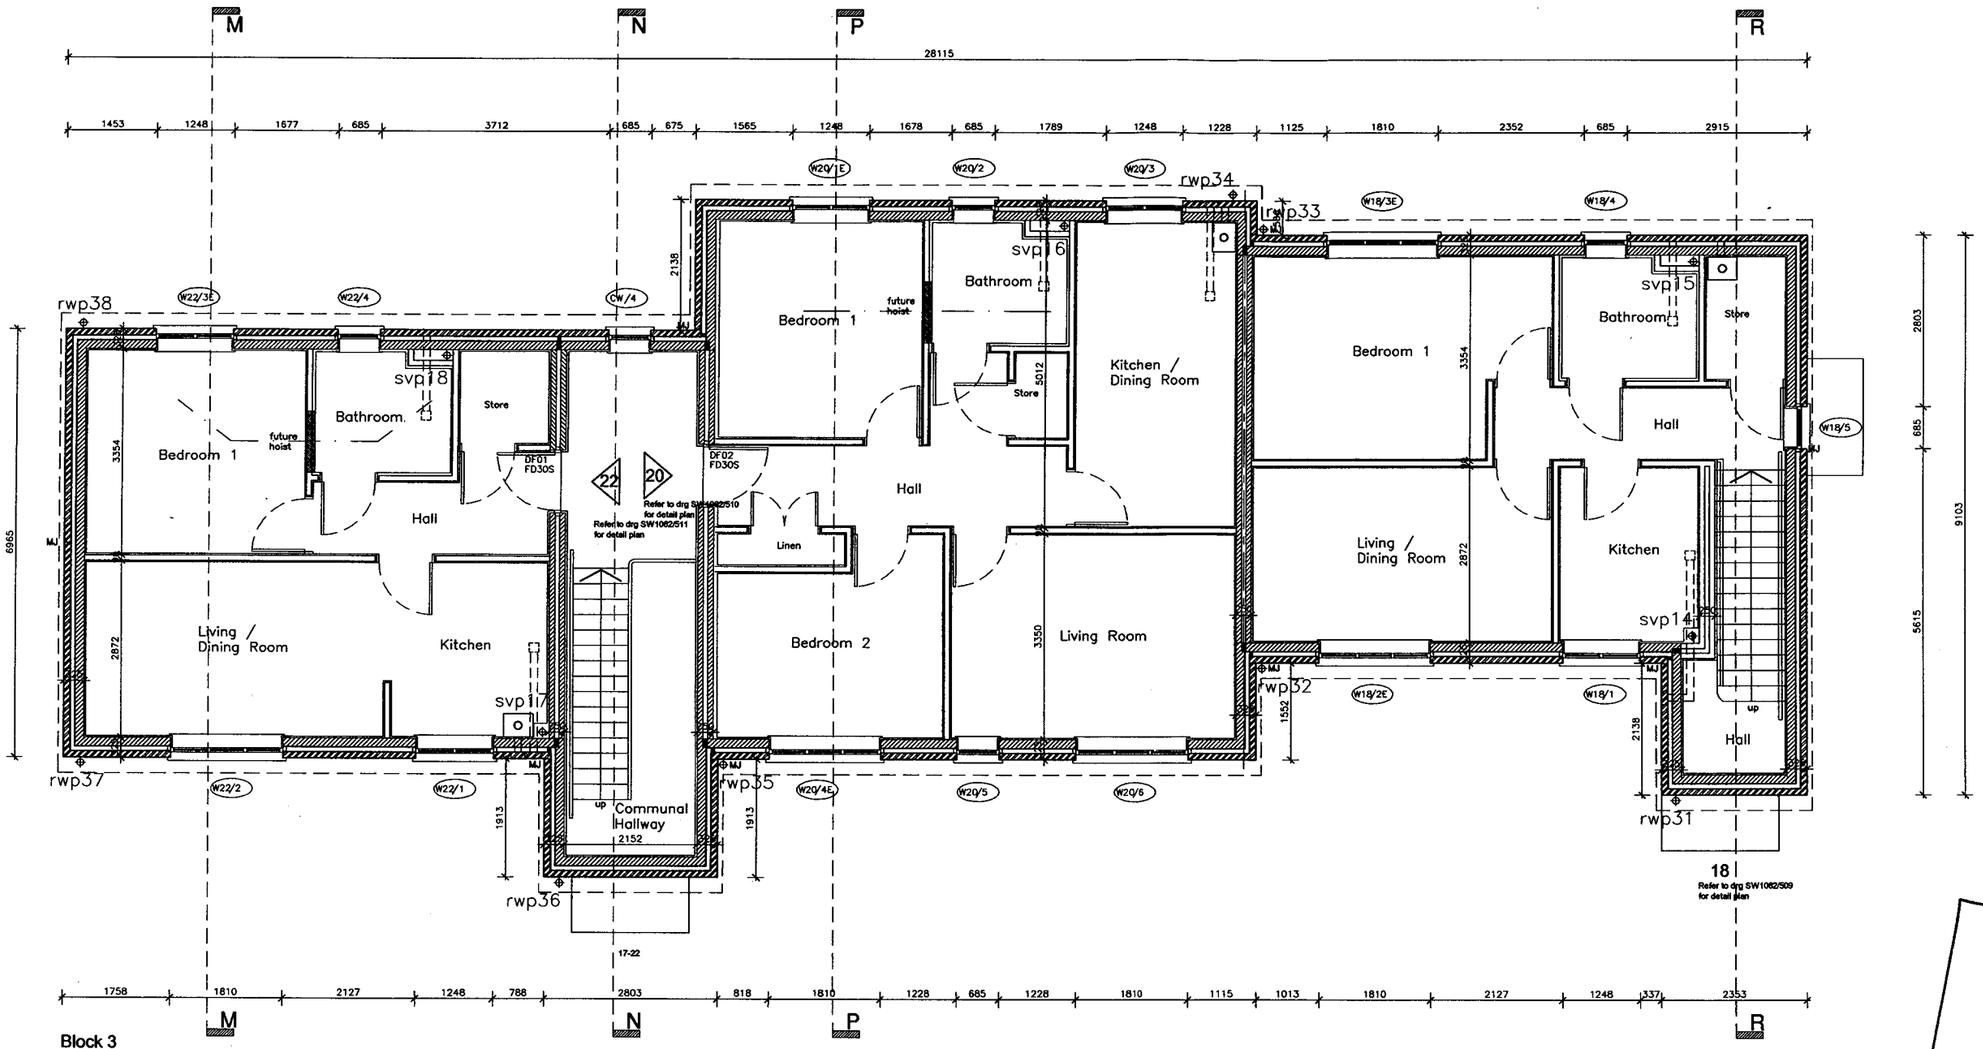

Block 3
First Floor Plan

OFFICE COPY
PLANNING DEPARTMENT
- 7 DEC 2005
NO :N6 2005 | 1517 | FP

REVISION	DATE/DRAWN

SHP
A Division of the GHM Consultancy Group

Westhampstead Place, Westhampstead, Hertfordshire T 01582 834233, F 01582 832176, E ssouthcote@ghm-group.co.uk

PROJECT	LEMSFORD LANE
	WELWYN
DRAWING TITLE	Block 3
	First Floor Plan
DATE	October 2005
DRAWN	MPP
SCALE	1:100 @ A3
CHECK	
STATUS	PLANNING
JOB NO.	SW1062
DRAWING NO.	010
REVISION	

A4 B5B

O:\GHM PM\PROJECTS\SW1062\Drawings\010.dwg, 19/10/05 15:45:50