THIS DRAWING IS A PRINT AND MUST NOT BE SCALED. ANY QUERIES REGARDING DIMENSIONS TO BE TAKEN UP WITH PENTANGLE DESIGN GROUP.

ALL DIMENSIONS OF EXISTING BUILDINGS TO BE VERIFIED ON SITE.

THIS DRAWING IS THE COPYRIGHT OF PENTANGLE DESIGN GROUP AND SHALL NOT BE IN ANY WAY USED OR REPRODUCED WITHOUT THEIR PRIOR WRITTEN CONSENT.

NOTES

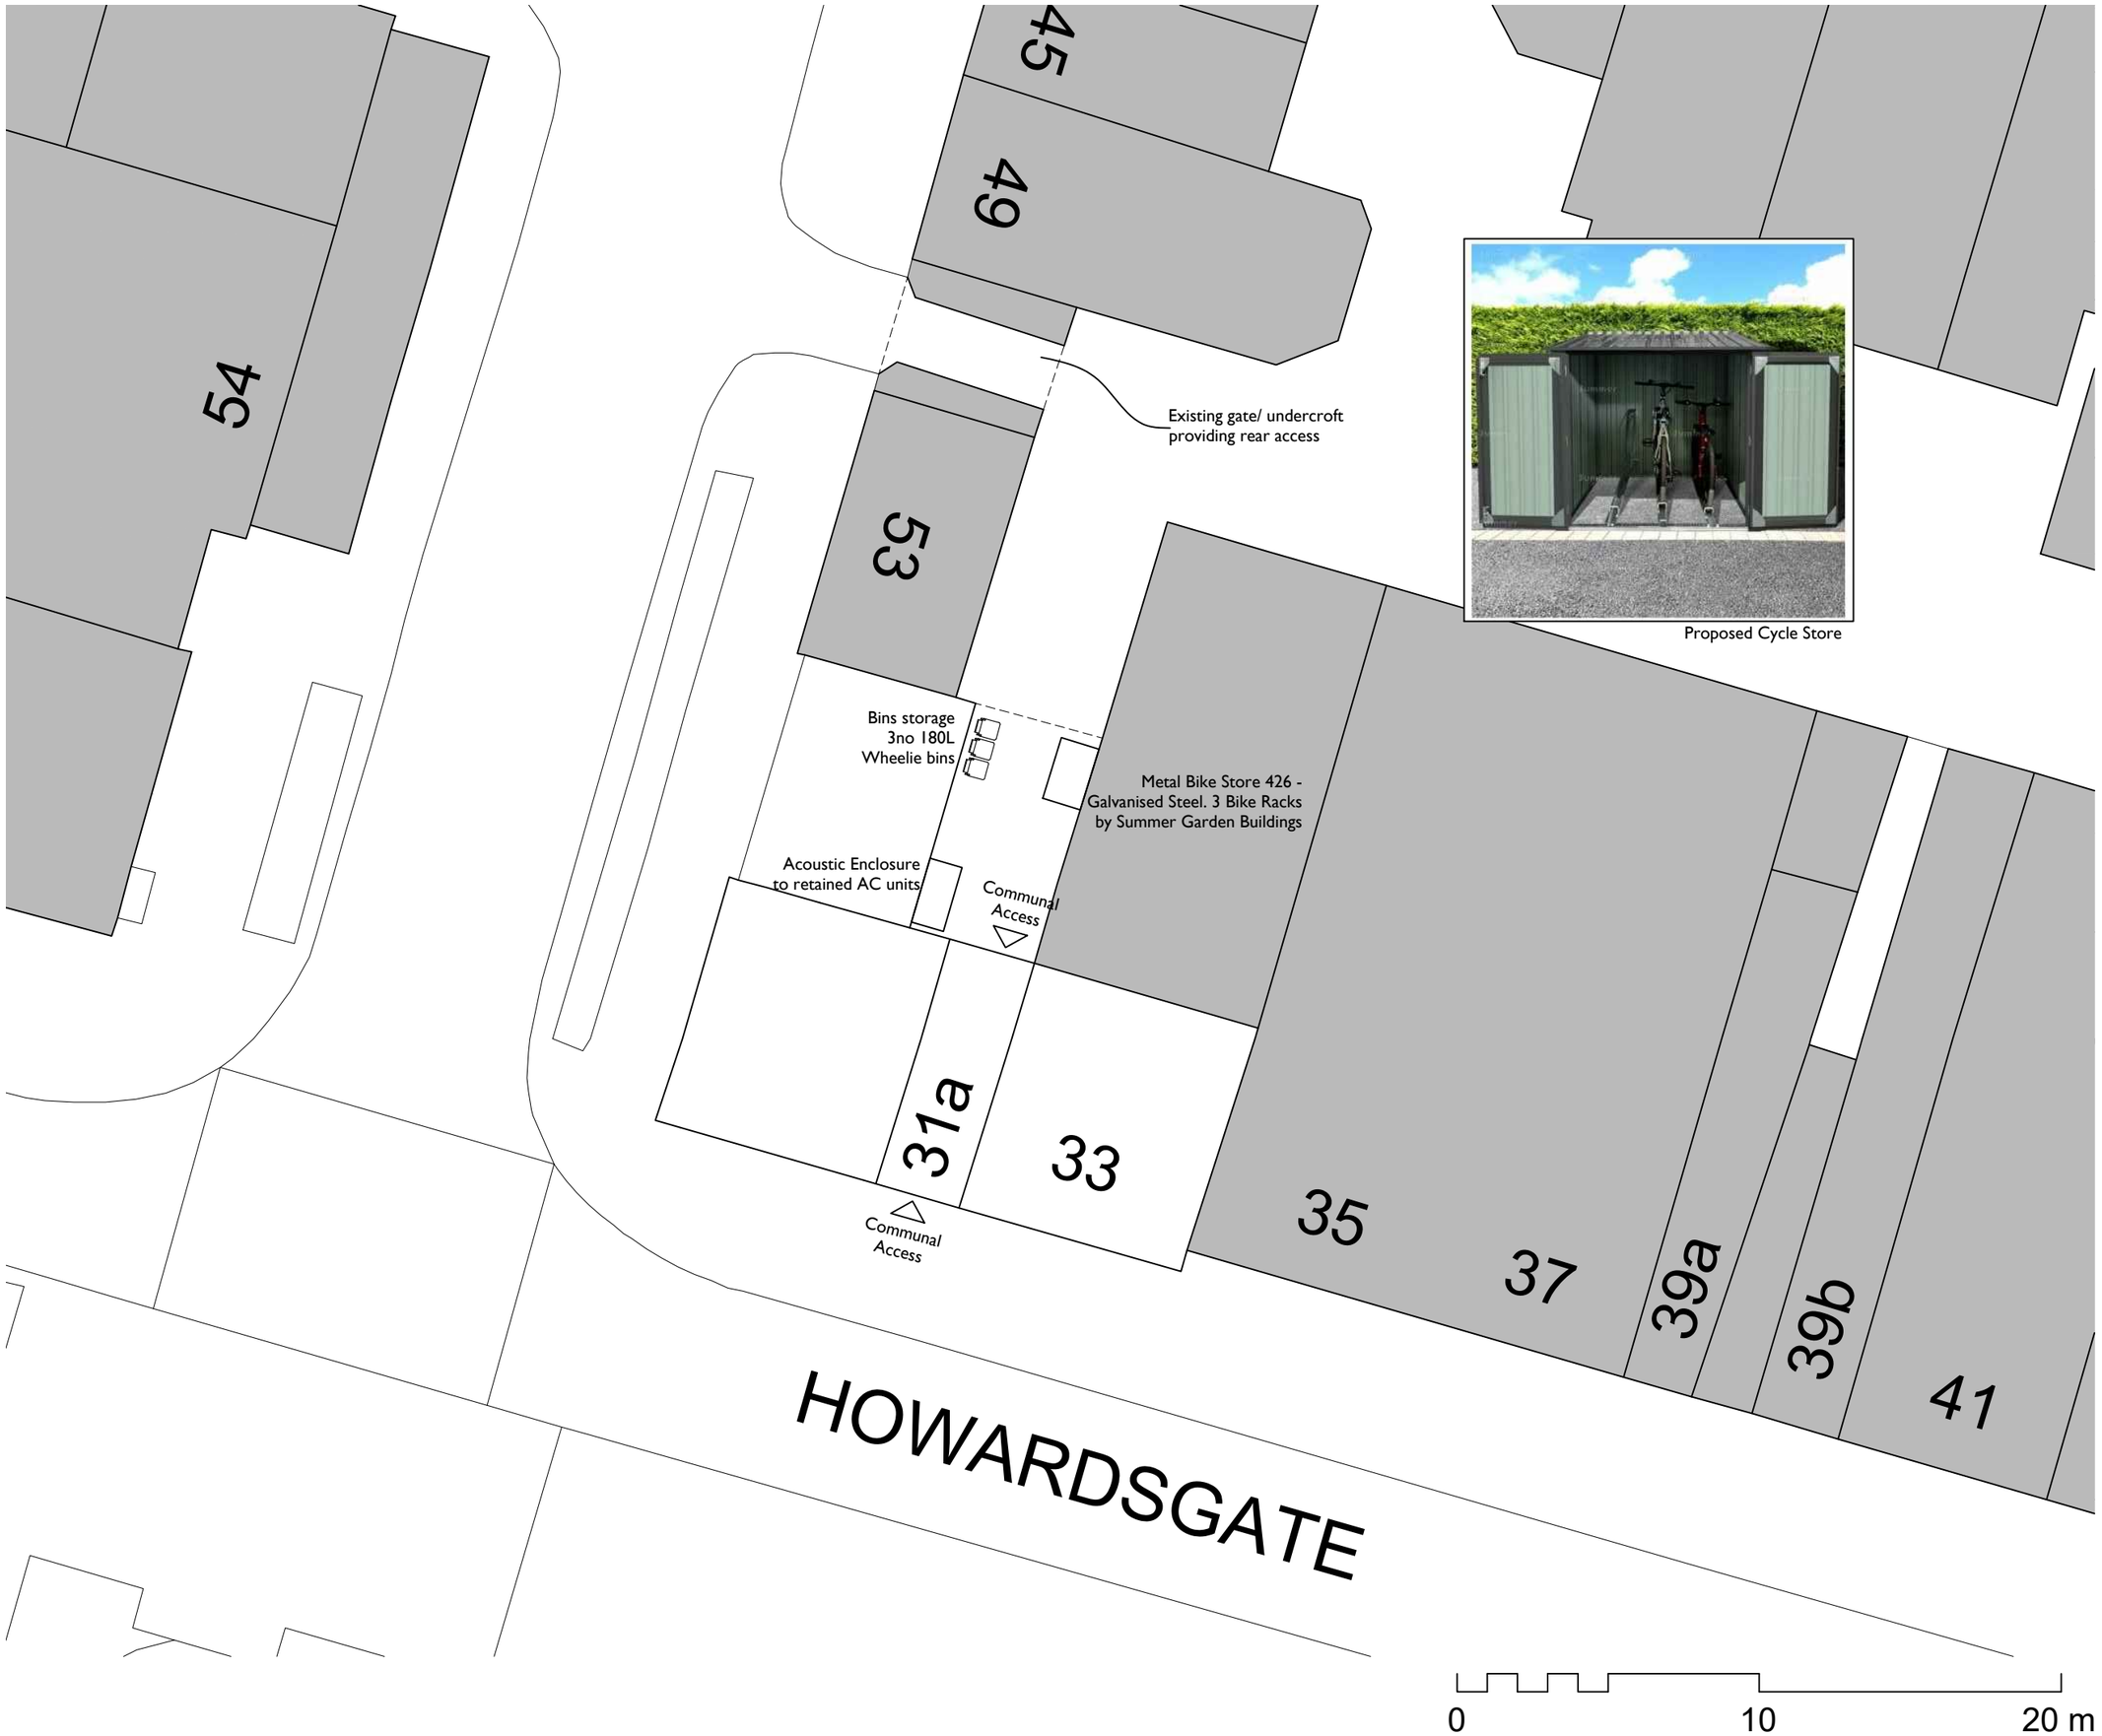

Proposed Cycle Store

N

PLANNING CONDITION 4

PENTANGLE
DESIGN GROUP
SUITE 1, 21 BANCROFT HITCHIN HERTS SG5 1JW
TEL:(01462) 431133 E:PDG@PENTANGLEDESIGN.CO.UK

JOB TITLE

Proposed Alterations to
31 Howards Gate, Welwyn Garden City

DRAWING TITLE

Site Plan

SCALE	DRAWING NUMBER	REVISION
1:200	05	C
DATE: March 2021		
Sheet: A3		
JOB NUMBER: 3644		

ARCHITECTS & INTERIOR DESIGNERS