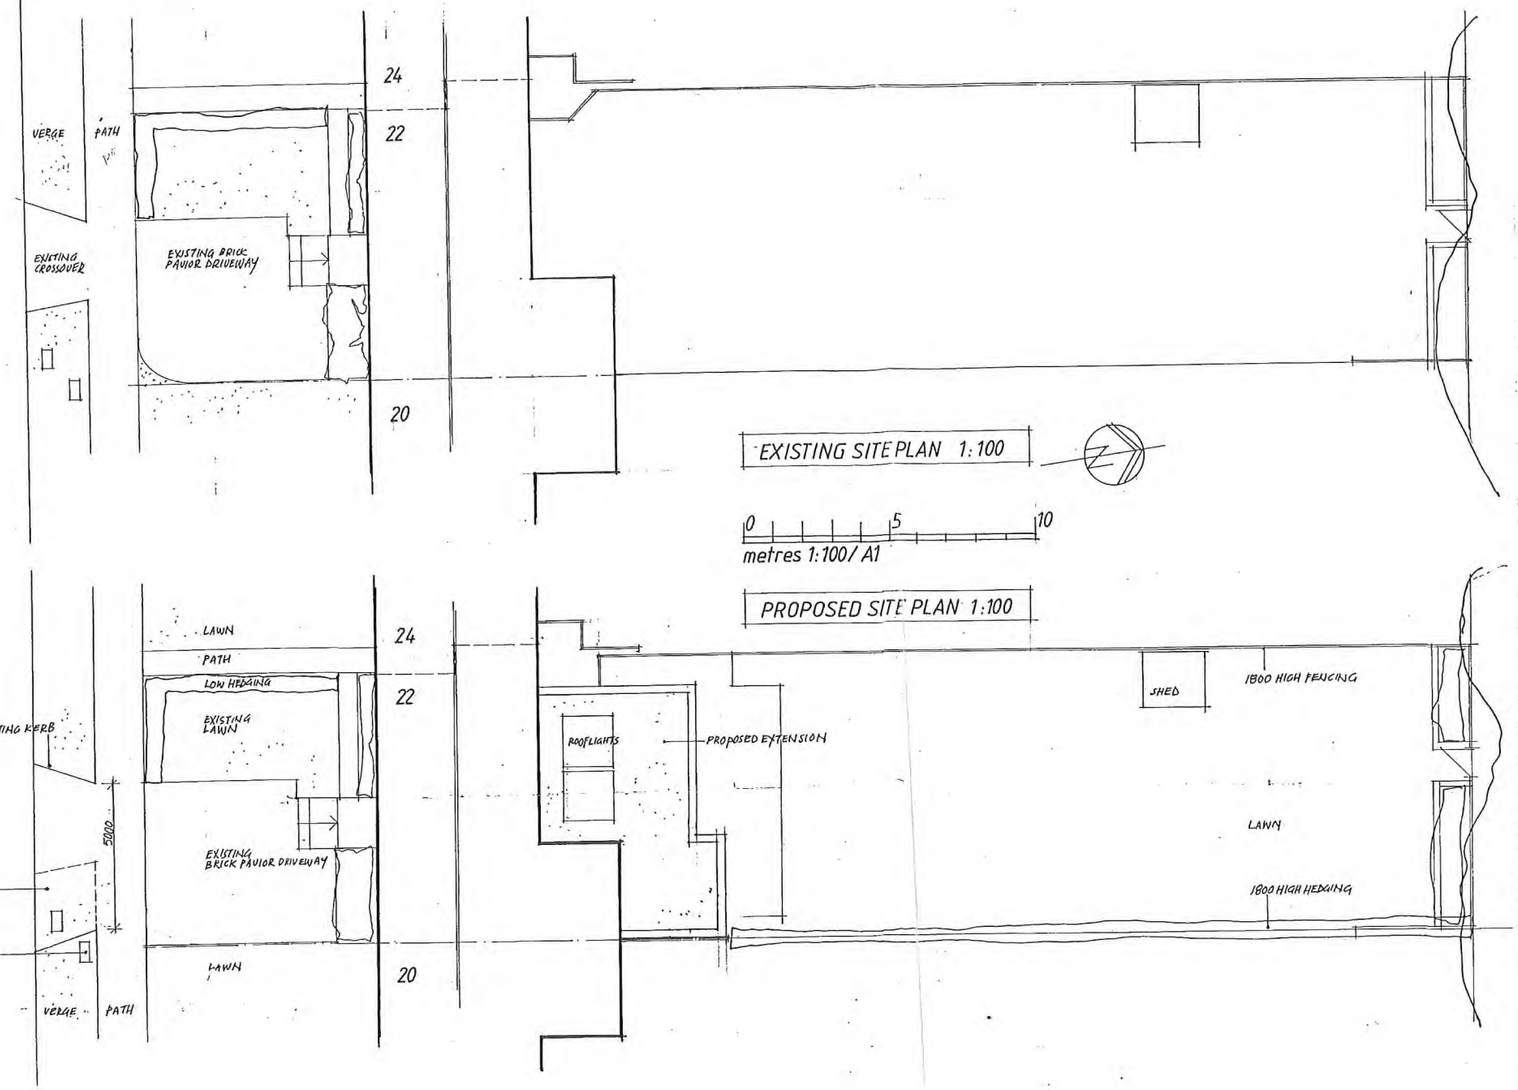

EXISTING SITE PLAN 1:100

0 5 10
metres 1:100/ A1

PROPOSED SITE PLAN 1:100

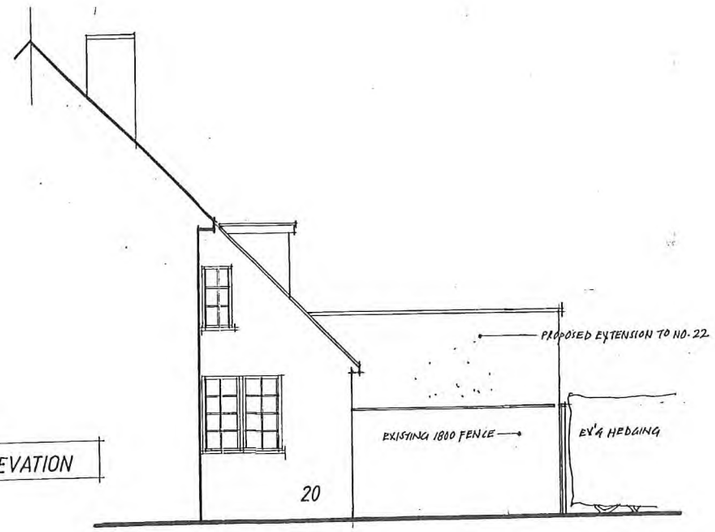

PROPOSED EAST ELEVATION

NOTES

Amendments
A
B
C
D
E
F
G
H
J
K
L
M

THE LOUIS DE SOISSONS PARTNERSHIP
ARCHITECTS
SHOOT LODGE, WANDON GREEN, HERTFORDSHIRE LU2 8PH
TEL. 01438 833003 FAX. 01438 833004
e mail: architect@louisdesoissons.co.uk

Contract
22, BROCKSWOOD LANE, WGC

Drawing
EXISTING/PROPOSED BLOCK PLANS.
PROPOSED WIDENING OF CROSSOVER.

Scale 1:100 Date 08.2014
Drawn mh. Checked

Drawing No.
2217 | P | 2