FRONT ELEVATION

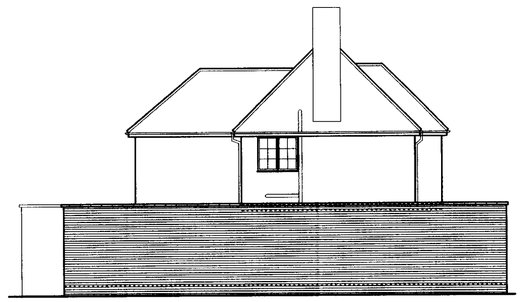

SIDE ELEVATION

REAR ELEVATION

SIDE ELEVATION

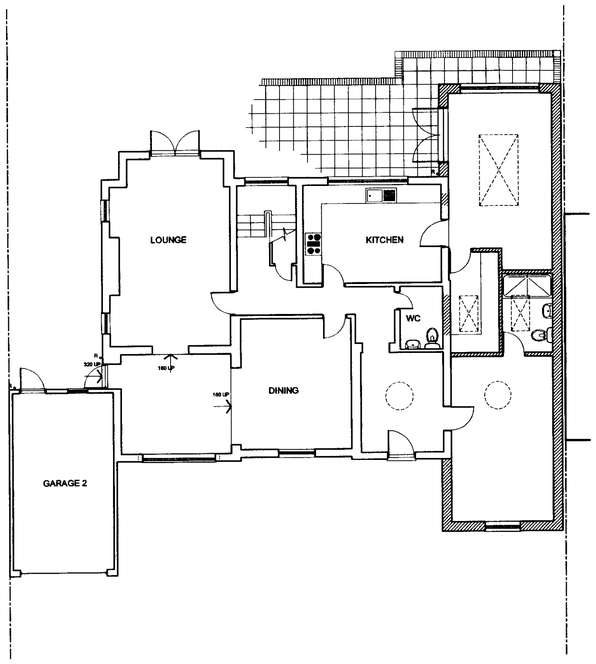

GROUND FLOOR PLAN

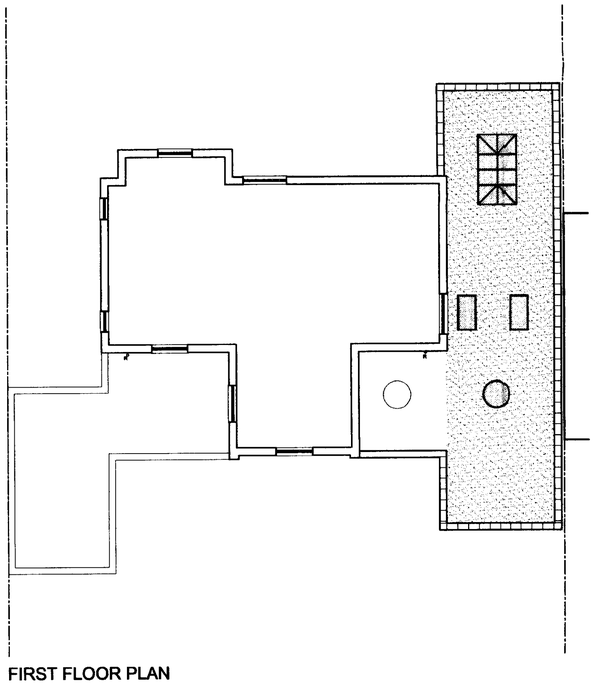

FIRST FLOOR PLAN

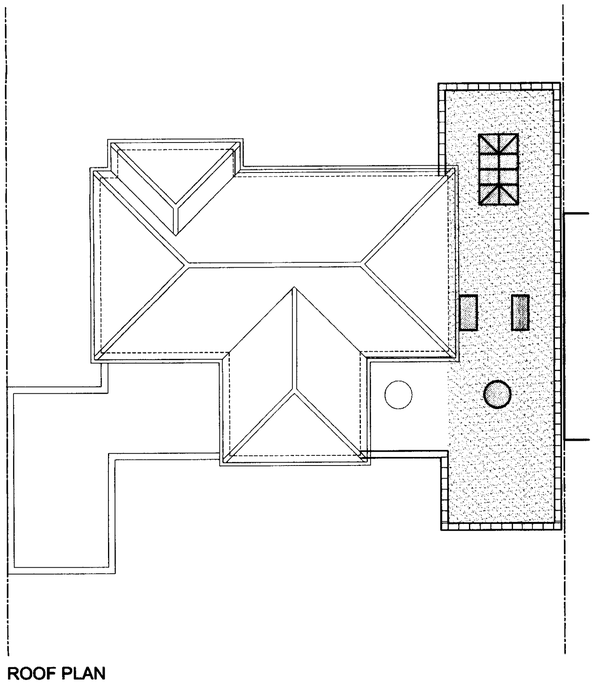

ROOF PLAN

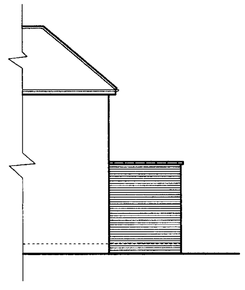

SIDE ELEVATION

THIS DRAWING PRINTED ON A1 SIZE PAPER

REV	DATE	DESCRIPTION	CHECKED
D	11th FEB,10	amended to suit planners.	
C	9th FEB,10	Front windows amended to suit client.	
B	3rd FEB,10	Front windows amended to suit planners	

A S E Partnership
60 Bridge Road East
Welwyn Garden City
Herts AL7 1JU

tel 01707-393971
fax 01707-393980
e-mail info@a-s-e.co.uk

Project:

32 SHERRRARDSPARK RD,
WGC

Drawing Title:

PLANS AND ELEVATIONS AS PROPOSED

Drawn By: ALI	Scale: 1:100	Date: FEB, 2009	
City Station: PROPOSED		Checked:	
Drawing No: 2452-P-01		Revision: D	

2ac/325