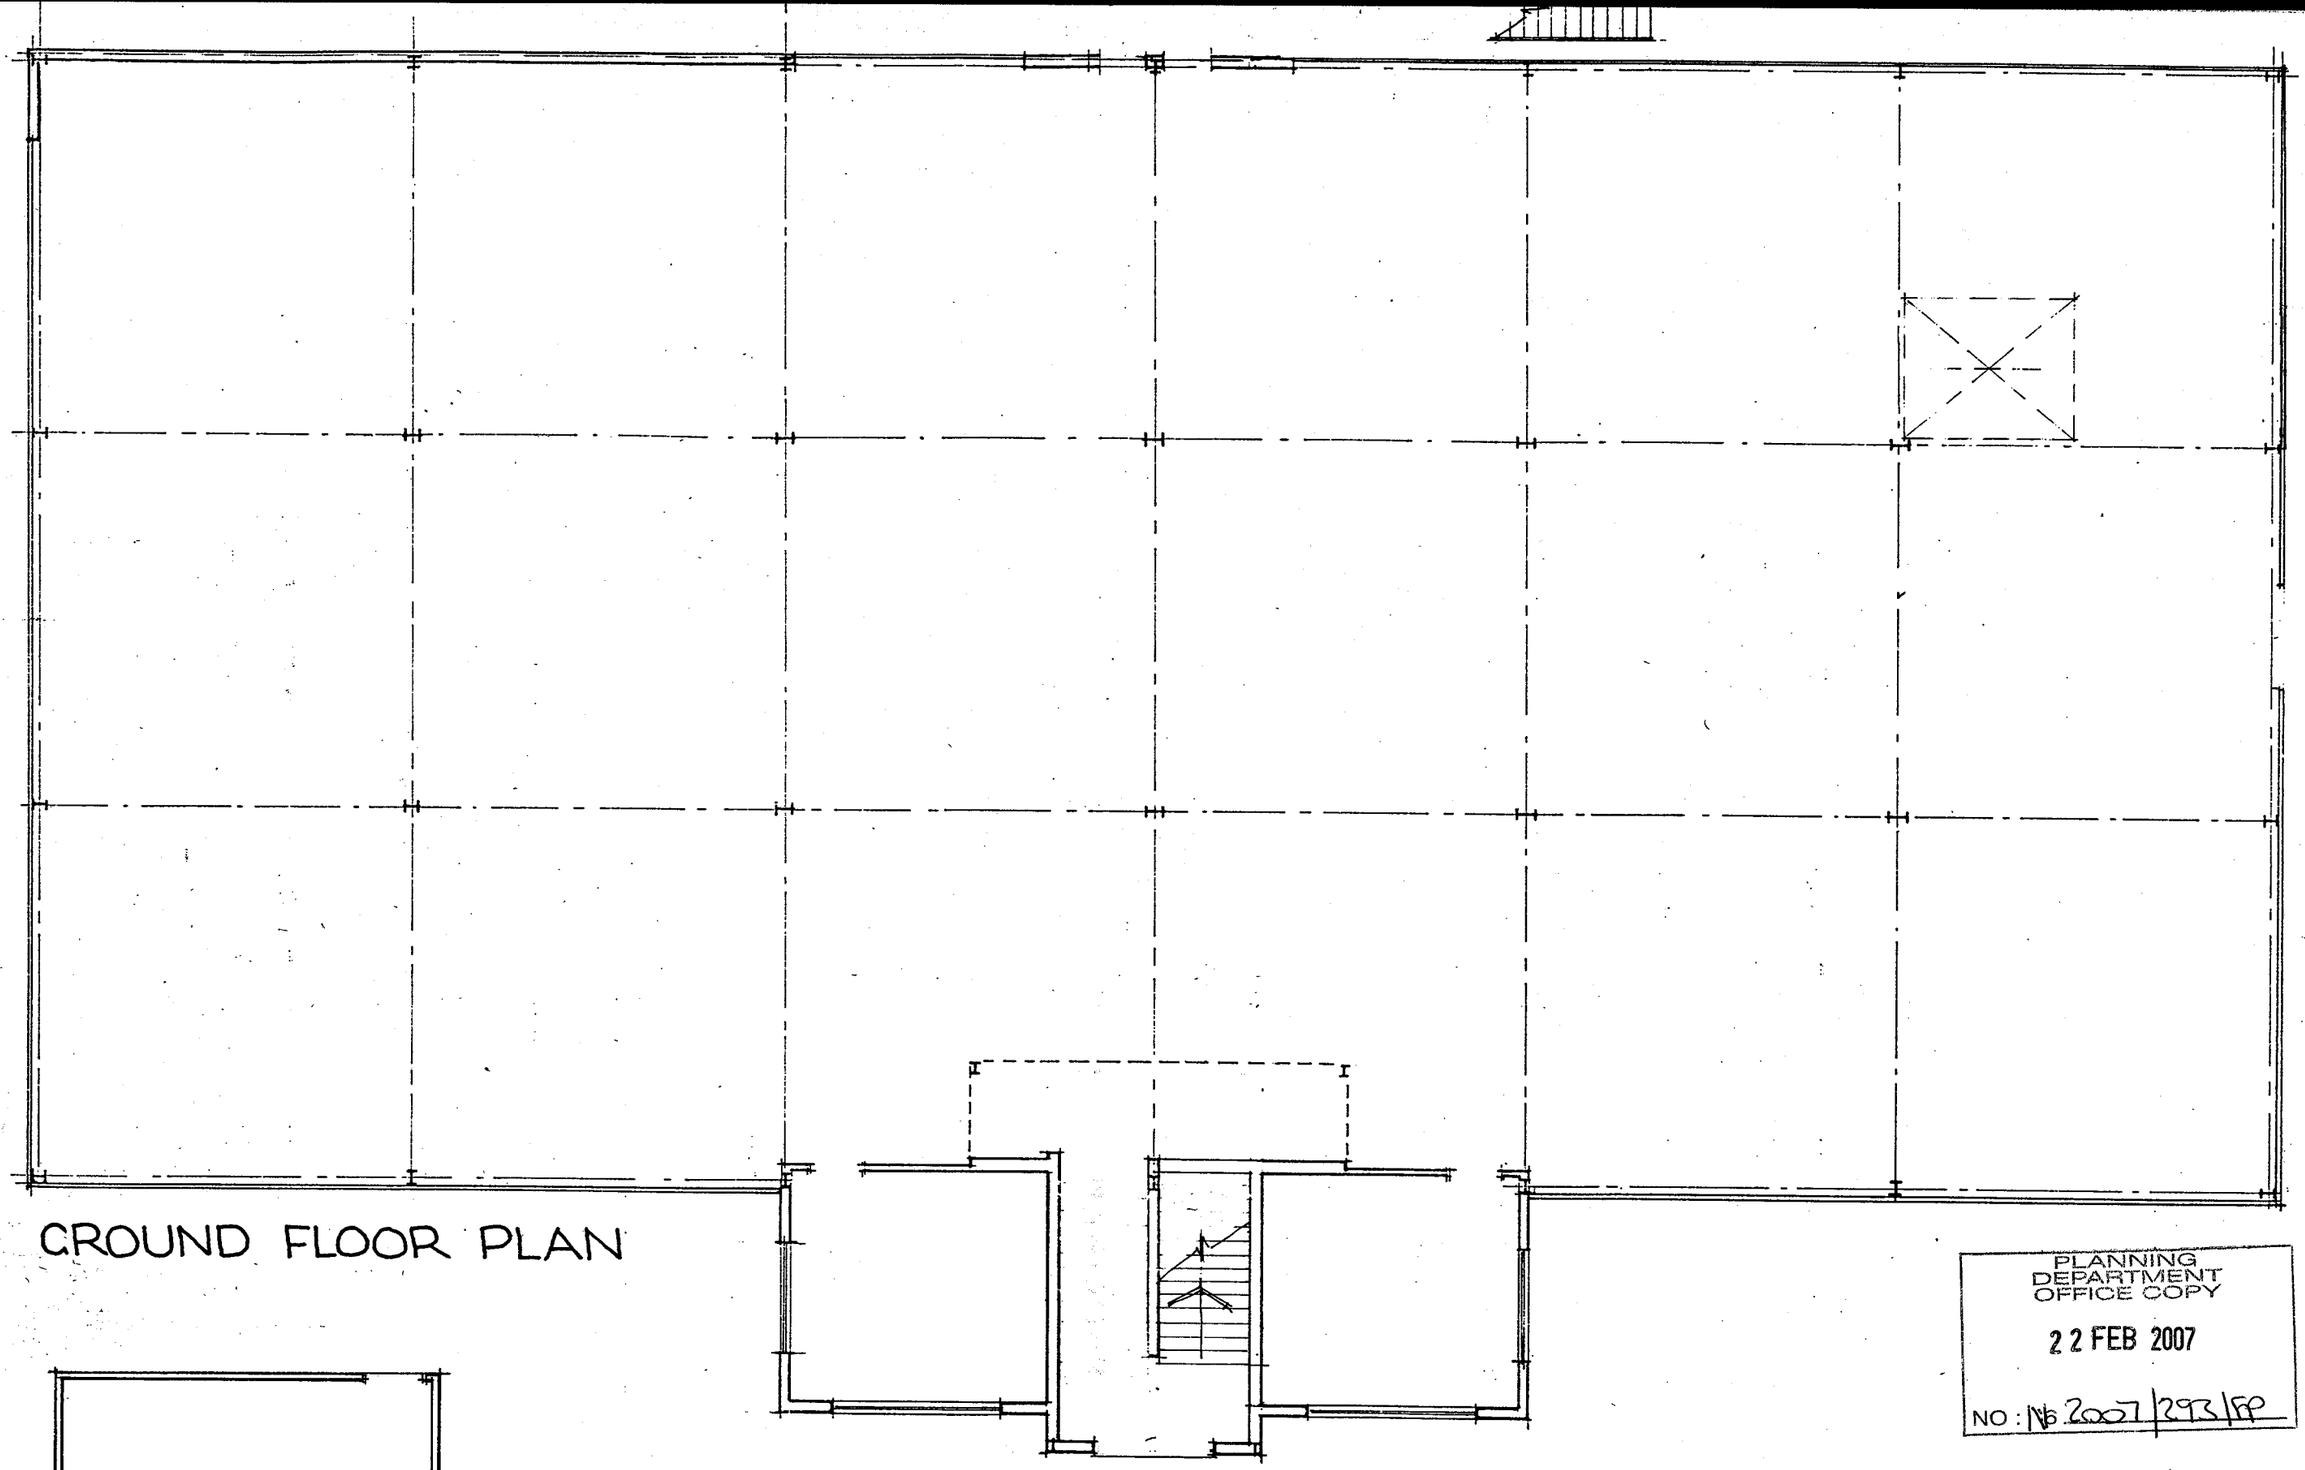

GROUND FLOOR PLAN

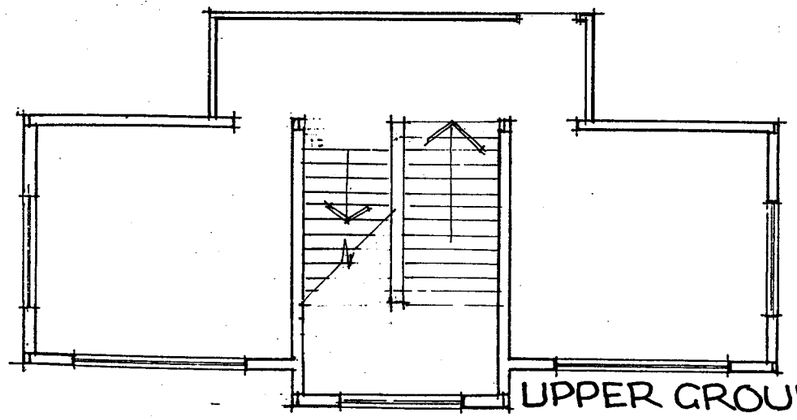

UPPER GROUND FLOOR LEVEL

PLANNING
DEPARTMENT
OFFICE COPY

22 FEB 2007

NO : WB 2007/293/FP

BRENT SMITH
ASSOCIATES
Aspen, Newlands Lane, Hitchin, Herts SG4 9BB
Tel: 01462 442979 Fax 01462 454765

13 - 15 BROADWATER ROAD
WELWYN GARDEN CITY. HERTS

SURVEY DRAWING
GROUND FLOOR

1:100 FEB 2007 DRG. NO. 514- 90

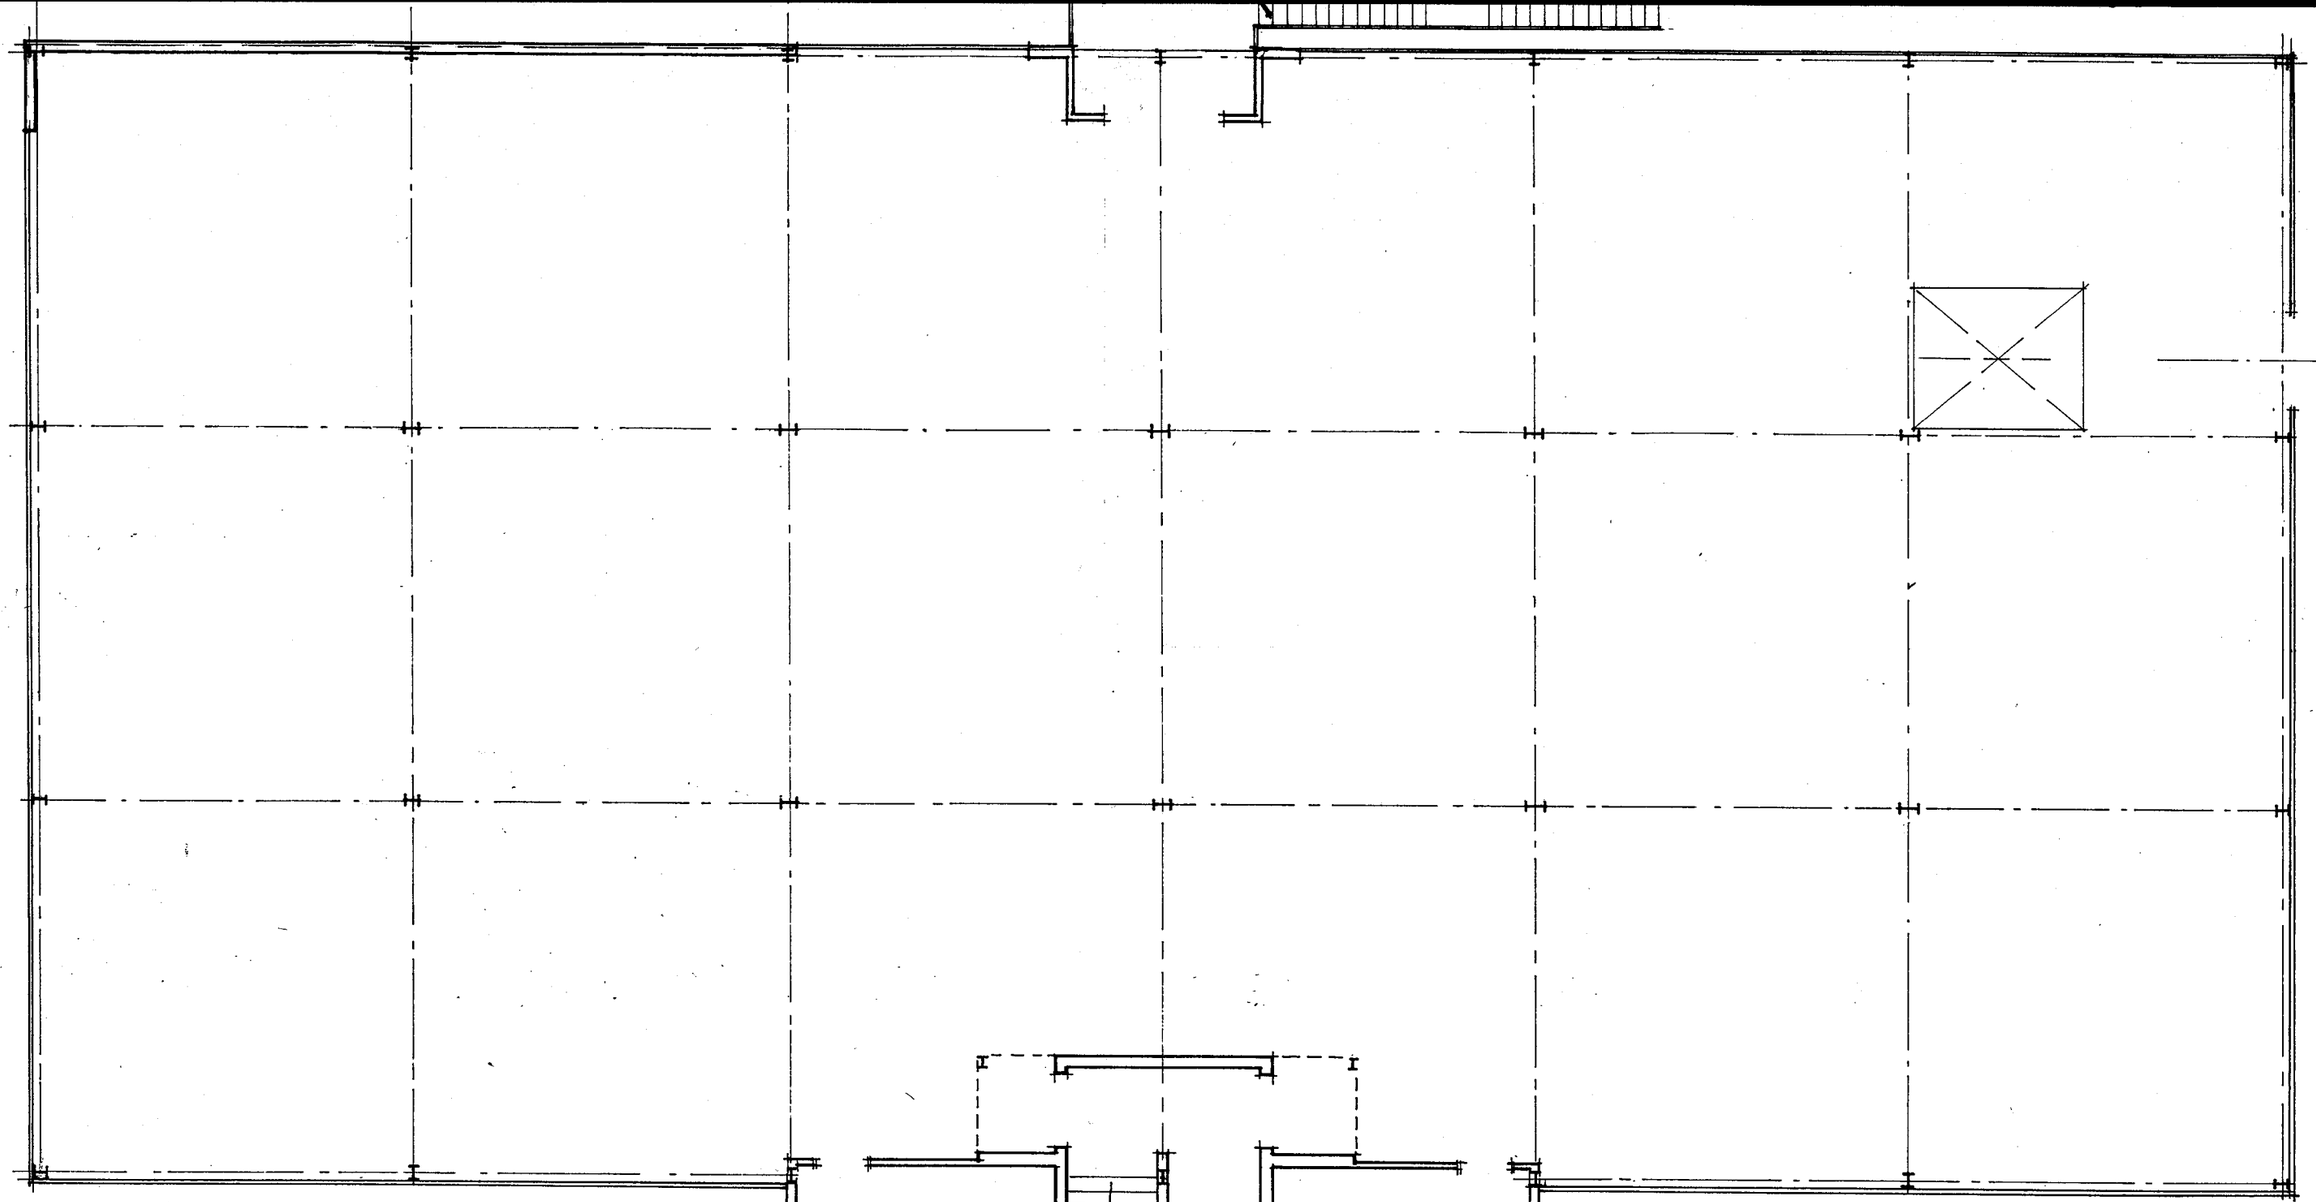

FIRST FLOOR PLAN

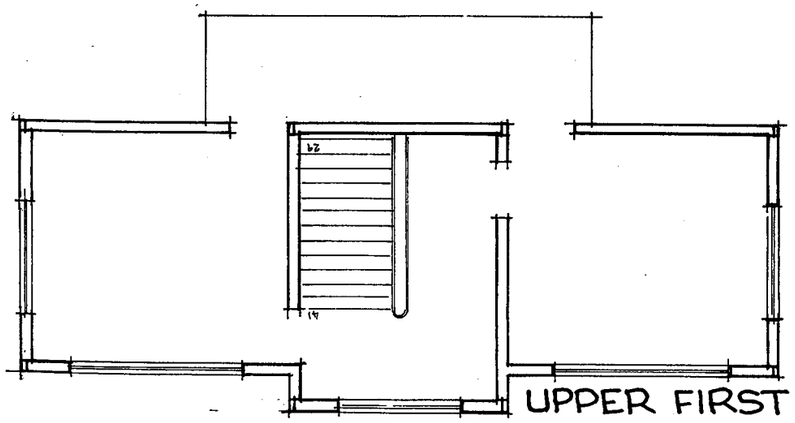

UPPER FIRST FLOOR LEVEL

PLANNING
DEPARTMENT
OFFICE COPY

22 FEB 2007

NO : N6 2007/293/FP

BRENT SMITH
ASSOCIATES

Aspen, Newlands Lane, Hitchin, Herts SG4 9BB
Tel: 01462 442979 Fax: 01462 454765

13 - 15 BROADWATER ROAD
WELWYN GARDEN CITY, HERTS

SURVEY DRAWING
FIRST FLOOR

1:100 FEB 2007 DRG. NO. 514- 91