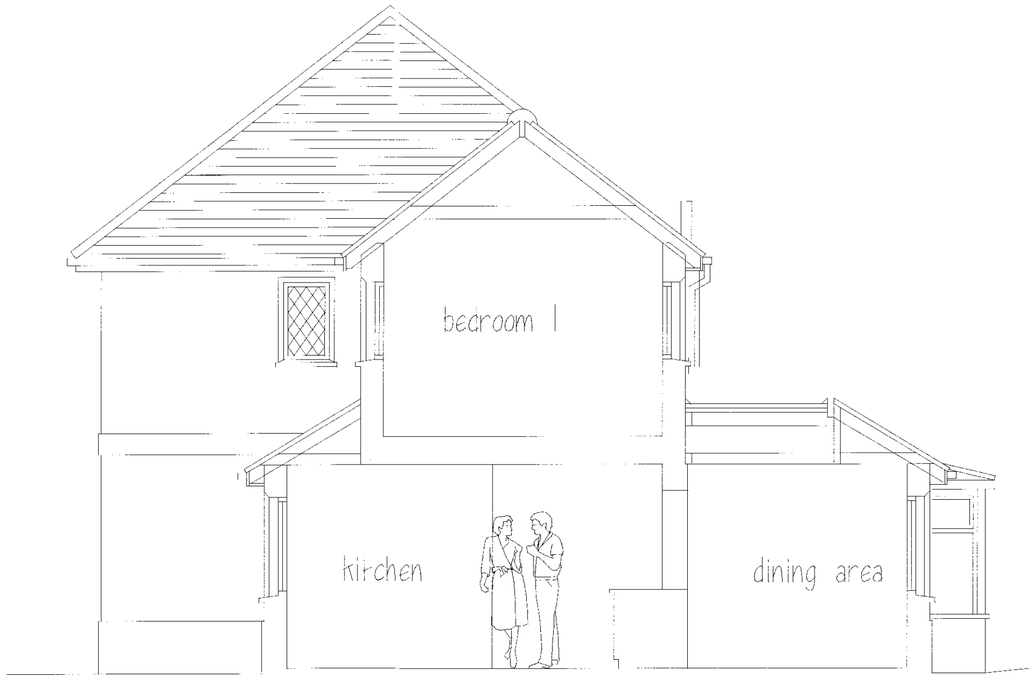

SECTION through kitchen and dining area

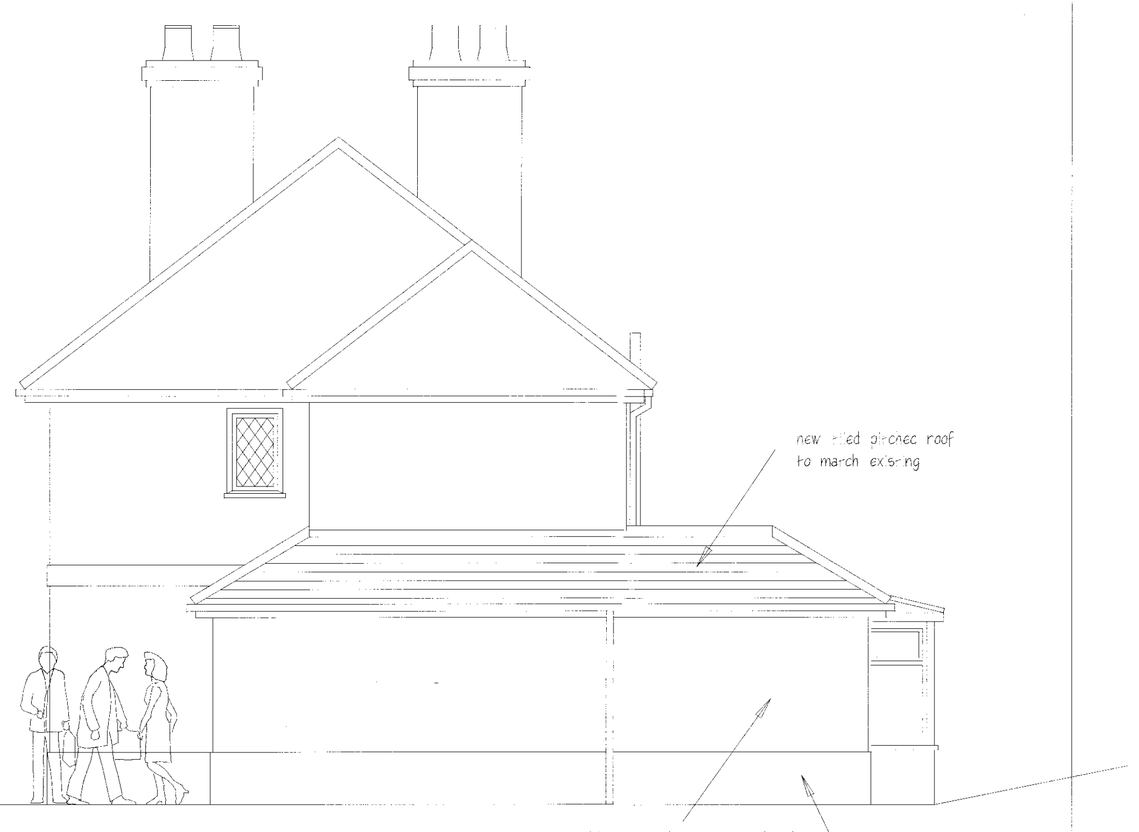

PROPOSED FLANK ELEVATION

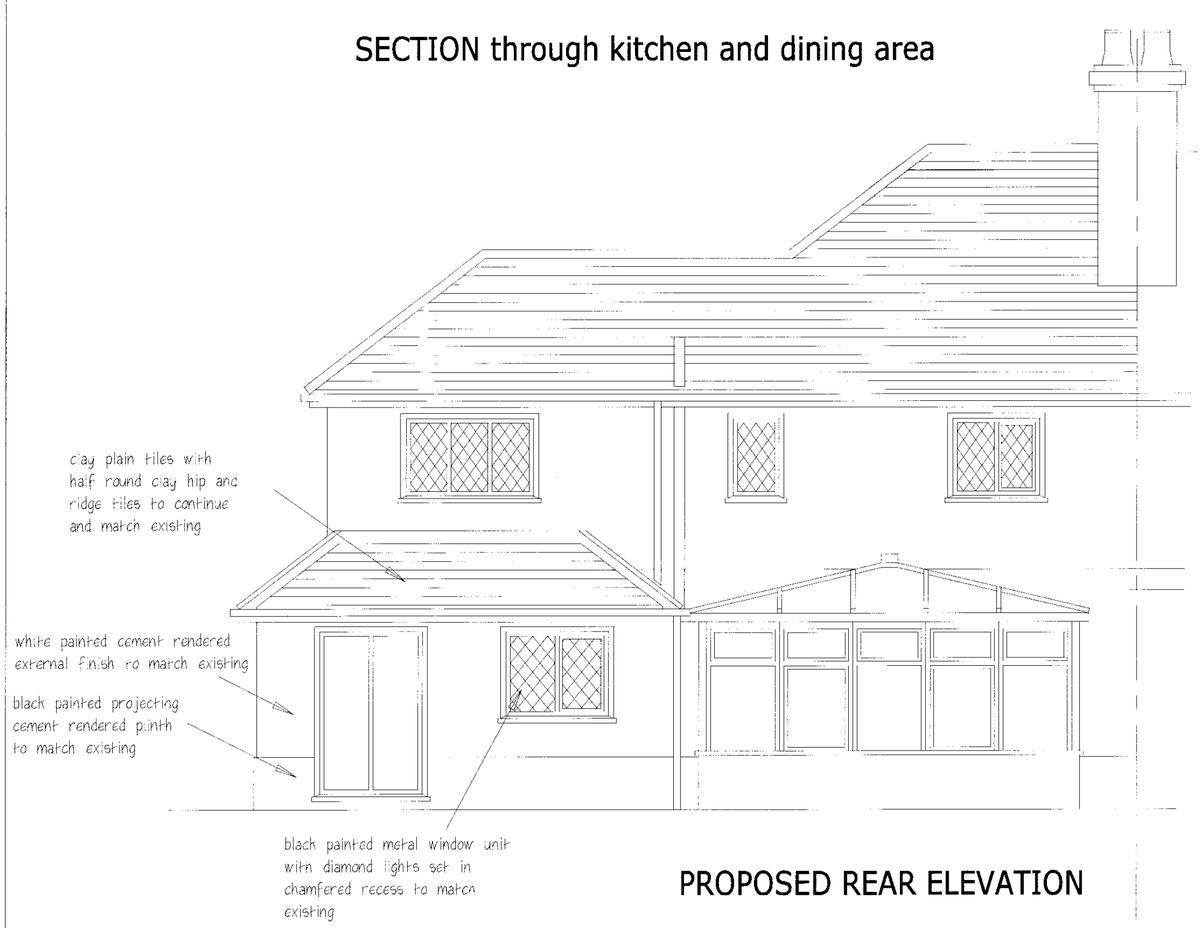

PROPOSED REAR ELEVATION

VINE CROSS COTTAGE

PROPOSED ELEVATIONS

WELWYN HATFIELD
PLANNING
OFFICE COPY
11 JAN 2011
No: 2A/18

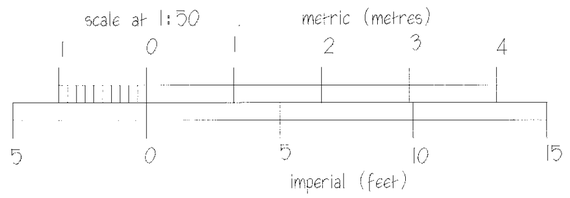

SCALE for PDF purposes

© Copyright Roger Carter ARIBA DipArch(Hons)

ROGER CARTER ARCHITECTS
Chartered Architects
47 The Ryde
Hatfield Hertfordshire AL9 5DQ
tel: 01707 258955/262035

VINE CROSS COTTAGE

48 BRIDGE ROAD, WELWYN GARDEN CITY
PROPOSED EXTENSION
PROPOSED ELEVATIONS

Date: December 2010
Scale: 1:50
Original Drwg Size: A2

Drawing No:
959/04