WELWYN HATFIELD
PLANNING
OFFICE COPY
22 JUL 2008
No: N6/2008/1253/FP

SCALE
0 1m 3m 6m 10m 15m

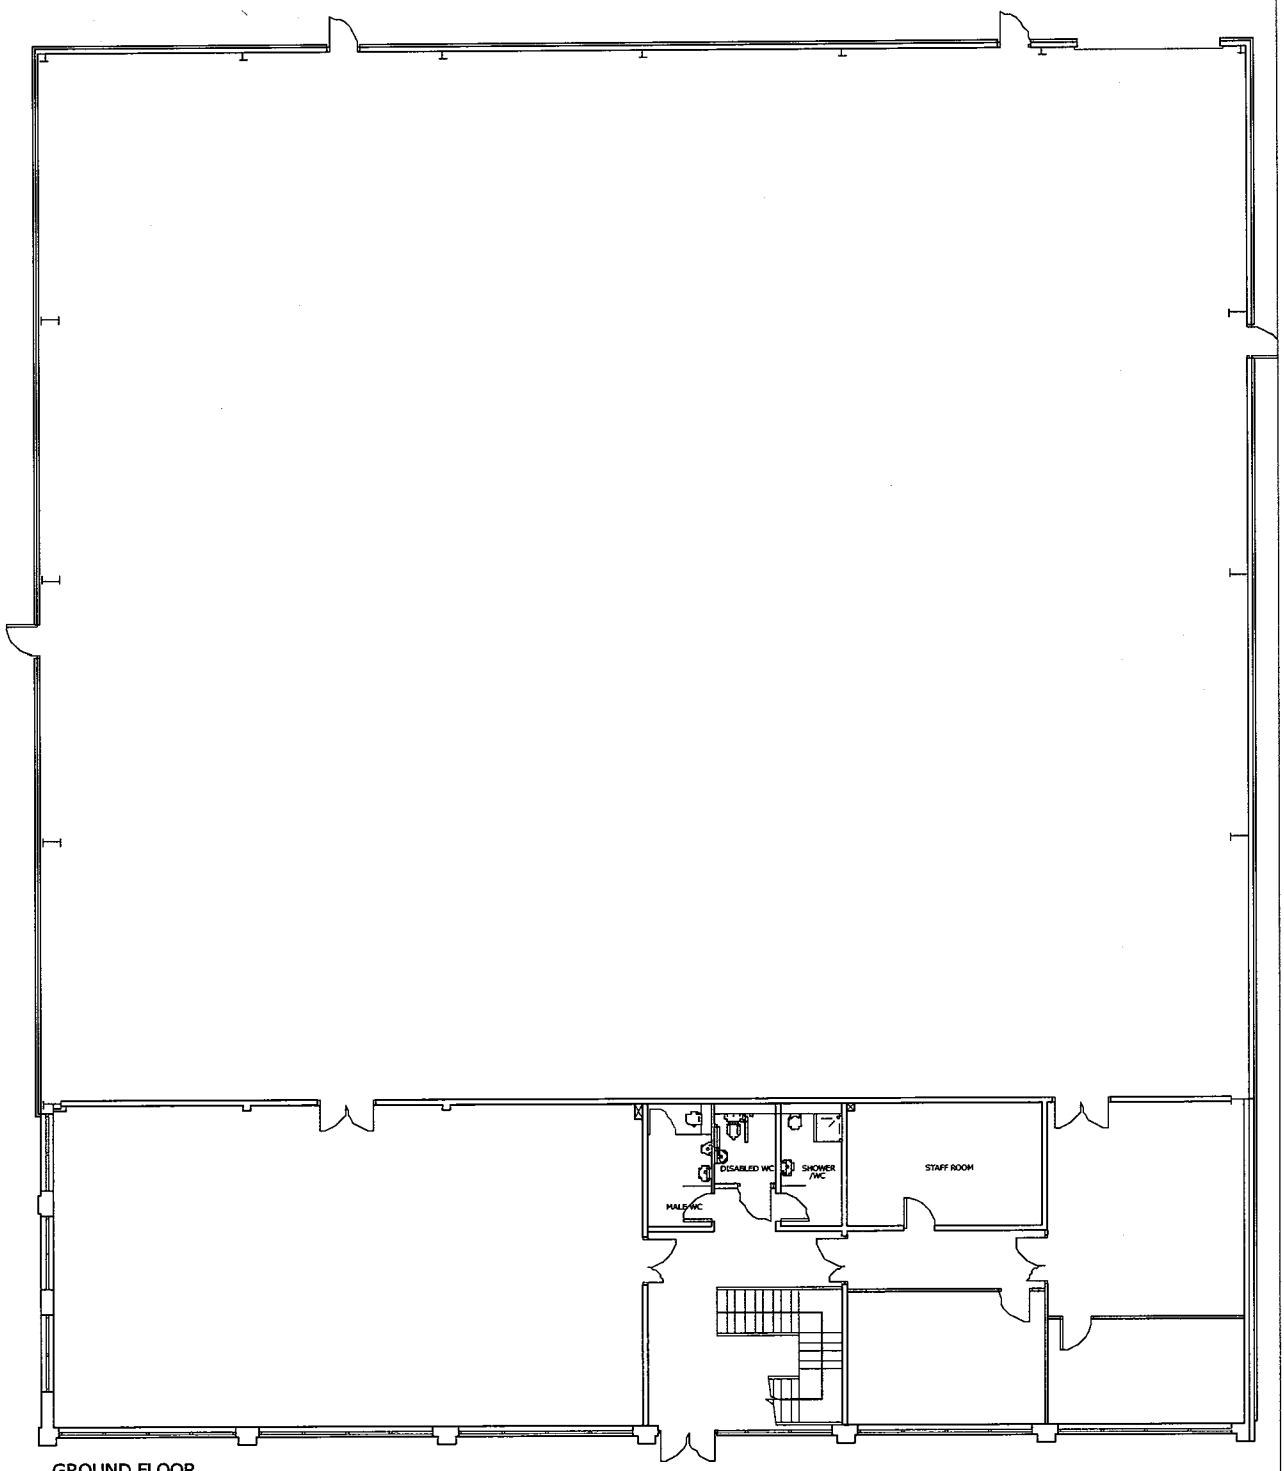

GROUND FLOOR

PLEASE NOTE - A4 PLANS TO BE PRINTED "AS IN DOCUMENT" NOT ENLARGED OR SHRUNK TO FIT PAGE

PLAN LONDON LTD COPYRIGHT PROTECTED 2007

client	address	location	date	scale	sheet
	BESSEMER PARK WELWYN GARDEN CITY	GROUND FLOOR PLAN	07.09.07	1:200	A4
			dwg. no. PL27480-01	revision	

THIS DRAWING IS FOR INFORMATION ONLY. ALL DIMENSIONS TO BE CHECKED ON SITE.

PLAN 2

WELWYN HATFIELD
PLANNING
OFFICE COPY
22 JUL 2008
No: N6/2008/1253/FP

SCALE
0 1m 3m 6m 10m 15m

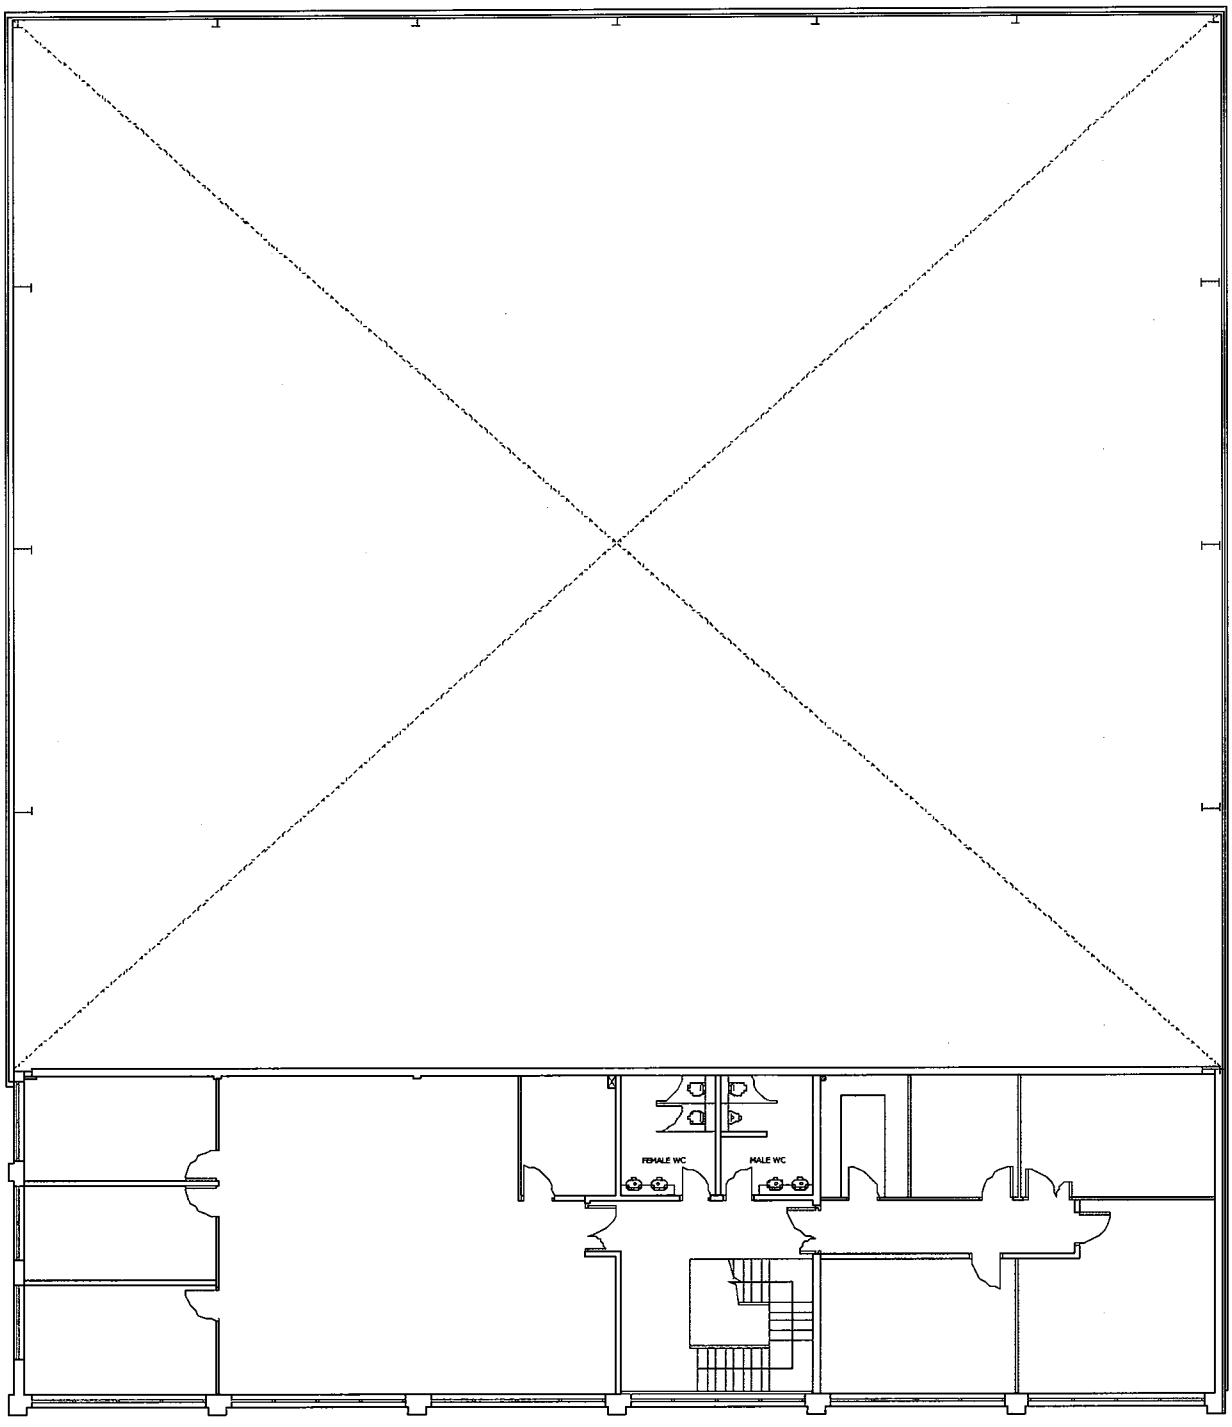

FIRST FLOOR

PLEASE NOTE - A4 PLANS TO BE PRINTED "AS IN DOCUMENT" NOT ENLARGED OR SHRUNK TO FIT PAGE

PLAN LONDON LTD © COPYRIGHT PROTECTED 2007

client	address	location	date	scale	sheet
	BESSEMER PARK WELWYN GARDEN CITY	FIRST FLOOR PLAN	07.09.07	1:200	A4
			dwg. no. PL27480-02	revision	

THIS DRAWING IS FOR INFORMATION ONLY. ALL DIMENSIONS TO BE CHECKED ON SITE.

PLAN 3