This drawing is copyright and may not be copied reproduced or altered - no extracts or any elements of this drawing or supporting information unless written consent has been obtained first.

1000 1000 1000 1000 1000

1 2 3 4 5 6

METRES

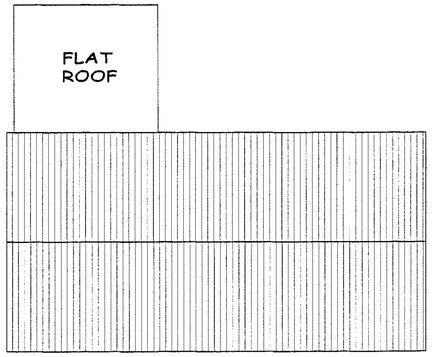

ROOF PLAN

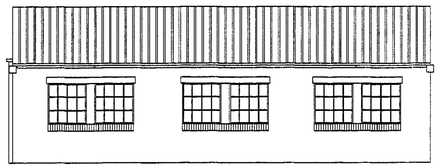

Existing Front Elevation

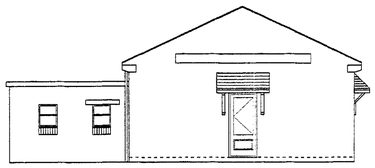

Existing Side Elevation

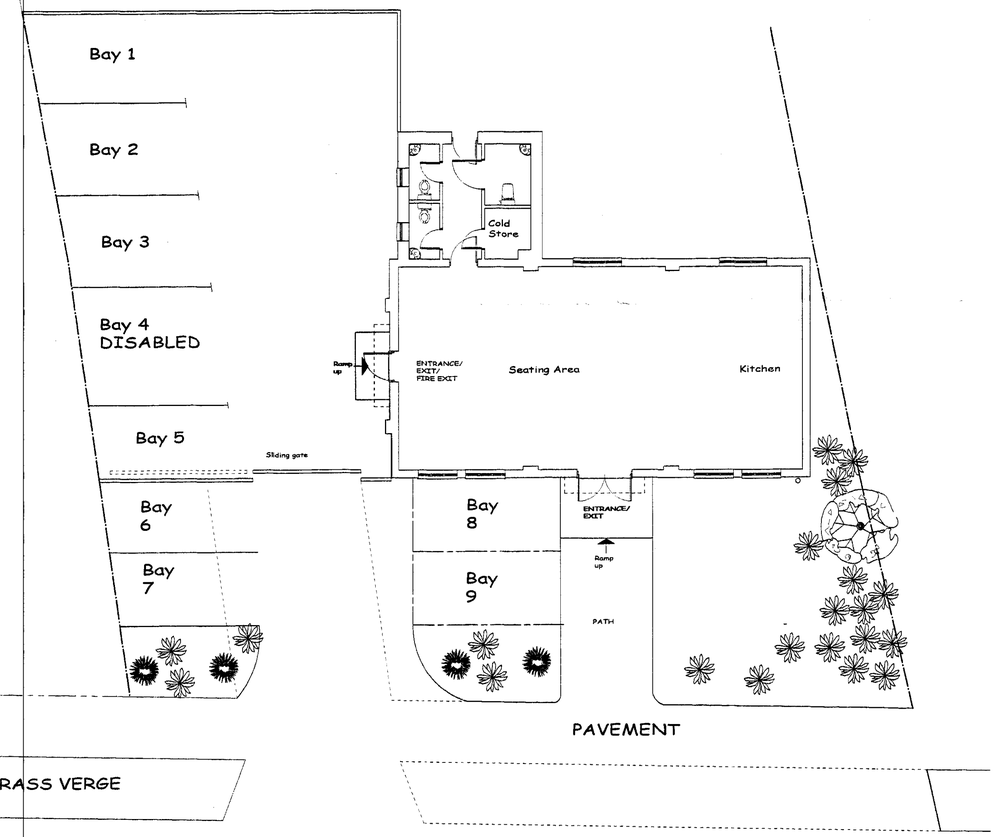

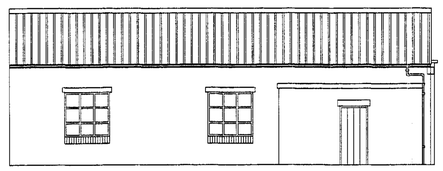

Existing Rear Elevation

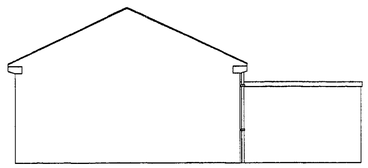

Existing Side Elevation

WELWYN HATFIELD
PLANNING
OFFICE COPY
02 JUN 2011
App: 2/11/1031

Rev C - Drawing revised

Rev B - Drawing revised

Rev A - Drawing updated

PDL
PEREWELL DEVELOPMENTS LTD

NEW HOUSES. RESIDENTIAL DEVELOPMENTS
COMMERCIAL WORK

Clare Lodge, 41 Hollybush Lane, Harpenden, Herts AL5 4AY
Tel. Fax: 01582 761600 Mobile: 07958 479 681
Email: perrymjones@globalnet.co.uk Company Reg No. 5371535

RSB 2009 LLP
Bridge Works
Bridgefields, Tewin Road
Welwyn Garden City
Herts

EXISTING SITE LAYOUT
ELEVATIONS/PLAN

Drg No. CHEST1 Rev C
Scale 1:100 Date 05/2011