EXISTING FRONT ELEVATION

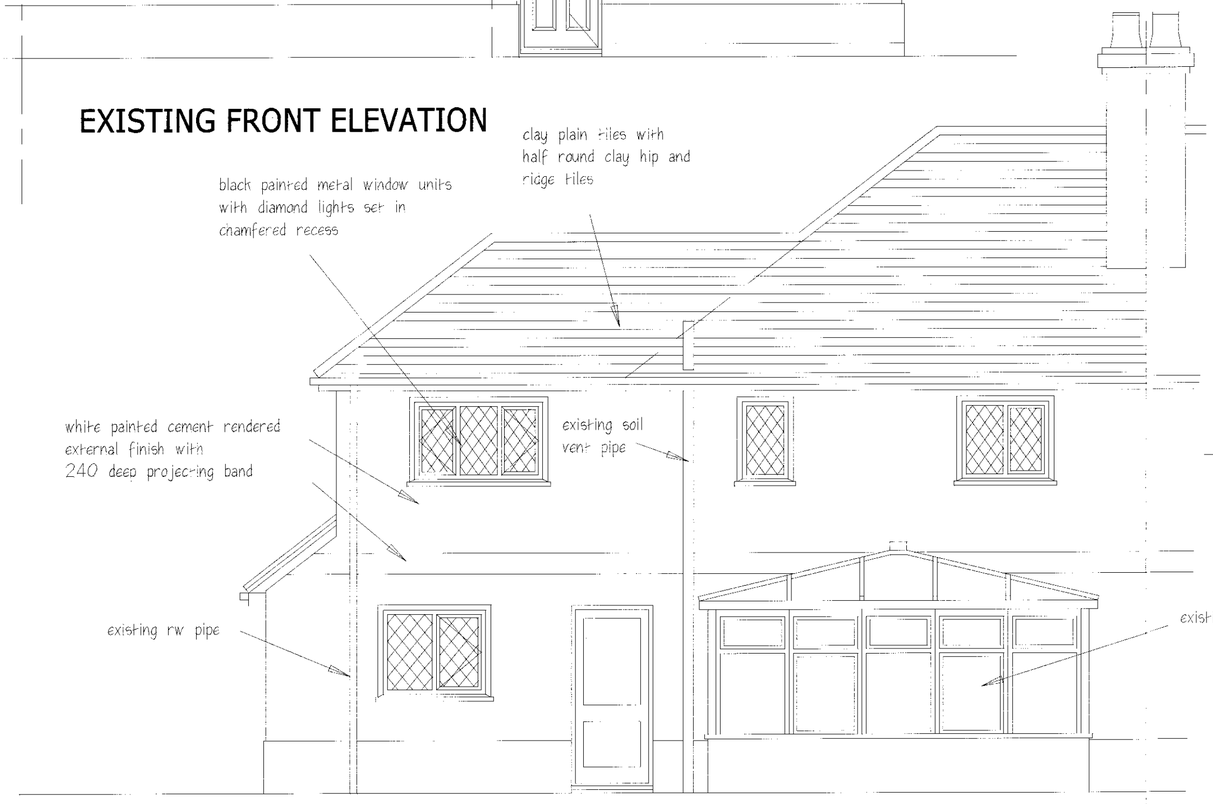

EXISTING REAR ELEVATION

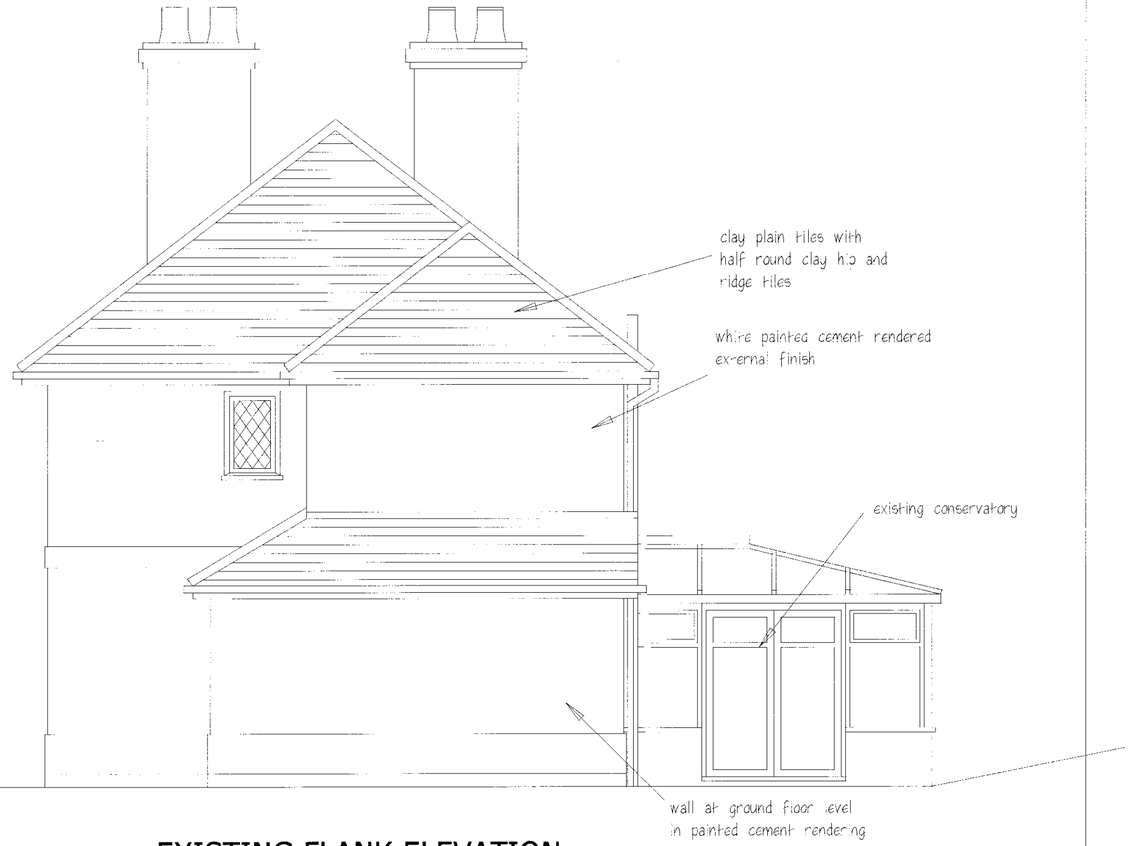

EXISTING FLANK ELEVATION

PLANNING OFFICE COPY
11 JAN 2011
2a03143

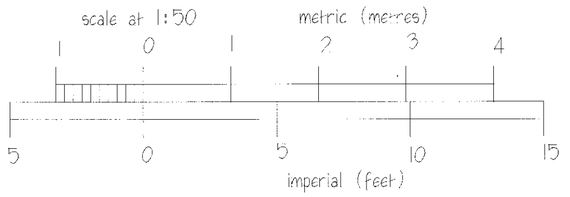

SCALE for PDF purposes

© Copyright Roger Carter ARIBA DipArch(Hons)

ROGER CARTER ARCHITECTS
Chartered Architects
47 The Ryde
Hatfield Hertfordshire AL9 5DQ
tel: 01707 258955/262035

VINE CROSS COTTAGE

48 BRIDGE ROAD. WELWYN GARDEN CITY
PROPOSED EXTENSION
EXISTING ELEVATIONS

Date: December 2010
Scale: 1:50
Original Drwg Size: A2

Drawing No:
959/05

VINE CROSS COTTAGE

EXISTING ELEVATIONS