N

Reproduced from Ordnance Survey Sitemap
by permission of Ordnance Survey on behalf of
the Controller of Her Majesty's Stationery Office.
Crown Copyright. All rights Reserved. Licence no 10001998

LOCATION PLAN

0 10 20 30 40 50

Scale: 1:1250

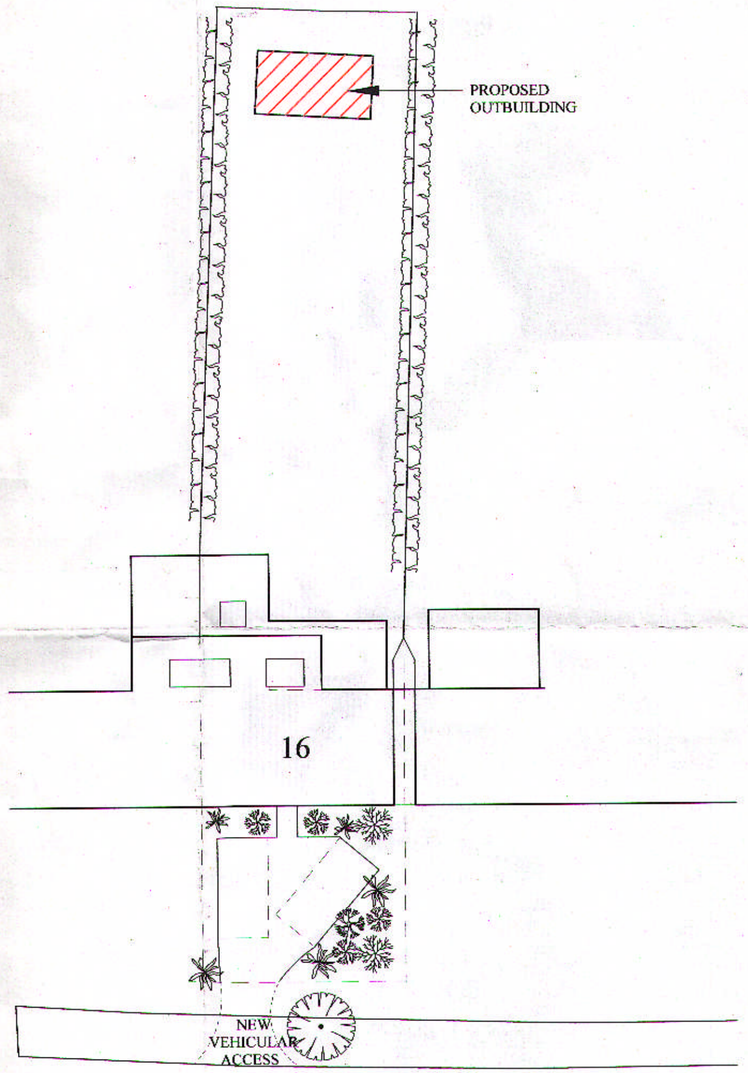

SITE PLAN

0 1 2 3 4 5 6 7 8 9 10

Scale: 1:200

Notes:

Drawing Size:- A2

2013/2282

PLANNING DEPARTMENT

25 OCT 2013

Note: All dimensions and details are to be checked by the Client / Contractor before work commences.

Project: Proposed Outbuilding

Client: Mr. & Mrs. H. Dolton

Site: 16 Brockswood Lane, Welwyn Garden City. AL8 7BG

Drawing: Site & Location Plans

Scales: 1:200, 1:1250

Date: October 2013

Drawing No: 130415.8

Martin Bridge Limited
Chartered Building Surveyors

One Bramble Cottages
Standon Green End
High Cross, Ware
Hertfordshire.
SG11 1BW

Telephone: 01920 438515
E-mail: martinbridge@btinternet.com