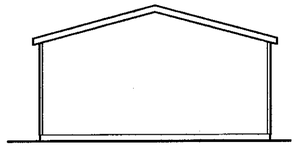

NORTH

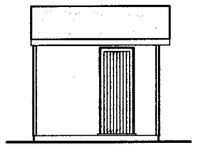

WEST

SOUTH

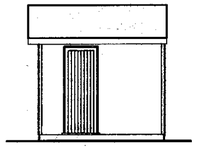

EAST

0 1 2 3 4 5m

Scale: 1:100

NORTH ELEVATION

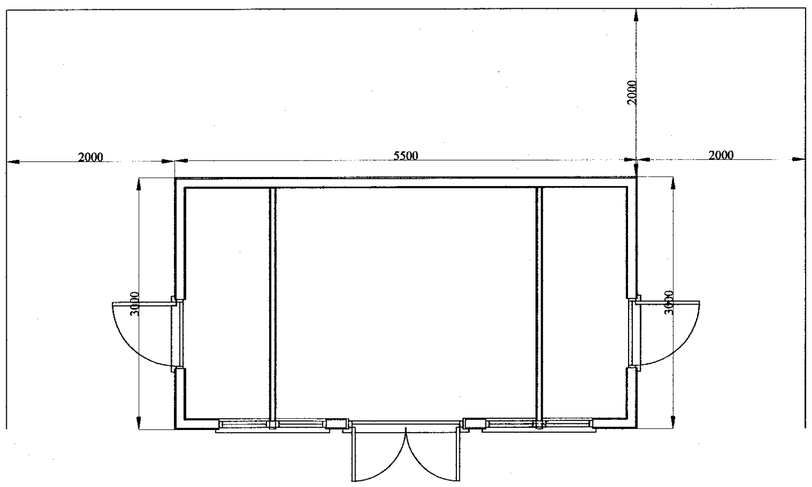

FLOOR PLAN

0 1 2 3 4 5m

Scale: 1:50

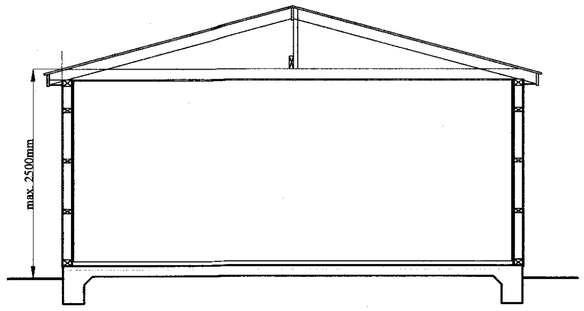

SECTION

Notes:

Drawing Size:- A2

2013/2282

PL DEP

25 OCT 2013

Note: All dimensions and details are to be checked by the Client / Contractor before work commences.

Project:
Proposed Outbuilding & Roof Windows

Client:
Mr. & Mrs. H. Dolton

Site:
16 Brockswood Lane, Welwyn Garden City. AL8 7BG

Drawing:
Plans & Elevations

Scales:
1:50, 1:100

Date:
October 2013

Drawing No:
130415.7

Martin Bridge Limited
Chartered Building Surveyors

One Bramble Cottages
Standon Green End
High Cross, Ware
Hertfordshire.
SG11 1BW

Telephone: 01920 438515
E-mail: martinbridge@btinternet.com