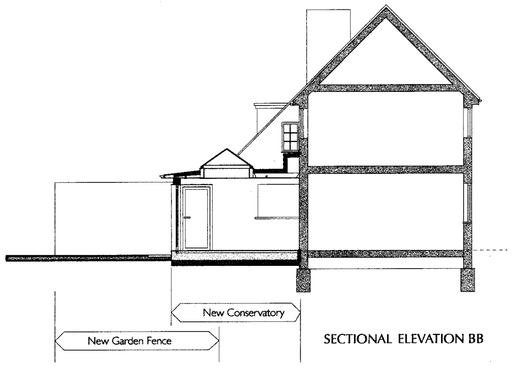

SECTIONAL ELEVATION BB

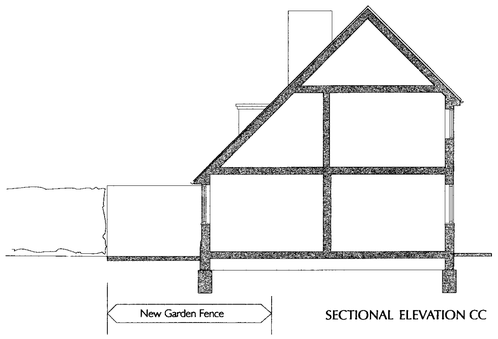

SECTIONAL ELEVATION CC

PROPOSED REAR ELEVATION TO 14 BROCKSWOOD LANE WITH ADJOINING EXISTING REAR ELEVATIONS

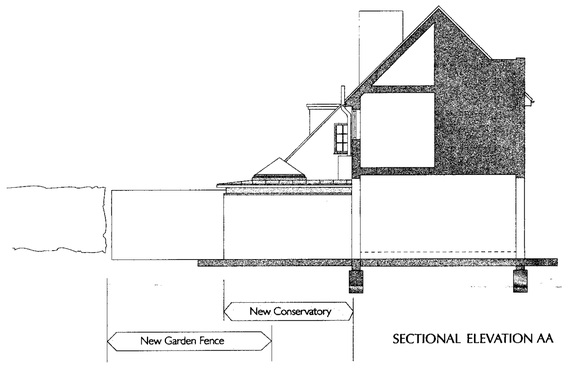

SECTIONAL ELEVATION AA

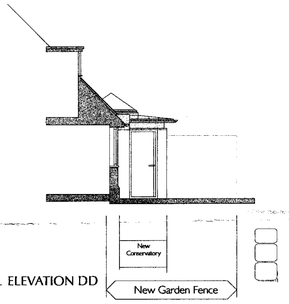

SECTIONAL ELEVATION DD

EXISTING FRONT ELEVATION TO 14 BROCKSWOOD LANE WITH ADJOINING EXISTING FRONT ELEVATIONS
(no works proposed to front elevation)

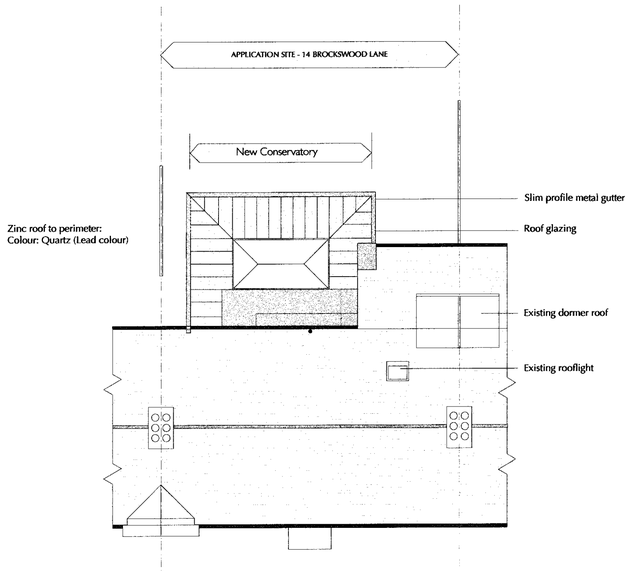

PROPOSED ROOF PLAN

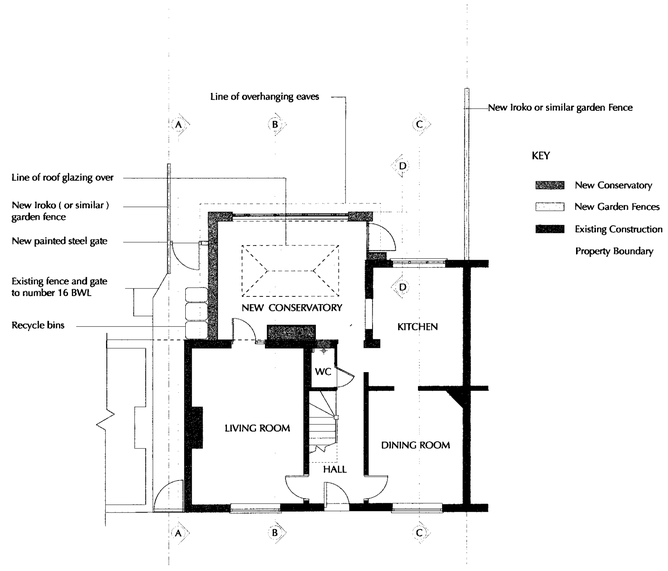

PROPOSED GROUND FLOOR PLAN

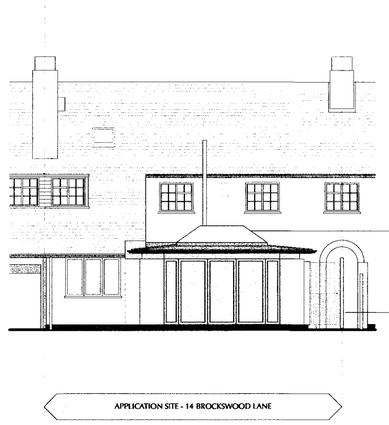

PROPOSED REAR ELEVATION

Roof glazing

New conservatory roof around glazed area and overhanging eaves in zinc with 'Quartz' finish (similar colour to Lead).

New garden fence in Iroko or similar approx. 2300mm high

Perimeter gutter to be profiled slimline aluminium in grey colour to match lead zinc covering

New conservatory glazing in light grey aluminium thermally broken framing with sealed double glazed units and central 3 panels openable in linked hinged configuration. Roof glazing in frameless sealed double glazed units.

Solid walls to conservatory to be rendered blockwork painted white to match main house.

PLANNING DEPARTMENT
OFFICE COPY
0 2 MAR 2012
2012/0375

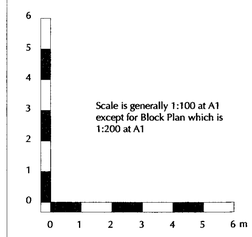

APPLICATION TO:

Welwyn Hatfield Borough Council

For:

Planning Consent
for New Conservatory to rear of property

David Peever
14 Brockswood Lane
Welwyn Garden City
Hertfordshire AL8 7BG
[redacted]

February 2010
Drawing number 02
Proposed Plans, Elevations and Sections

Scale: 1:100 at A1 (except where noted)
Scale 1:200 at A3