Scale Bar & North Arrow

0 10 20 30 40m

SCALE 1:500

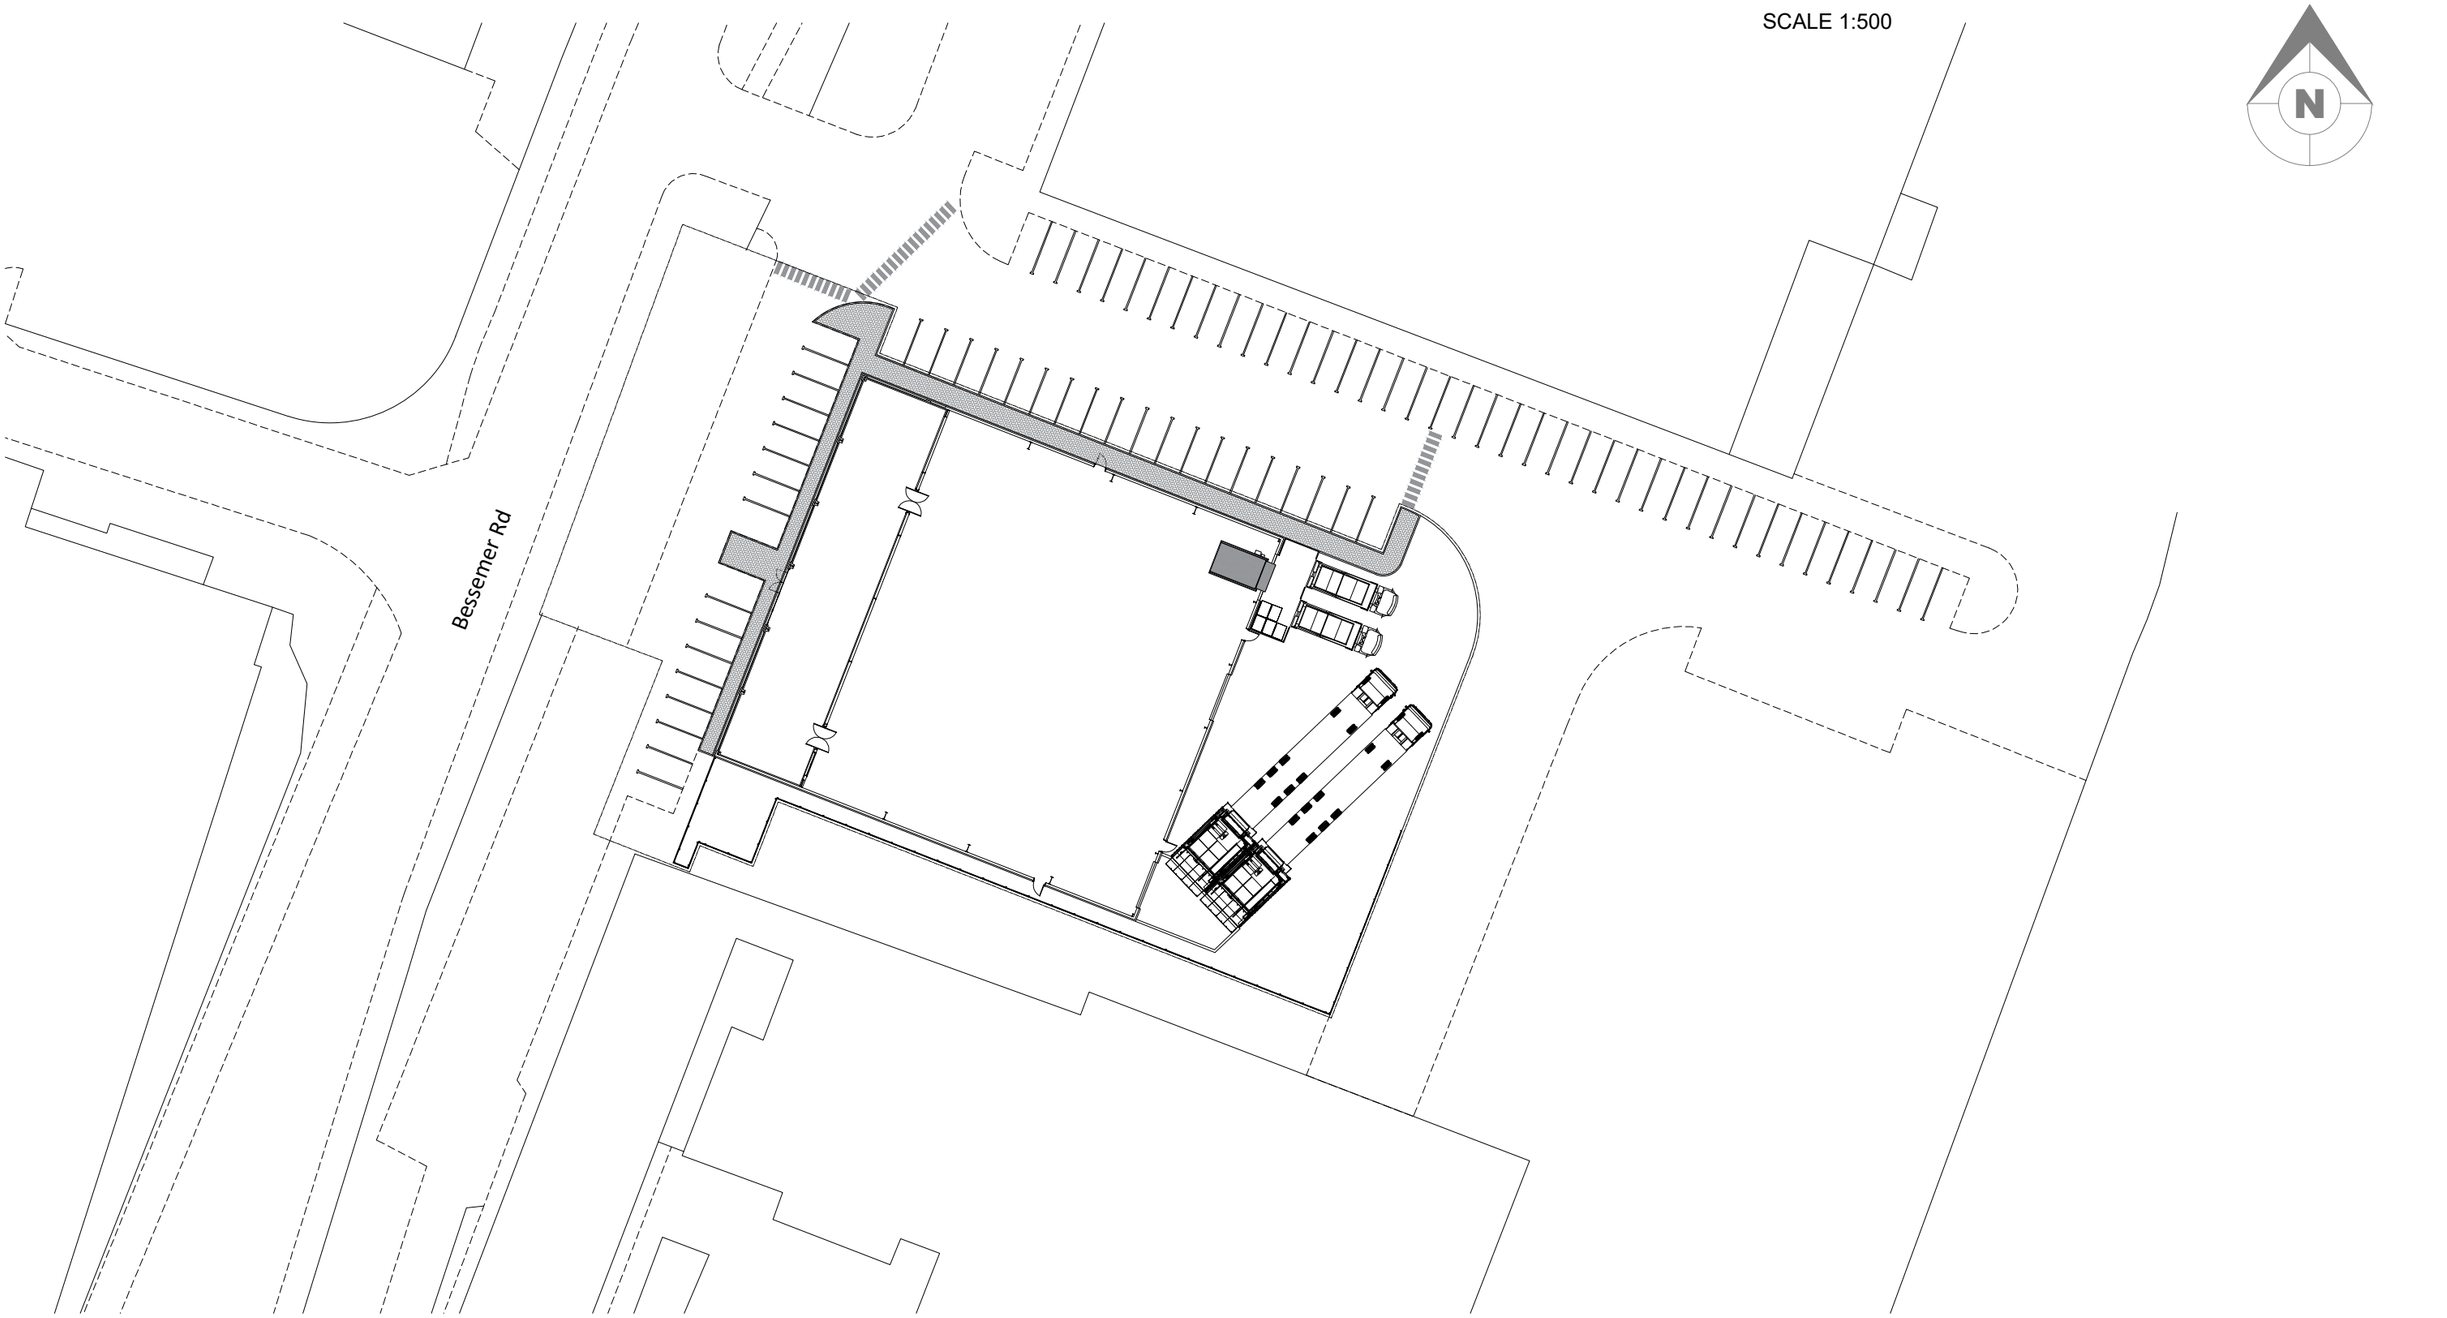

Do not scale this drawing
ashton smith to be notified of discrepancies in figured dimensions
Contractors must check all dimensions from site
This drawing is copyright and is for use on this site only
This drawing is to be used solely for information as entitled
For other information refer to the latest revision of any cross referenced drawing

NOTES

REV	DATE	DESCRIPTION	DRAWN BY	CHECKED BY
A	11-05-18	UPDATED TO PLANNING CONSULTANTS COMMENTS	JC	RB

REVISIONS

PROJECT TITLE
MAGELLAN HOUSE OCADO

DRAWING TITLE
PROPOSED SITE PLAN

DRAWING NO.	REVISION	DATE	DRAWN BY
04	A	08-05-18	JC
SCALE	SHEET	STATUS	CHECKED BY
1:500	A3	PLANNING	RB

Ashton Smith, Belvedere House, 2 Victoria Avenue, Harrogate, North Yorkshire, HG1 1EL
Tel: 01423 522882 Fax: 01423 565104
www.ashtonsmith.co.uk

CLIENT

ashtonsmith beyond design

JOB NO. 18047