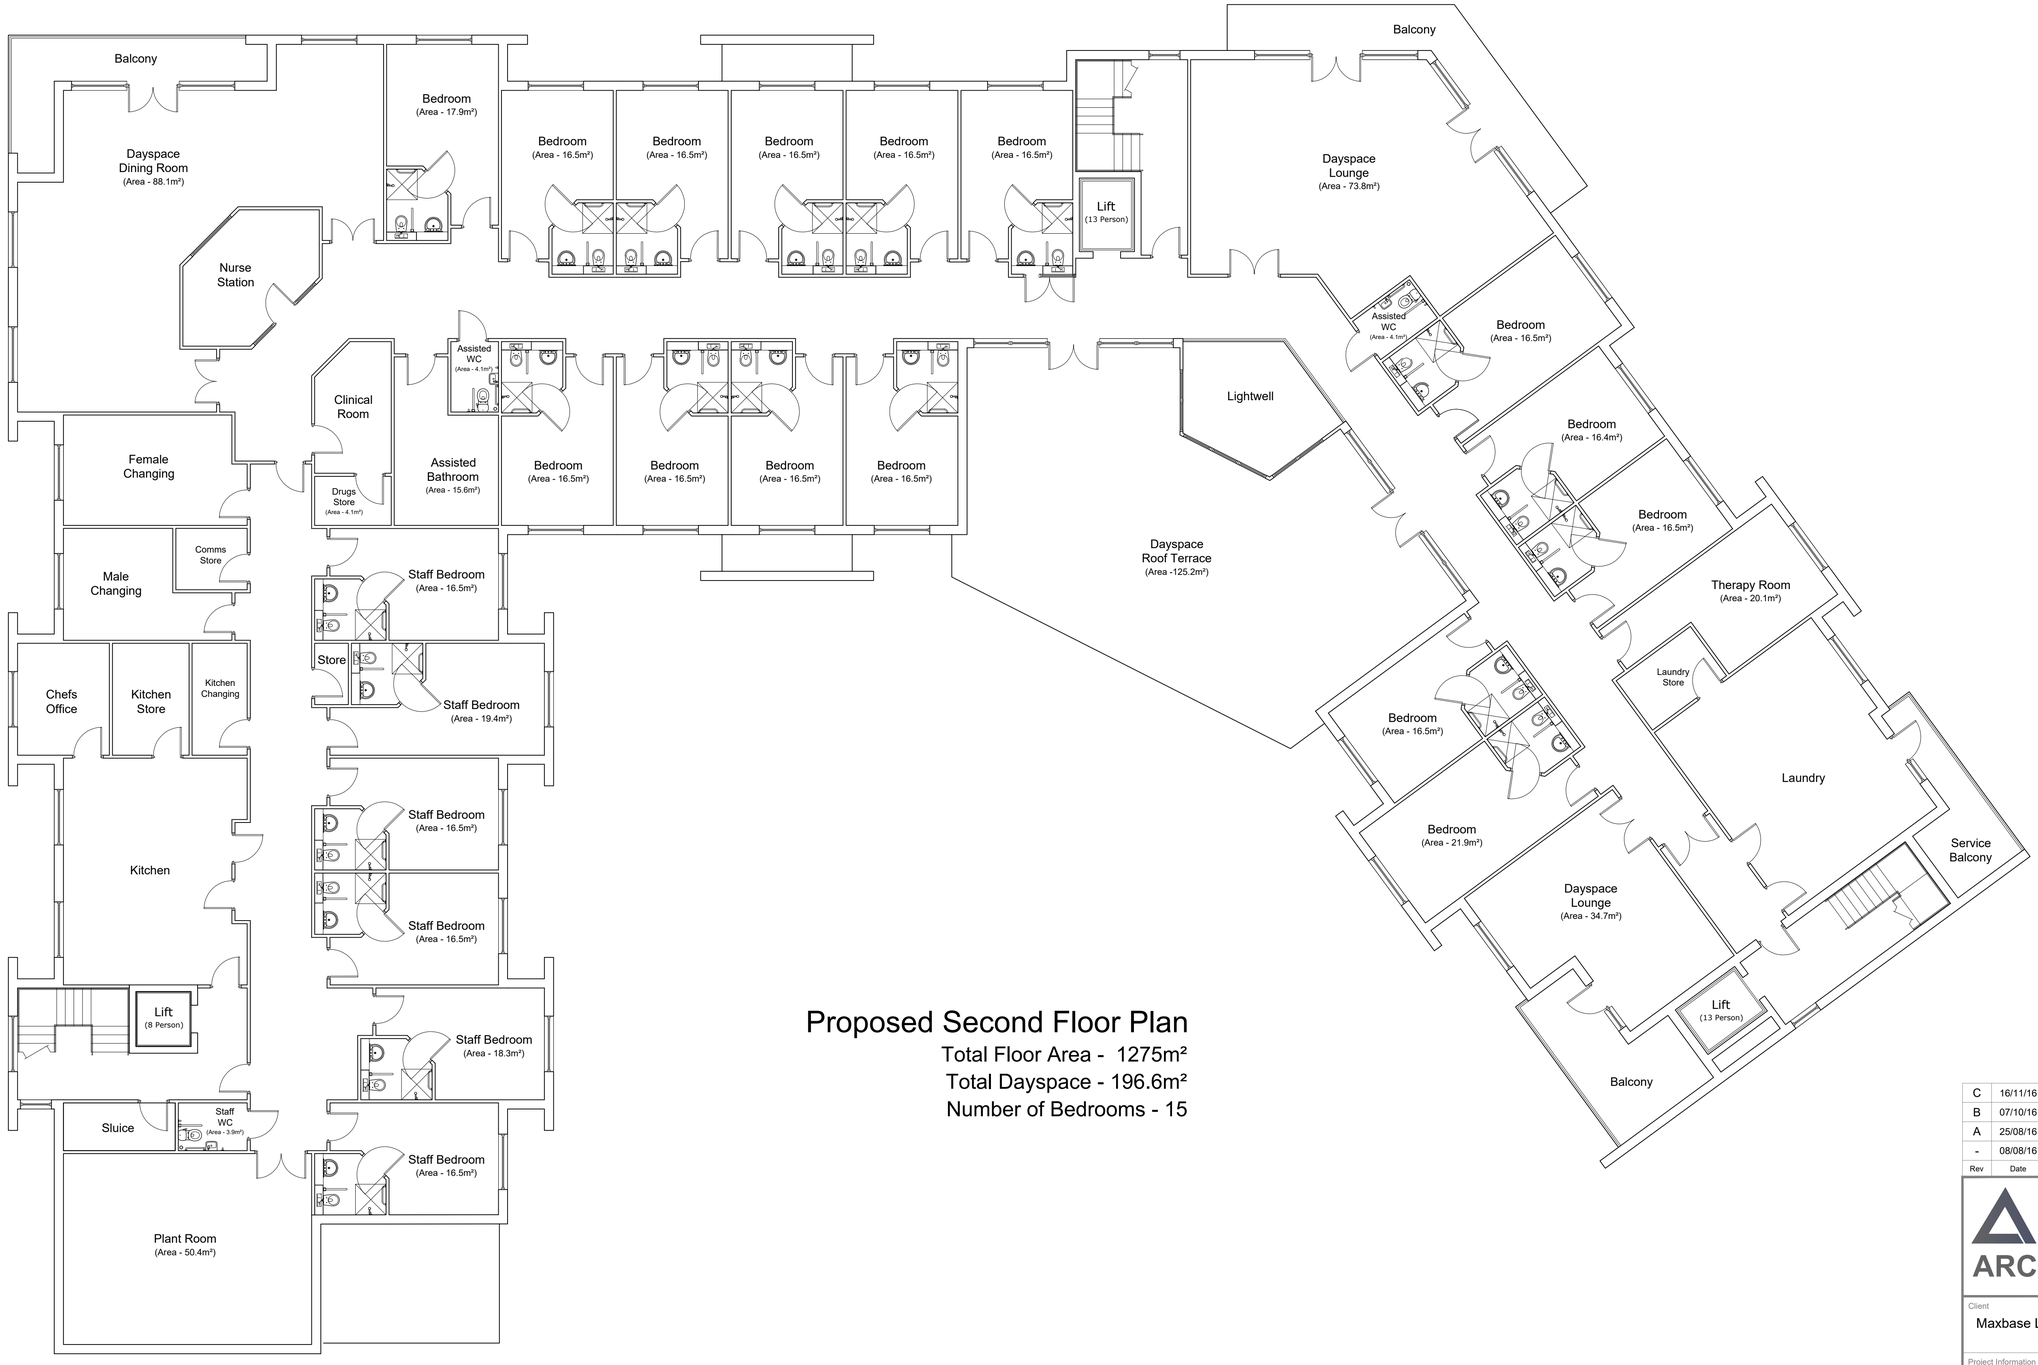

Proposed Second Floor Plan

Total Floor Area - 1275m²

Total Dayspace - 196.6m²

Number of Bedrooms - 15

Rev	Date	Revision Description	Drawn By	Approved By
C	16/11/16	Layout has been updated to suit the elevations	JB	JB
B	07/10/16	Layout has been revised to suit the clients comments	JB	JB
A	25/08/16	Layout has been revised to omit the basement	JB	JB
-	08/08/16	Original Drawing	JB	JB

ADG ARCHITECTS
6 Pioneer Court, Darlington, DL1 4WD
t: 01325 464 111
e: studio@adgarchitects.co.uk
w: www.adgarchitects.co.uk

Client
Maxbase Ltd

Project Information
Proposed 75 Bed Care Home, Manor Road, Hatfield

Drawing Title
Proposed Second Floor Plan

A1 Scale	A3 Scale
1:100	1:200

Job Number	Drawing Number	Revision
H.15.35	(00) 4	C

Drawing Issue
PLANNING

© Copyright 2015 ADG Architects Ltd