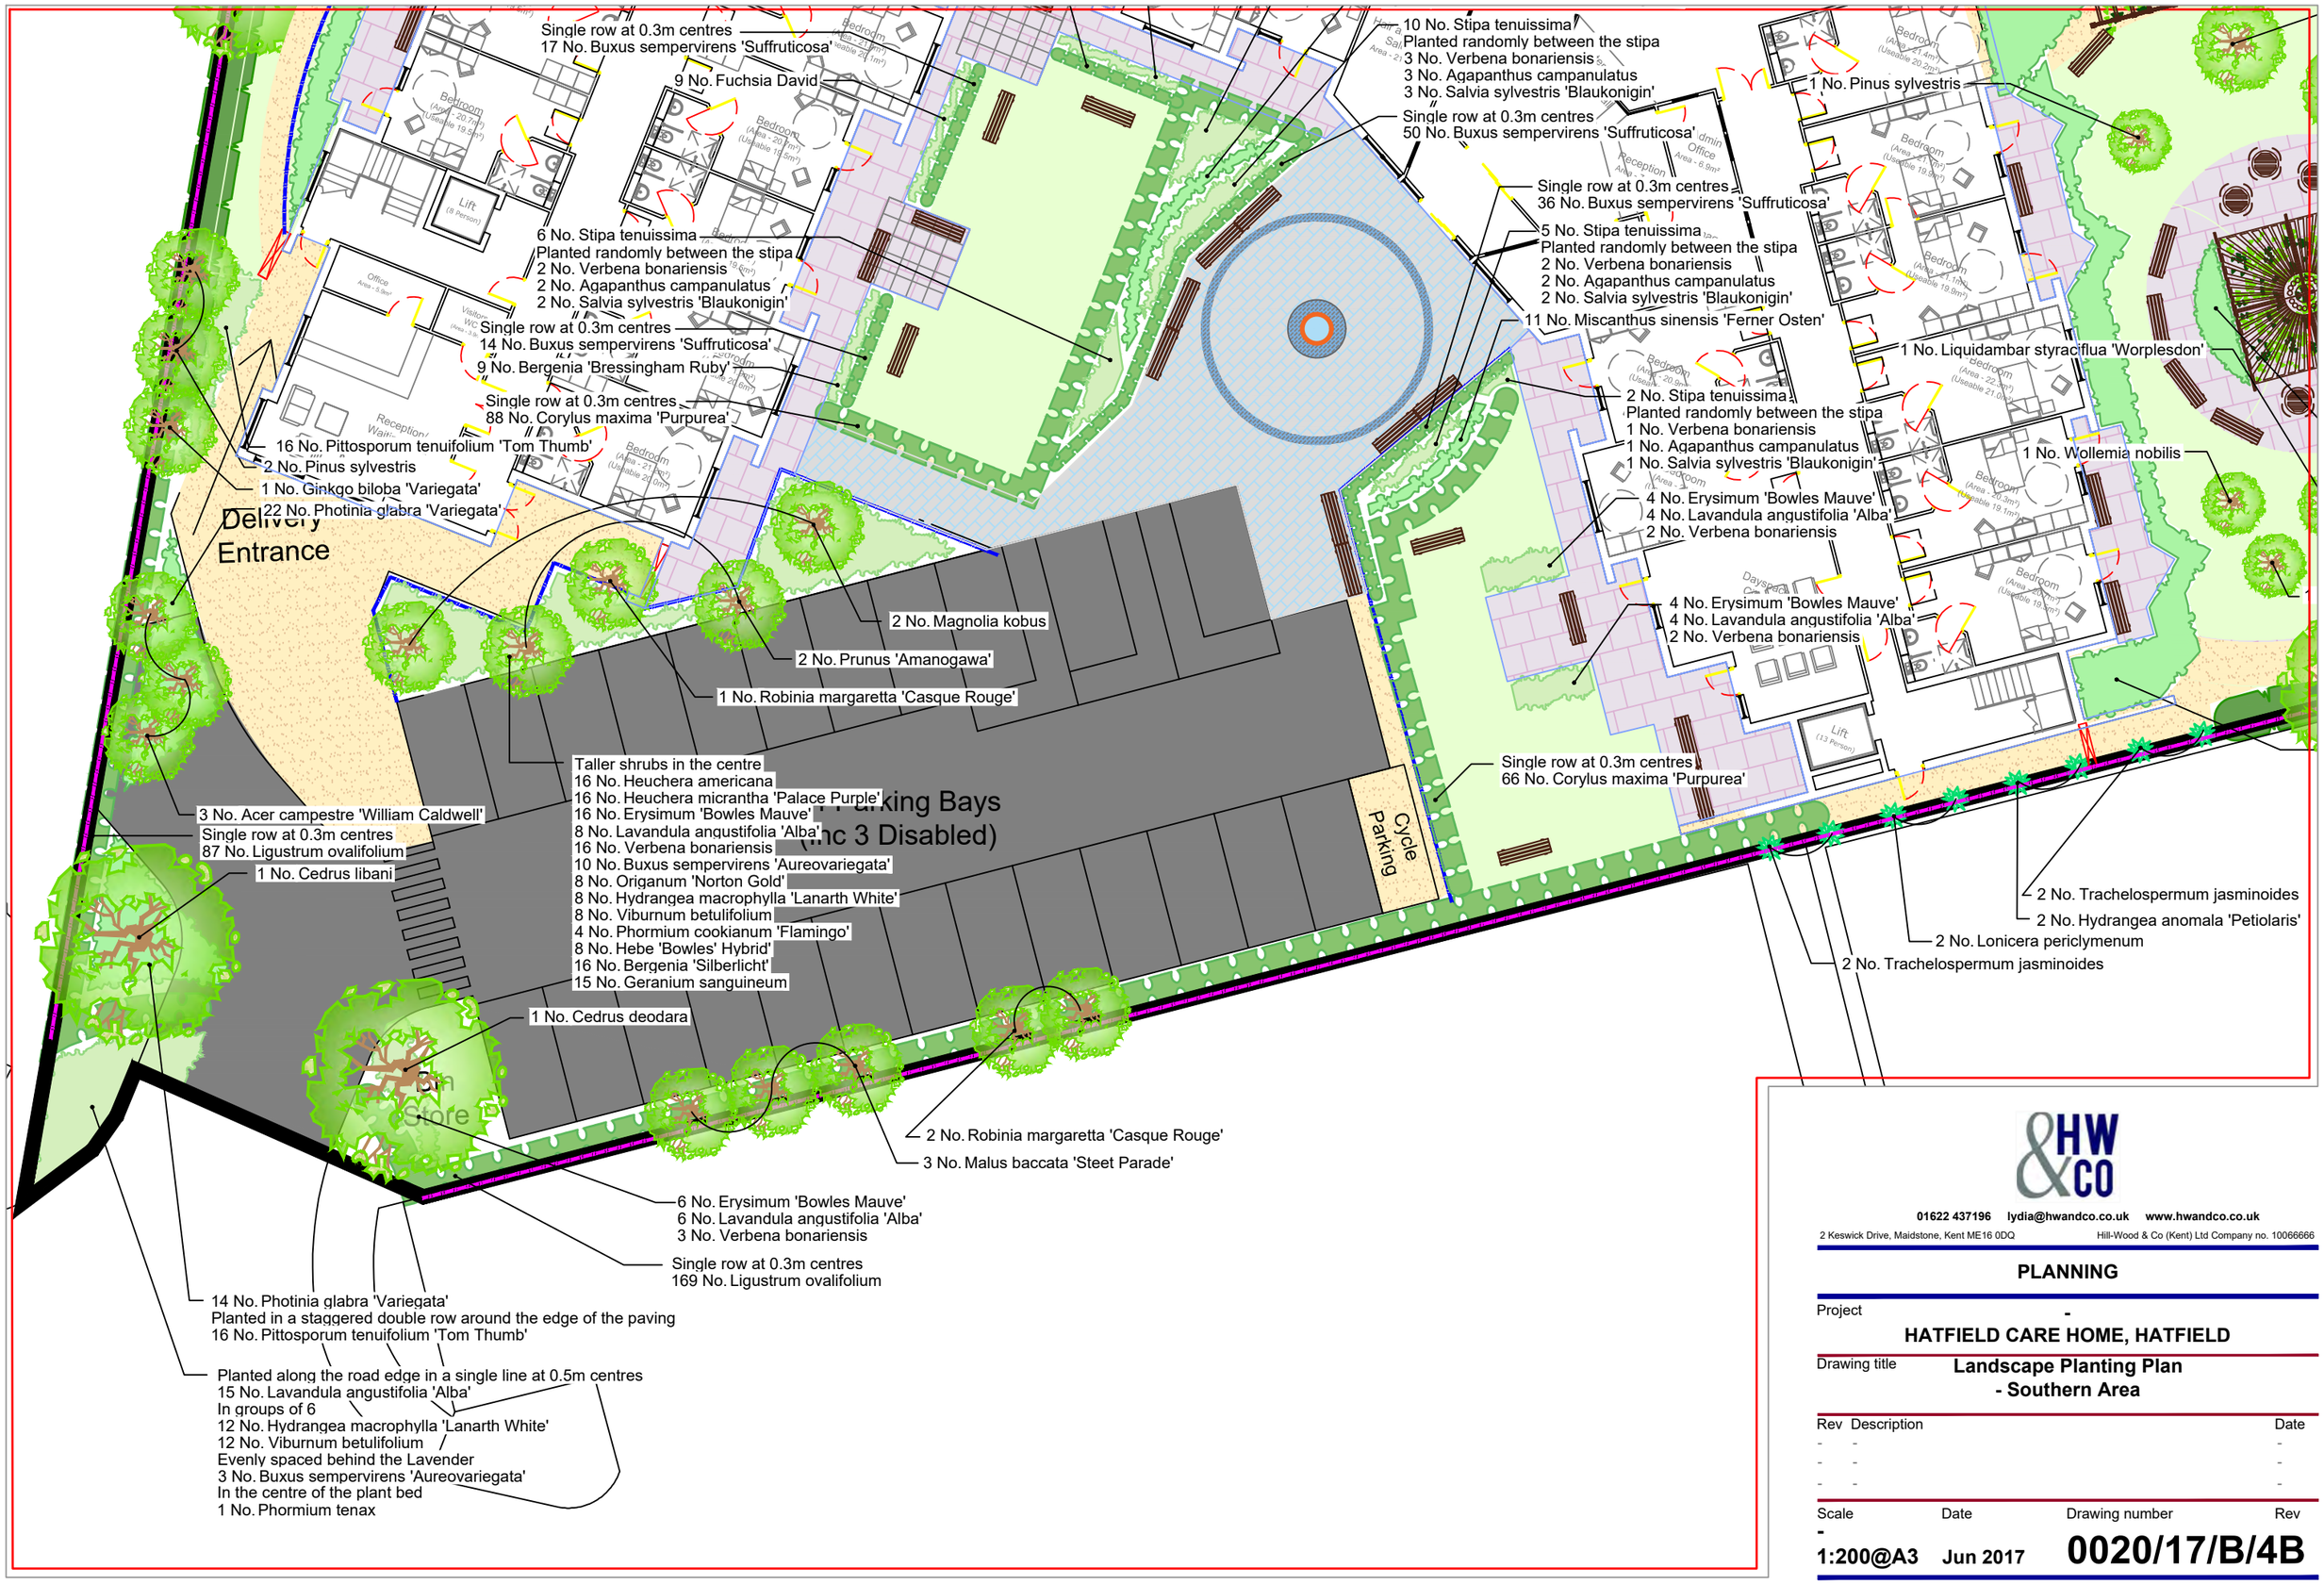

01622 437196 lydia@hwandco.co.uk www.hwandco.co.uk
2 Keswick Drive, Maidstone, Kent ME16 0DQ Hill-Wood & Co (Kent) Ltd Company no. 10066666

PLANNING

Project -

HATFIELD CARE HOME, HATFIELD

Drawing title **Landscape Planting Plan - Southern Area**

Rev	Description	Date
-	-	-
-	-	-
-	-	-

Scale	Date	Drawing number	Rev
- 1:200@A3	Jun 2017	0020/17/B/4B	