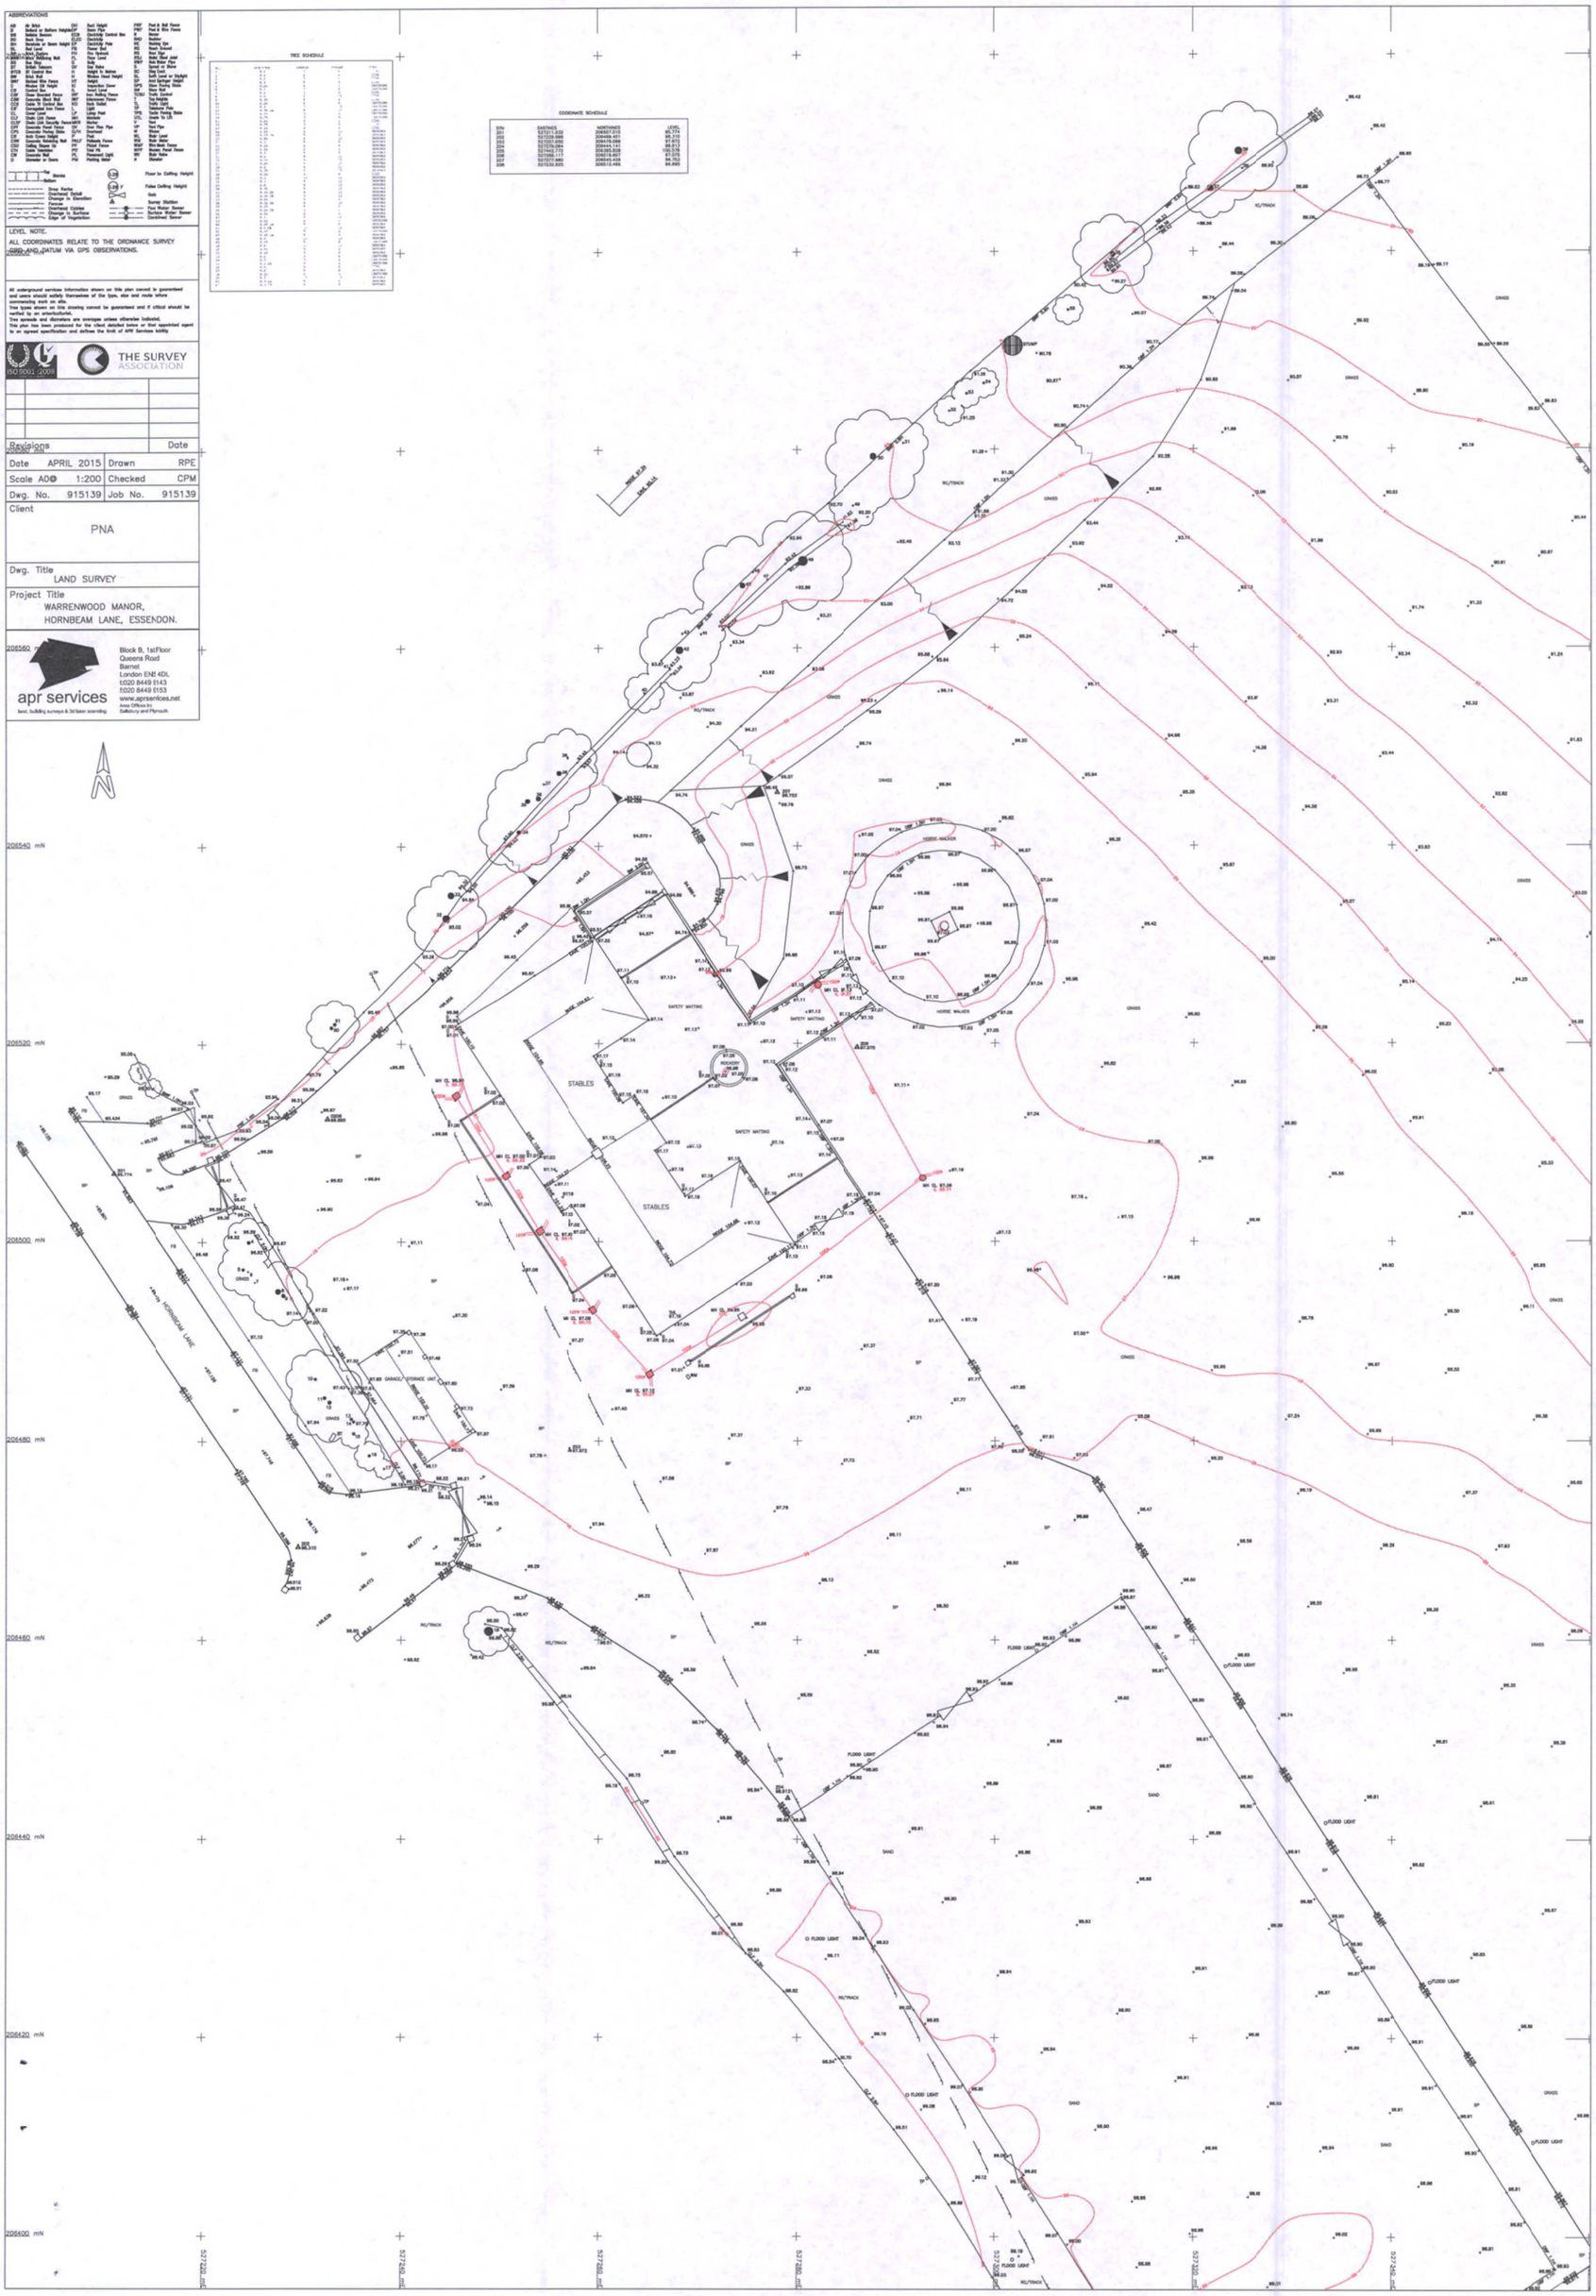

ABBREVIATIONS
TREE SCHEDULE
COORDINATE SCHEDULE
LEVEL NOTE.
ALL COORDINATES RELATE TO THE ORDNANCE SURVEY GRID AND DATUM VIA GPS OBSERVATIONS.
ISO 9001:2008
THE SURVEY ASSOCIATION
Revisions
Date
Date APRIL 2015
Drawn RPE
Scale AD@ 1:200
Checked CPM
Dwg. No. 915139
Job No. 915139
Client
PNA
Dwg. Title
LAND SURVEY
Project Title
WARRENWOOD MANOR,
HORNBEAM LANE, ESSENDON.
apr services
Block B, 1st Floor
Queens Road
Barnet
London EN5 4DL
t:020 8449 1143
f:020 8449 1153
www.aprservices.net
Area Offices in:
Salisbury and Plymouth
STABLES
HORSE WALKER
SAFETY MATTING
HORNBEAM LANE
GRASS
SAND
FLOOD LIGHT
206540 mN
206520 mN
206500 mN
206480 mN
206460 mN
206440 mN
206420 mN
206400 mN
527220 mE
527240 mE
527260 mE
527280 mE
527300 mE
527320 mE
527340 mE