206380 mN

206360 mN

206340 mN

206320 mN

206300 mN

527220 mE

527240 mE

527260 mE

527280 mE

527300 mE

527320 mE

527340 mE

WARRENWOOD MANOR

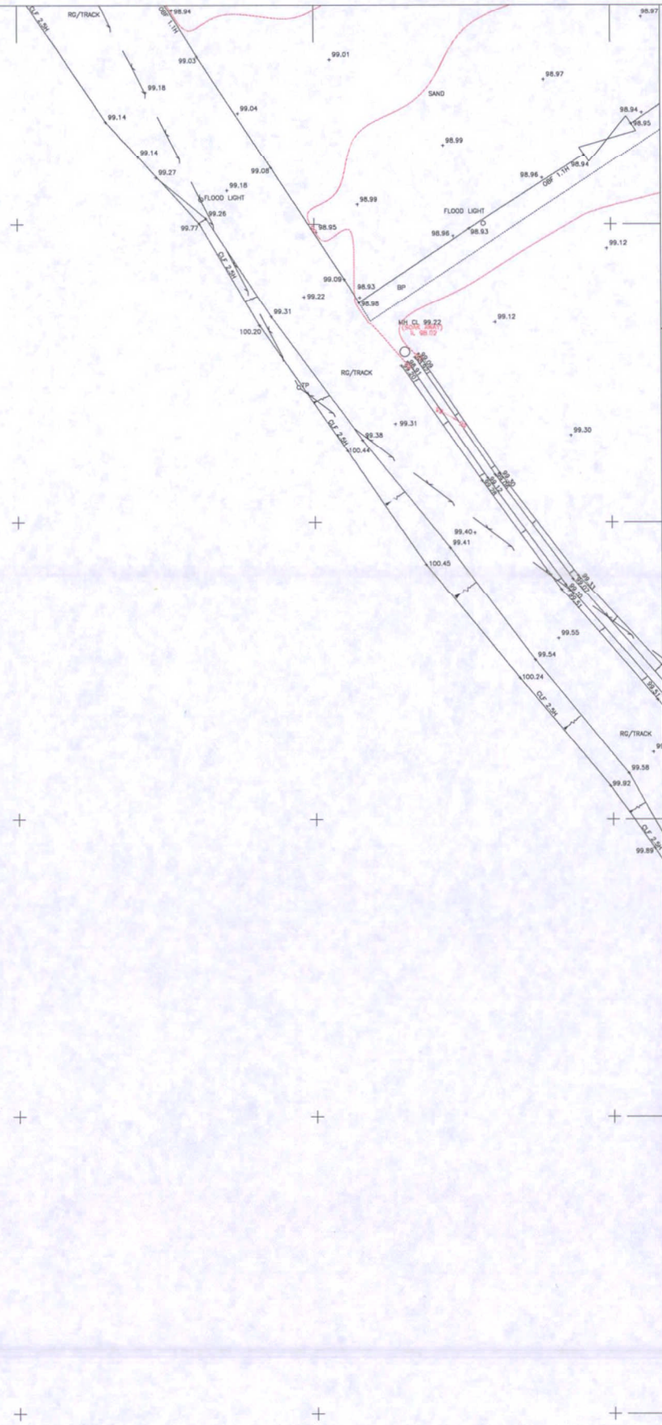

TREE SCHEDULE

No.	SPREAD	HEIGHT	HEIGHT	TYPE
1	4.0	2	4	LIME
2	4.0	2	4	LIME
3	5.3	3	5	LIME
4	5.3	3	7	LIME
5	5.3	3	7	LIME
6	5.3	3	7	LIME
7	5.3	3	10	LIME
8	5.3	4	6	LIME
9	5.3	4	6	LIME
10	5.3	4	6	LIME
11	5.3	2	10	LIME
12	5.3	2	10	LIME
13	5.3	3	5	LIME
14	5.3	3	5	LIME
15	5.3	3	5	LIME
16	5.3	3	5	LIME
17	5.3	3	5	LIME
18	5.3	3	5	LIME
19	5.3	1	8	LIME
20	5.3	1	8	LIME
COORDINATE SCHEDULE

STN	EASTINGS	NORTHINGS	LEVEL
201	527211.032	206507.015	95.774
202	527229.698	206469.401	98.310
203	527257.050	206479.088	97.672
204	527279.084	206444.141	98.913
205	527442.772	206385.828	100.578
206	527285.117	206518.607	97.075
207	527277.980	206545.426	96.753
208	527232.625	206512.499	96.695

ABBREVIATIONS

AB	Air Brick	DH	Duct Height	PRF	Post & Rail Fence
B	Bollard or Bottom Height	DP	Down Pipe	PWF	Post & Wire Fence
BB	Belisha Beacon	ECB	Electricity Control Box	R	Render
BD	Back Drop	ELEC	Electricity	RAD	Radiator
BH	Borehole or Beam Height	EP	Electricity Pole	RC	Rodding Eye
BL	Bed Level	FB	Flower Bed	RG	Rough Ground
BP	Brick Pavlare	FH	Fire Hydrant	RS	Road Sign
BRW	Brick Retaining Wall	FL	Floor Level	RSJ	Rolled Steel Joint
BS	Bus Stop	G	Gully	RWP	Rain Water Pipe
BT	British Telecom	GV	Gas Valve	S	Spread or Stone
BTCB	BT Control Box	H	Height in Metres	SC	Stop Cock
BW	Brick Wall	H	Window Head Height	SL	Soffit Level or Skylight
BWF	Barbed Wire Fence	HT	Height	SP	Arch Springer Height
C	Window Cill Height	IC	Inspection Cover	SPS	Stone Paving Slabs
CB	Control Box	IL	Invert Level	SW	Stone Wall
CBF	Close Boarded Fence	IRF	Iron Railing Fence	TCSU	Traffic Control
CBW	Concrete Block Wall	IWF	Interwoven Fence	TH	Top Heights
CCB	Cable TV Control Box	KO	Kerb Outlet	TL	Traffic Light
CF	Corrugated Iron Fence	L	Light	TP	Telephone Pole
CL	Centre Line	Lv	Living Post	TPS	Tactile Paving Stone
CLF	Chain Link Fence	MH	Manhole	UTL	Unable To Lift
CLSF	Chain Link Security Fence	MKR	Marker	V	Vent
CPF	Concrete Panel Fence	OV	Over Flow Pipe	VP	Vent Pipe
CPS	Concrete Paving Slabs	O/H	Overhead	W	Window
CR	Arch Crown Height	P	Post	WL	Water Level
CRW	Concrete Retaining Wall	PALF	Palisade Fence	WM	Water Meter
CSU	Ceiling Slopes Up	PF	Picket Fence	WMF	Wire Mesh Fence
CTV	Cable Television	PIT	Inlet Pit	WPF	Wooden Panel Fence
CW	Concrete Wall	PL	Pavement Light	WV	Water Valve
D	Diameter or Doors	PM	Parking Meter	ø	Diameter

Top / Bottom — Blanks

Drop Kerbs
Overhead Detail
Change in Elevation
Fences
Overhead Cables
Change in Surface
Edge of Vegetation

2.28 — Floor to Ceiling Height

2.28 F — False Ceiling Height

Gate

Survey Station

Foul Water Sewer
Surface Water Sewer
Combined Sewer

LEVEL NOTE.

ALL COORDINATES RELATE TO THE ORDNANCE SURVEY GRID AND DATUM VIA GPS OBSERVATIONS.

All underground services information shown on this plan cannot be guaranteed and users should satisfy themselves of the type, size and route before commencing work on site.
Tree types shown on this drawing cannot be guaranteed and if critical should be verified by an arboriculturist.
Tree spreads and diameters are averages unless otherwise indicated.
This plan has been produced for the client detailed below or their appointed agent to an agreed specification and defines the limit of APR Services liability

ISO 9001 :2008

THE SURVEY ASSOCIATION

Revisions	Date

Date	APRIL 2015	Drawn	RPE
Scale A1@	1:200	Checked	CPM
Dwg. No.	915139	Job No.	915139

Client

PNA

Dwg. Title

LAND SURVEY

Project Title

WARRENWOOD MANOR,
HORNBEAM LANE, ESSENDON.

apr services
land, building surveys & 3d laser scanning

Block B, 1st Floor
Queens Road
Barnet
London EN5 4DL
t:020 8449 9143
f:020 8449 9153
www.aprservices.net
Area Offices In:
Salisbury and Plymouth