


Existing Site Plan

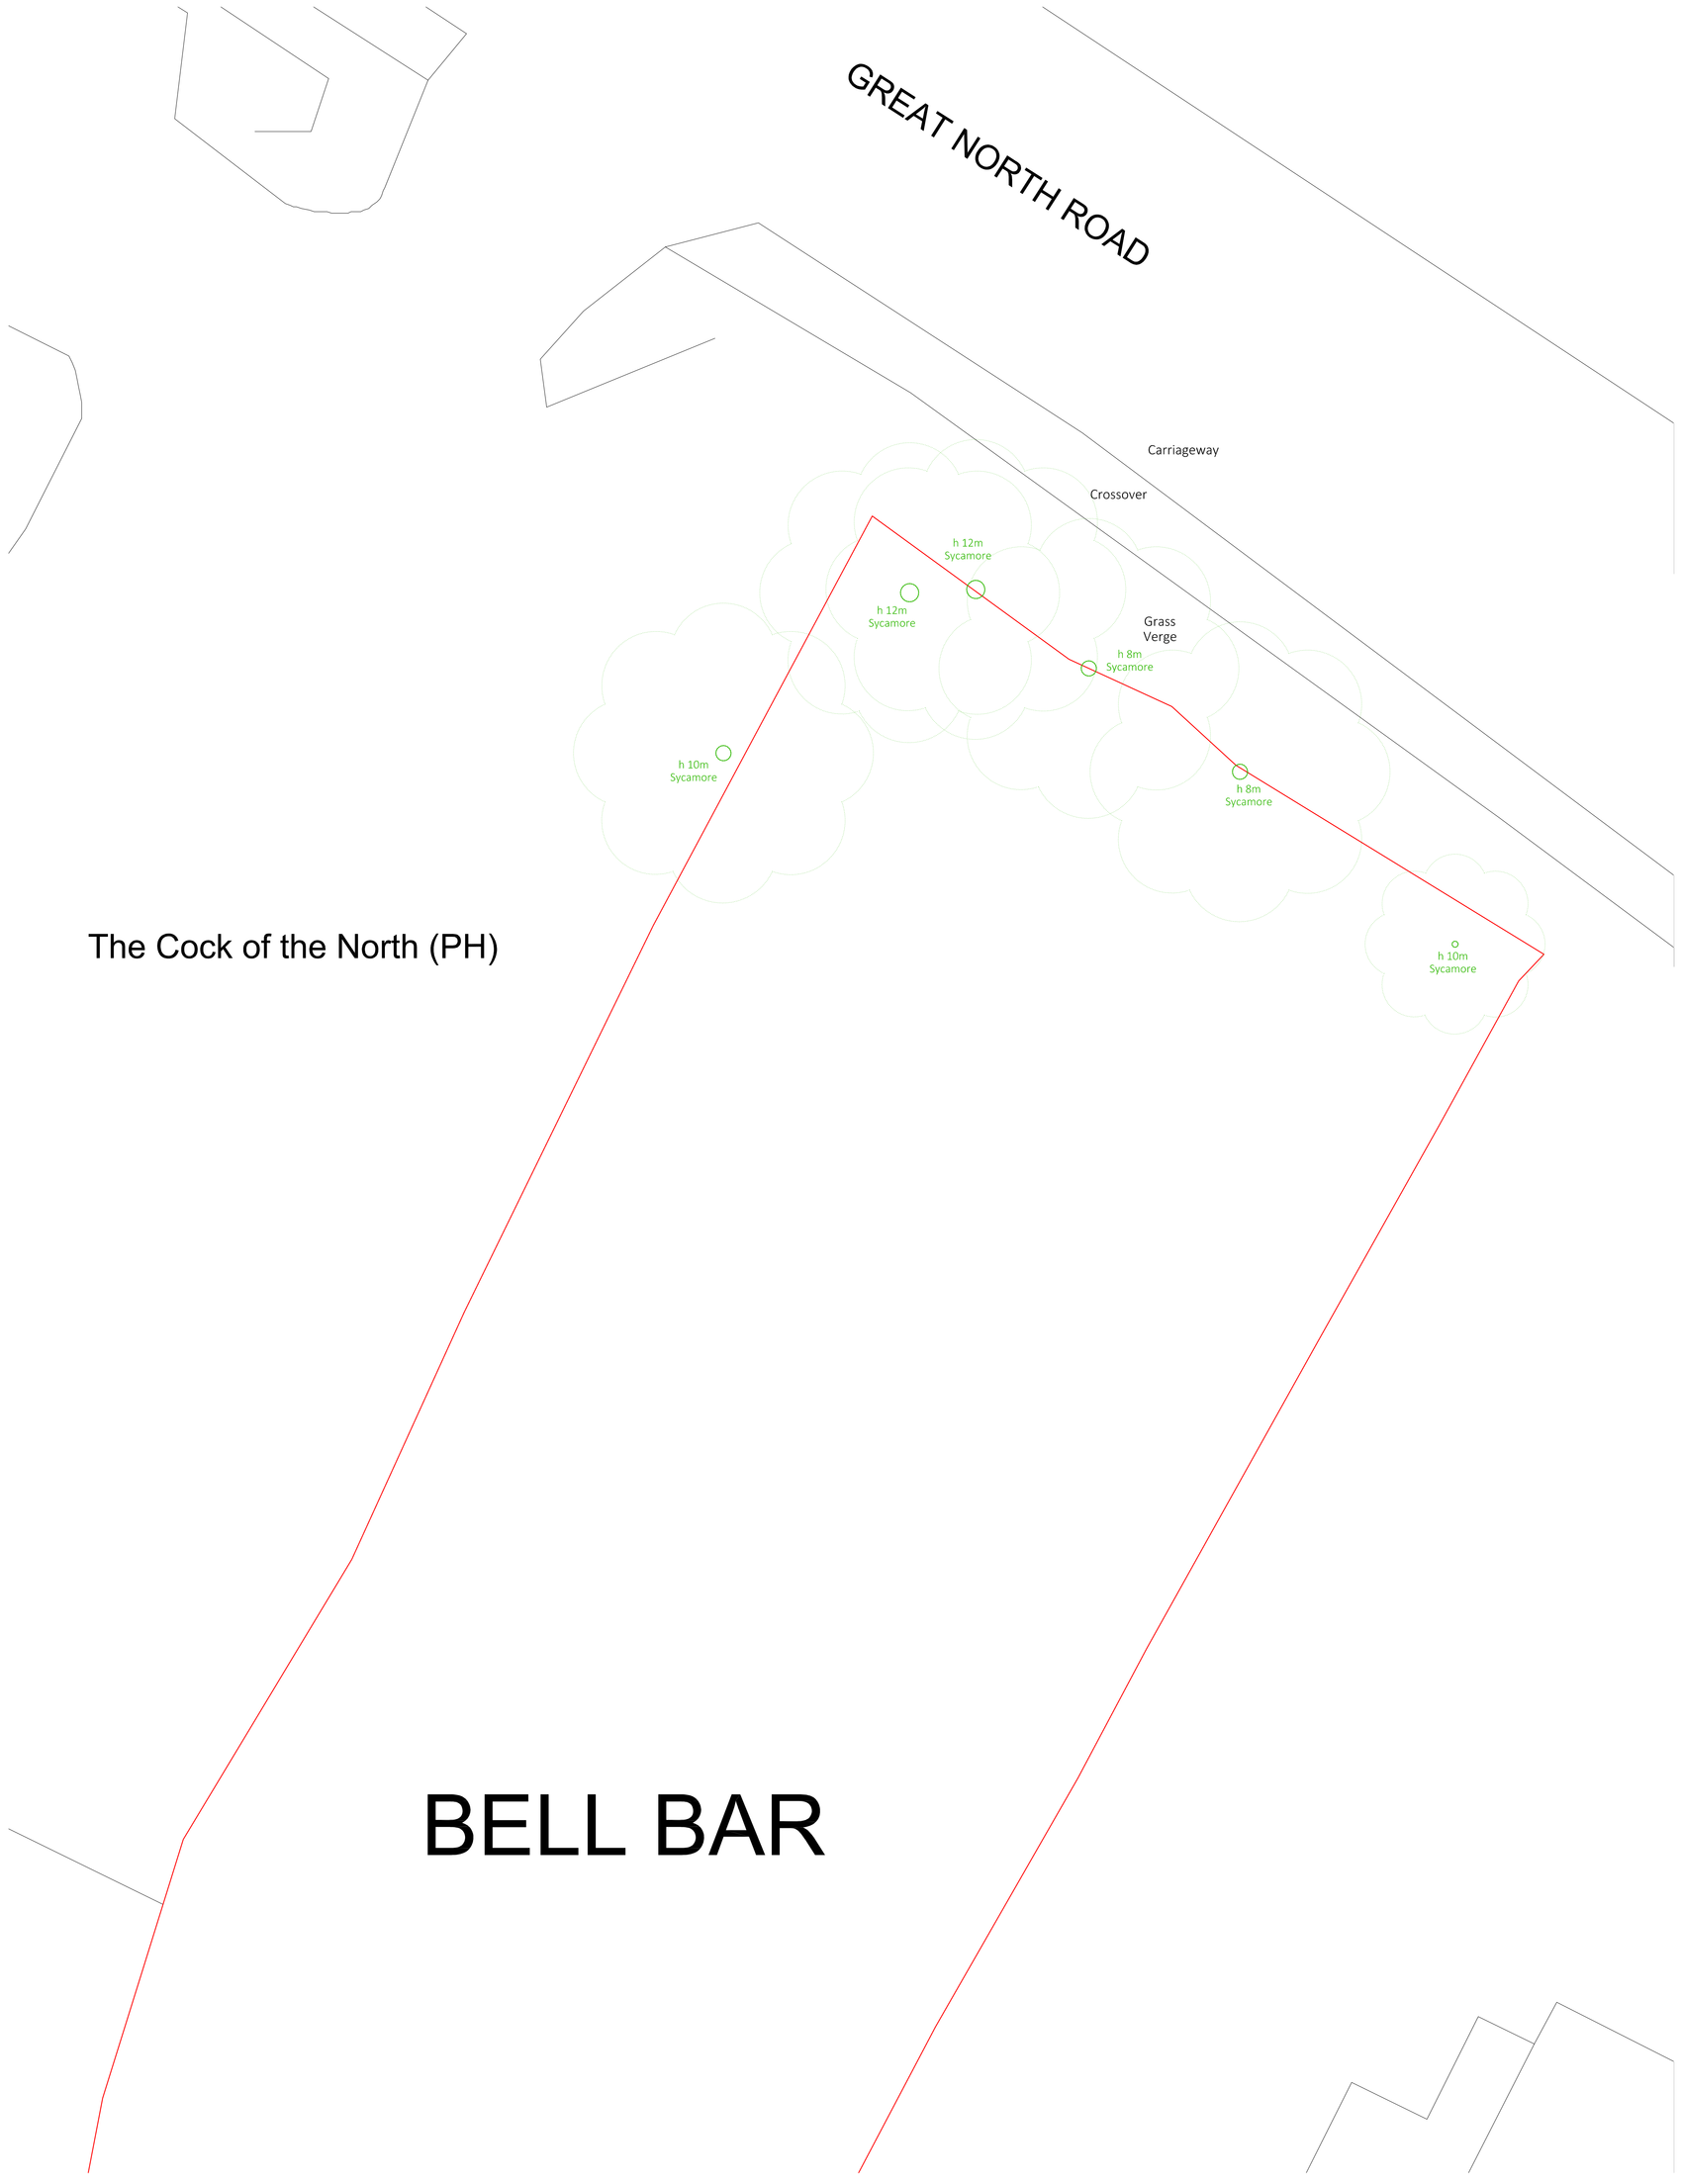


Proposed Site Plan

Notes
Report any discrepancies
Copyright owned by Andreas + Buxton Associates
For planning purposes only

0m 1 2 3 4 5 1:100
0m 12.5 25 37.5 50 62.5 1:1250

Andreas + Buxton Associates
CHARTERED ARCHITECT + INTERIOR DESIGNERS
9 Loukes Street London E1 4NF
m: 07866 154320 e-mail: andreasc73@me.com
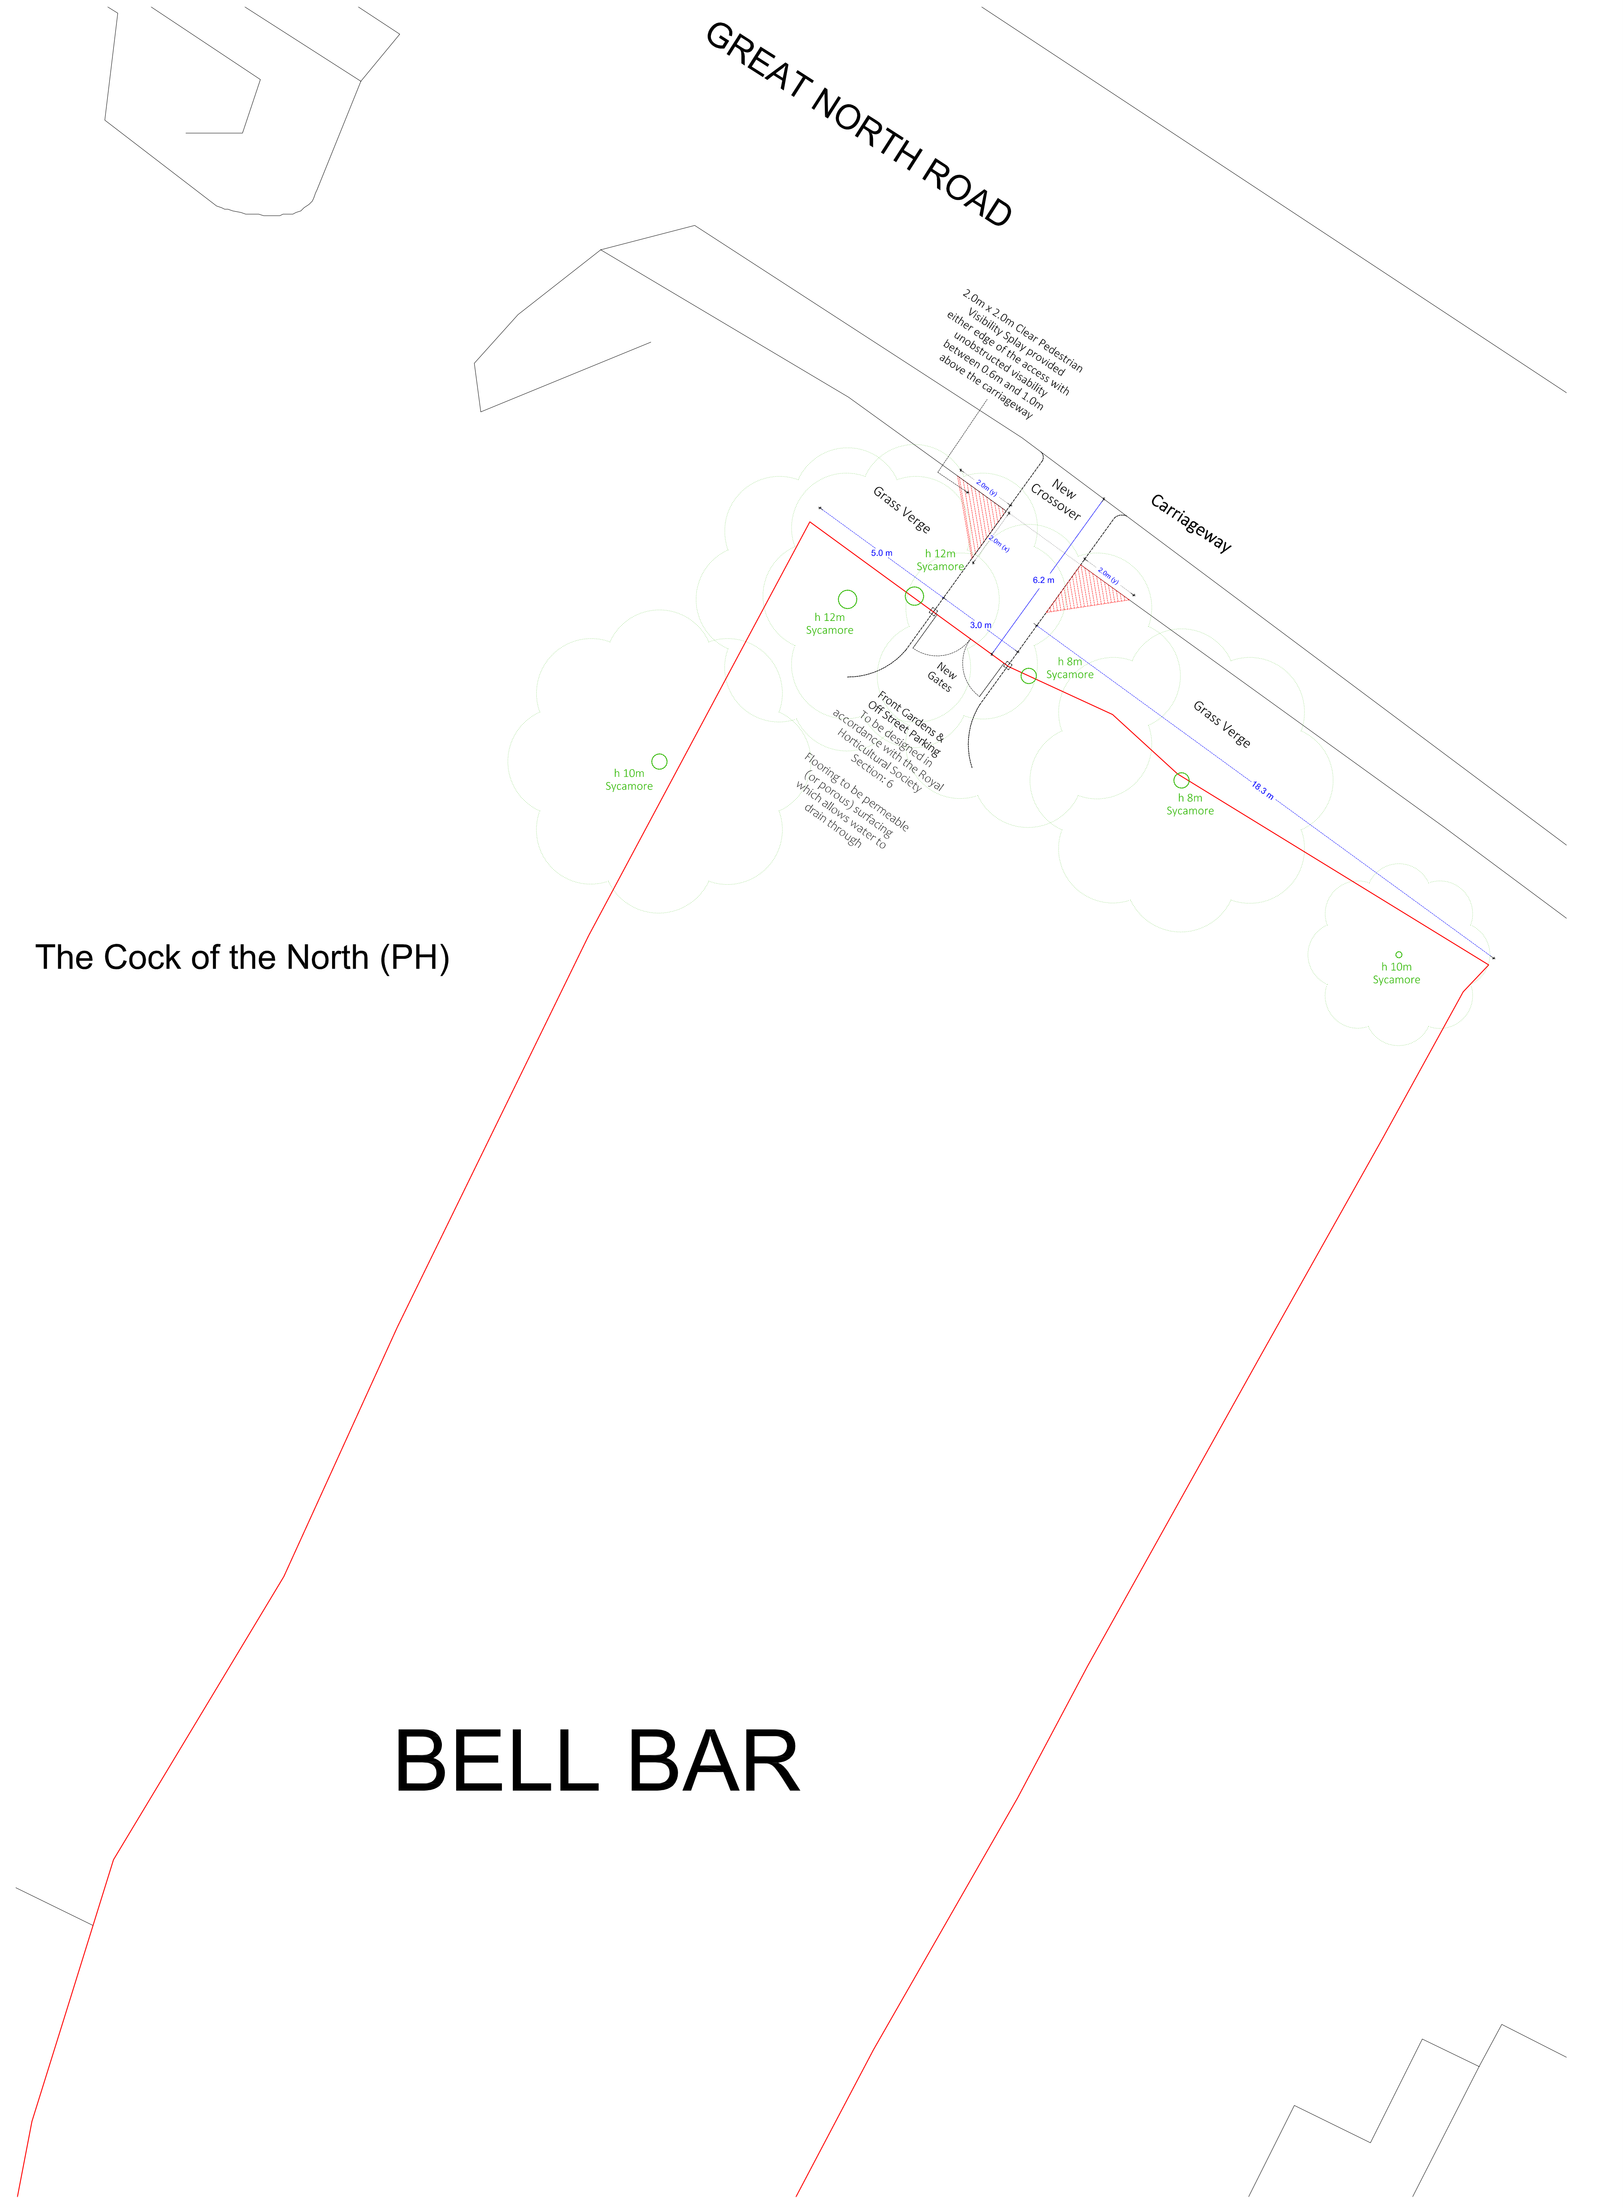
| Title | Project | Project Description | Drawing Name | Date | Scale | Dwg. No. | Rev. |
|---|---|---|---|---|---|---|---|
| Planning | Bell Bar Pet Farm Bell Lane Brookmans Park AL9 1KY | Proposed Crossover | Existing and Proposed Site Plans | 01.12.16 | 1:100 @ A0 | Pet/15/P/02 | |