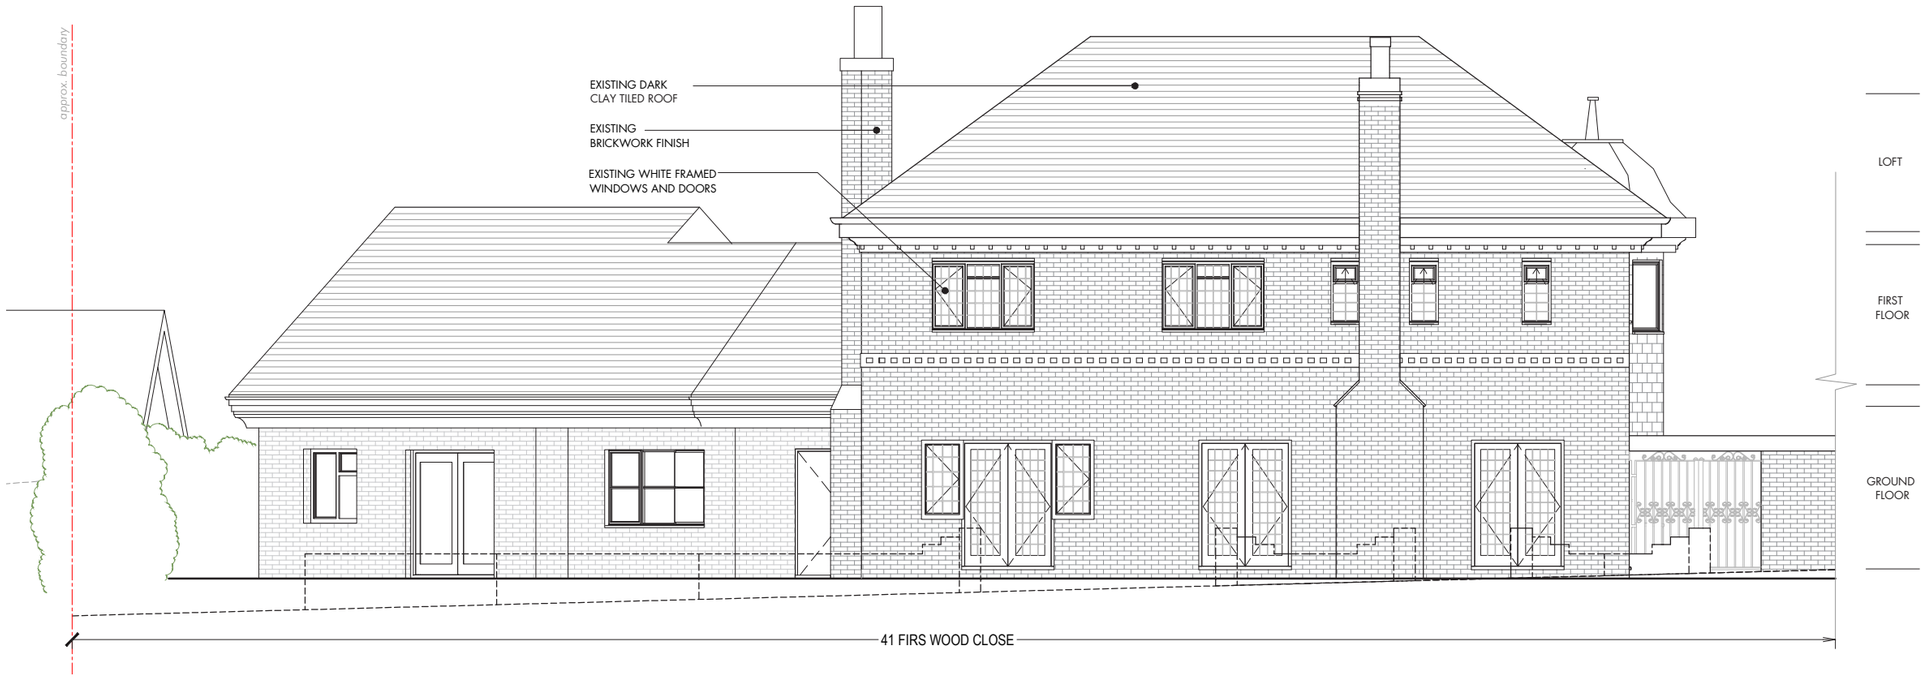

2_Existing Rear / North-West Elevation

Scale 1:100 0 1 2.5 5

1_Existing Side / North-East Elevation

Scale 1:100 0 1 2.5 5

Sofoklis Michail I MArch, BArch ARB
tel: 07469892745
email: sofoklis.michail@gmail.com

NOTE:DO NOT SCALE FROM DRAWINGS - EXCEPT FOR PLANNING PURPOSES. ALL DISCREPANCIES TO BE REPORTED TO AUTHOR/ DESIGNER IMMEDIATELY. ALL DIMENSIONS TO BE VERIFIED BY CONTRACTOR ON SITE PRIOR TO THE COMMENCEMENT OF ANY WORKS.

Drawing Issue:	P1: 24/09/2022 - Lawful Development (Proposed Use) P2: 11/11/2022 - Lawful Development Application - Resubmitted	Address	41 Firs Wood Close,EN6 4BY	Rev: P2	Scale(s) 1:100
		Client	Mr. & Mrs. Michael	Drawing No.	@ A3
		Drawing Title	Existing Rear & Side Elevations	1015-EX-03-02	