ALL AREAS QUOTED ARE APPROXIMATE AND SHOULD BE USED FOR GUIDANCE ONLY.
ALL SETTING OUT LEVELS AND DIMENSIONS TO BE CHECKED ON SITE
THIS DRAWING MUST NOT BE USED FOR LAND TRANSFER PURPOSES
DO NOT SCALE FROM THIS DRAWING UNLESS "PLANNING" STATUS.
© ANDREW JONES ASSOCIATES LTD

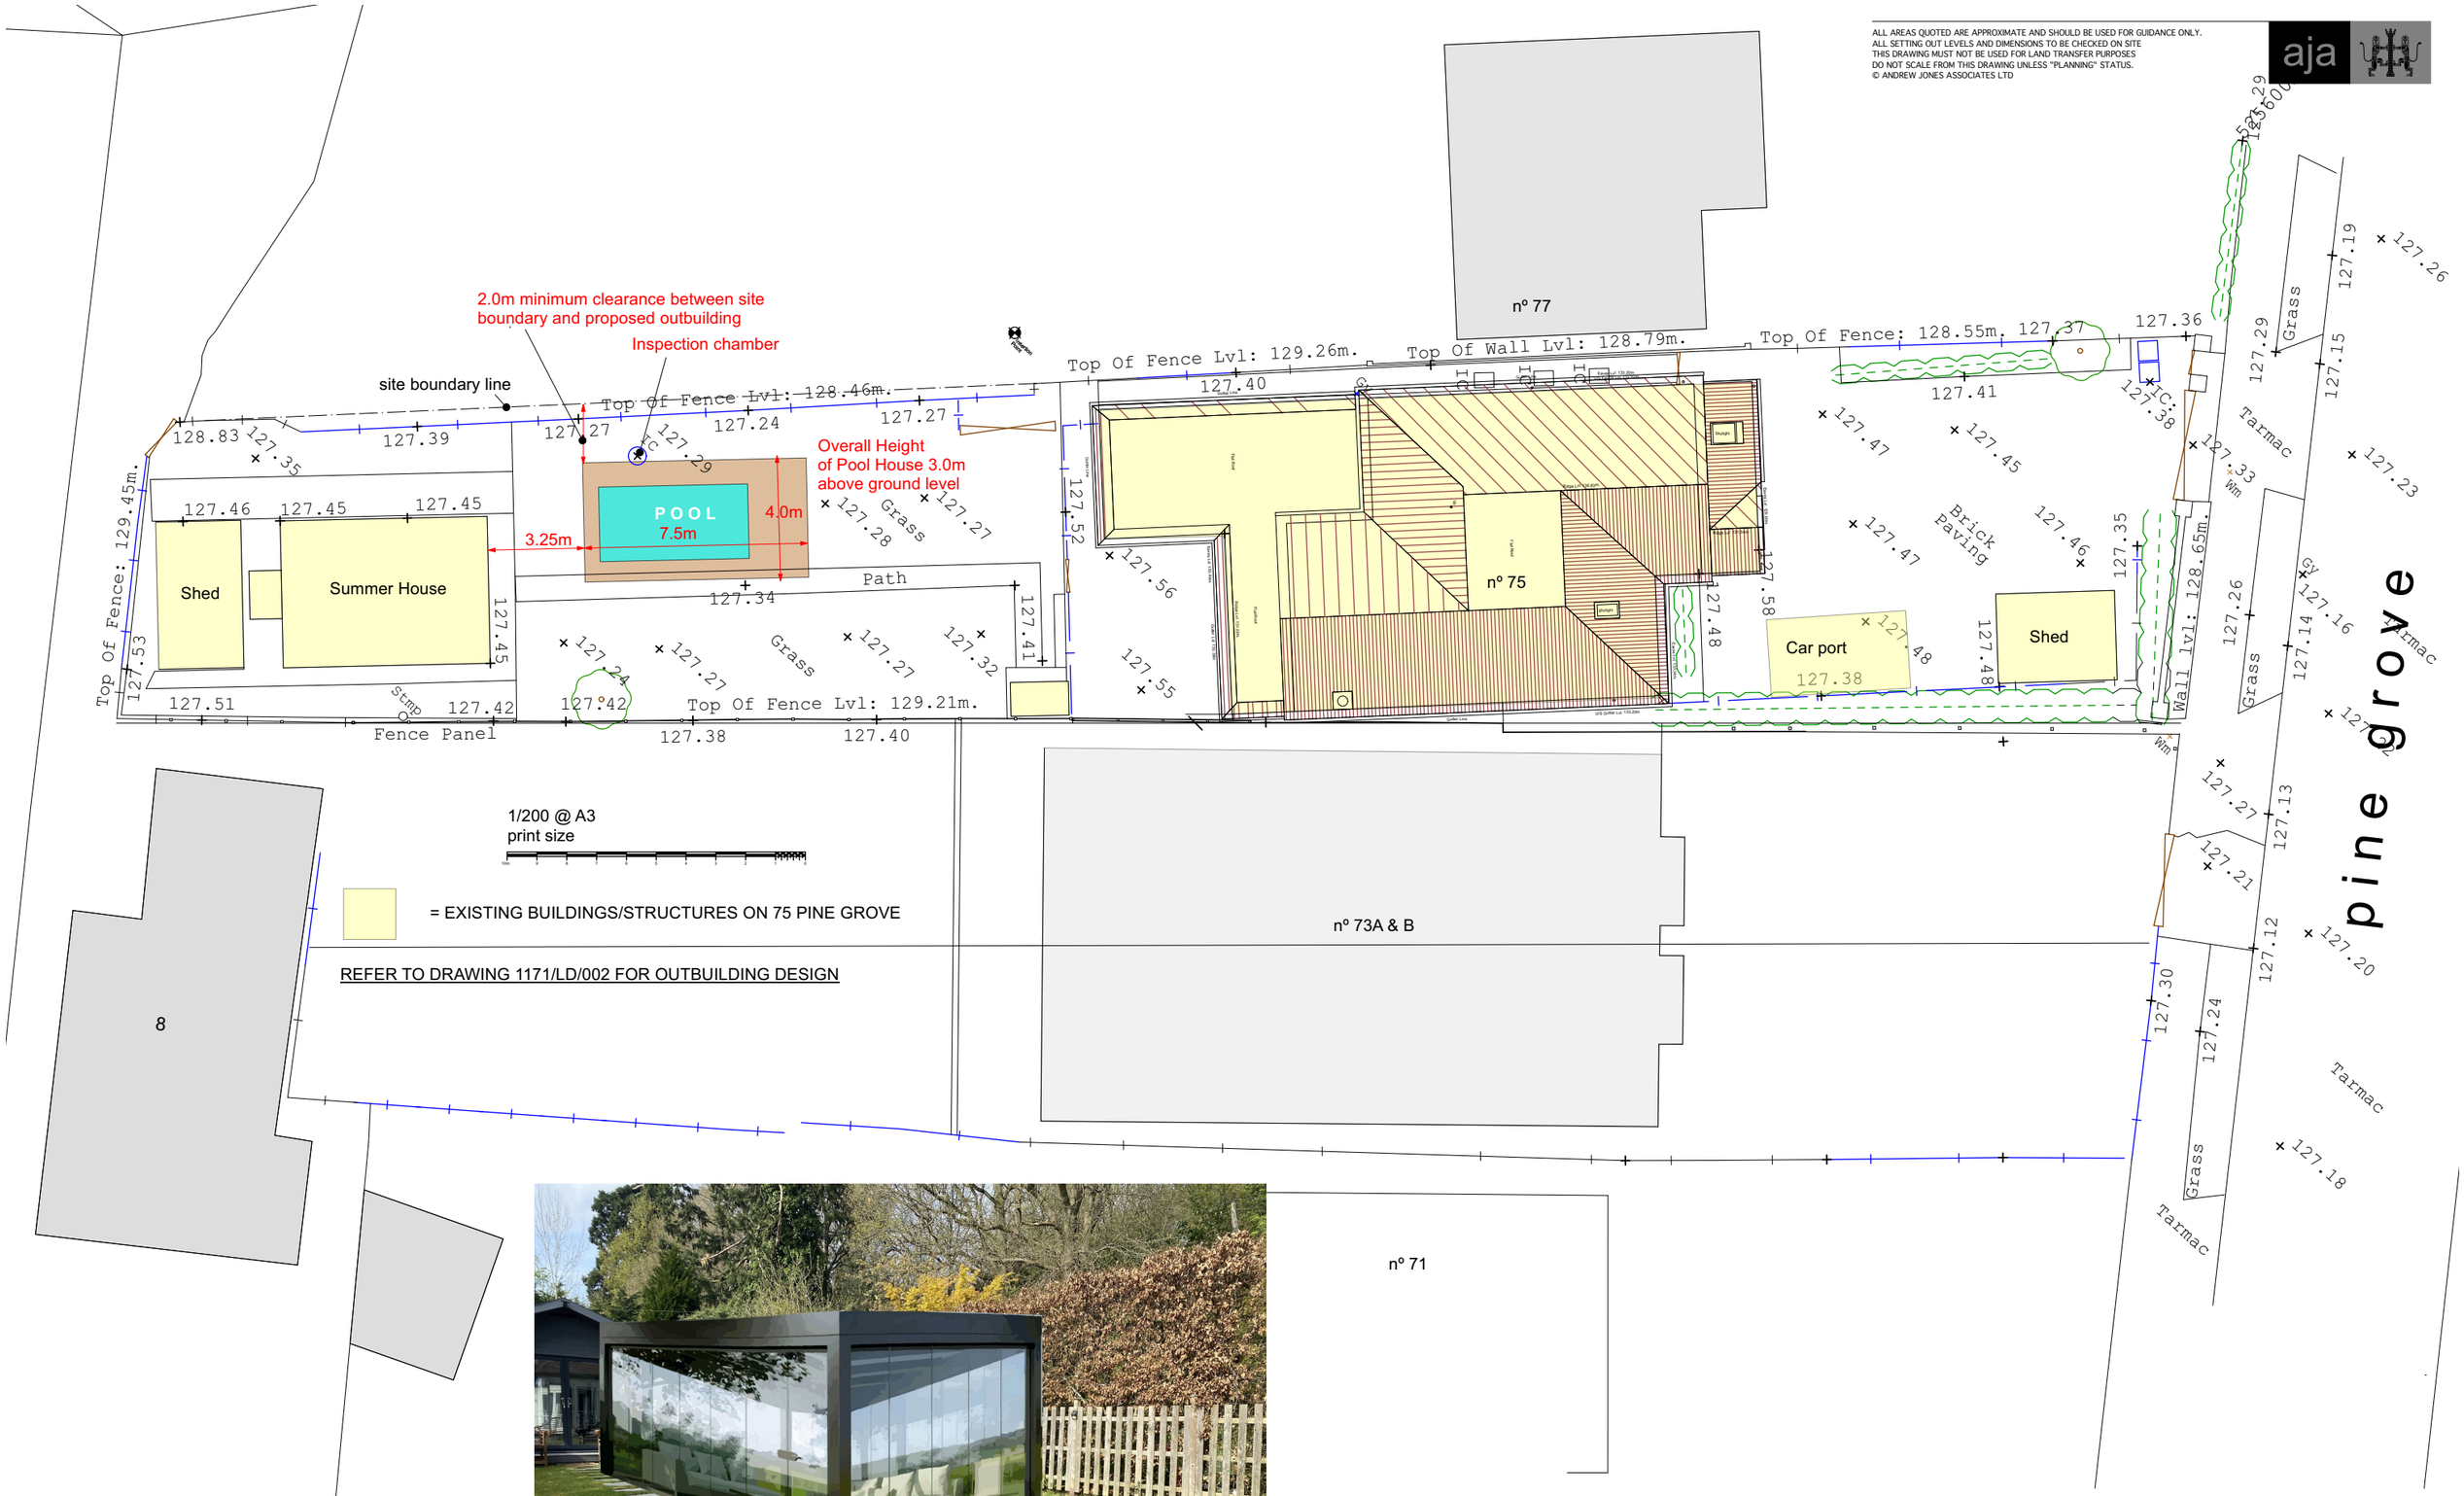

PROJECT TITLE:
75 PINE GROVE, HATFIELD, AL97BL

DRWG TITLE:
PROPOSED SITE LAYOUT

SCALE: 1/200 @ A3 print size DATE: APRIL 2022 DRWG Nº: 1171/LD/001 REV:

DRWG STATUS :
LAWFUL DEVELOPMENT

REV NOTES:

ANDREW JONES ASSOCIATES
CHARTERED ARCHITECTS
PYRAMID STUDIO : 12 BARROW HEDGES WAY
CARSHALTON, SUTTON, SURREY SM5 3LL
TEL: 020-8643 0601 FAX: 020-8770 1753 MOBILE: 07850-257 855
E-MAIL: architects@andrewjonesassociates.com
www.andrewjonesassociates.com