ALL AREAS QUOTED ARE APPROXIMATE AND SHOULD BE USED FOR GUIDANCE ONLY.
ALL SETTING OUT LEVELS AND DIMENSIONS TO BE CHECKED ON SITE
THIS DRAWING MUST NOT BE USED FOR LAND TRANSFER PURPOSES
DO NOT SCALE FROM THIS DRAWING UNLESS "PLANNING" STATUS.
© ANDREW JONES ASSOCIATES LTD

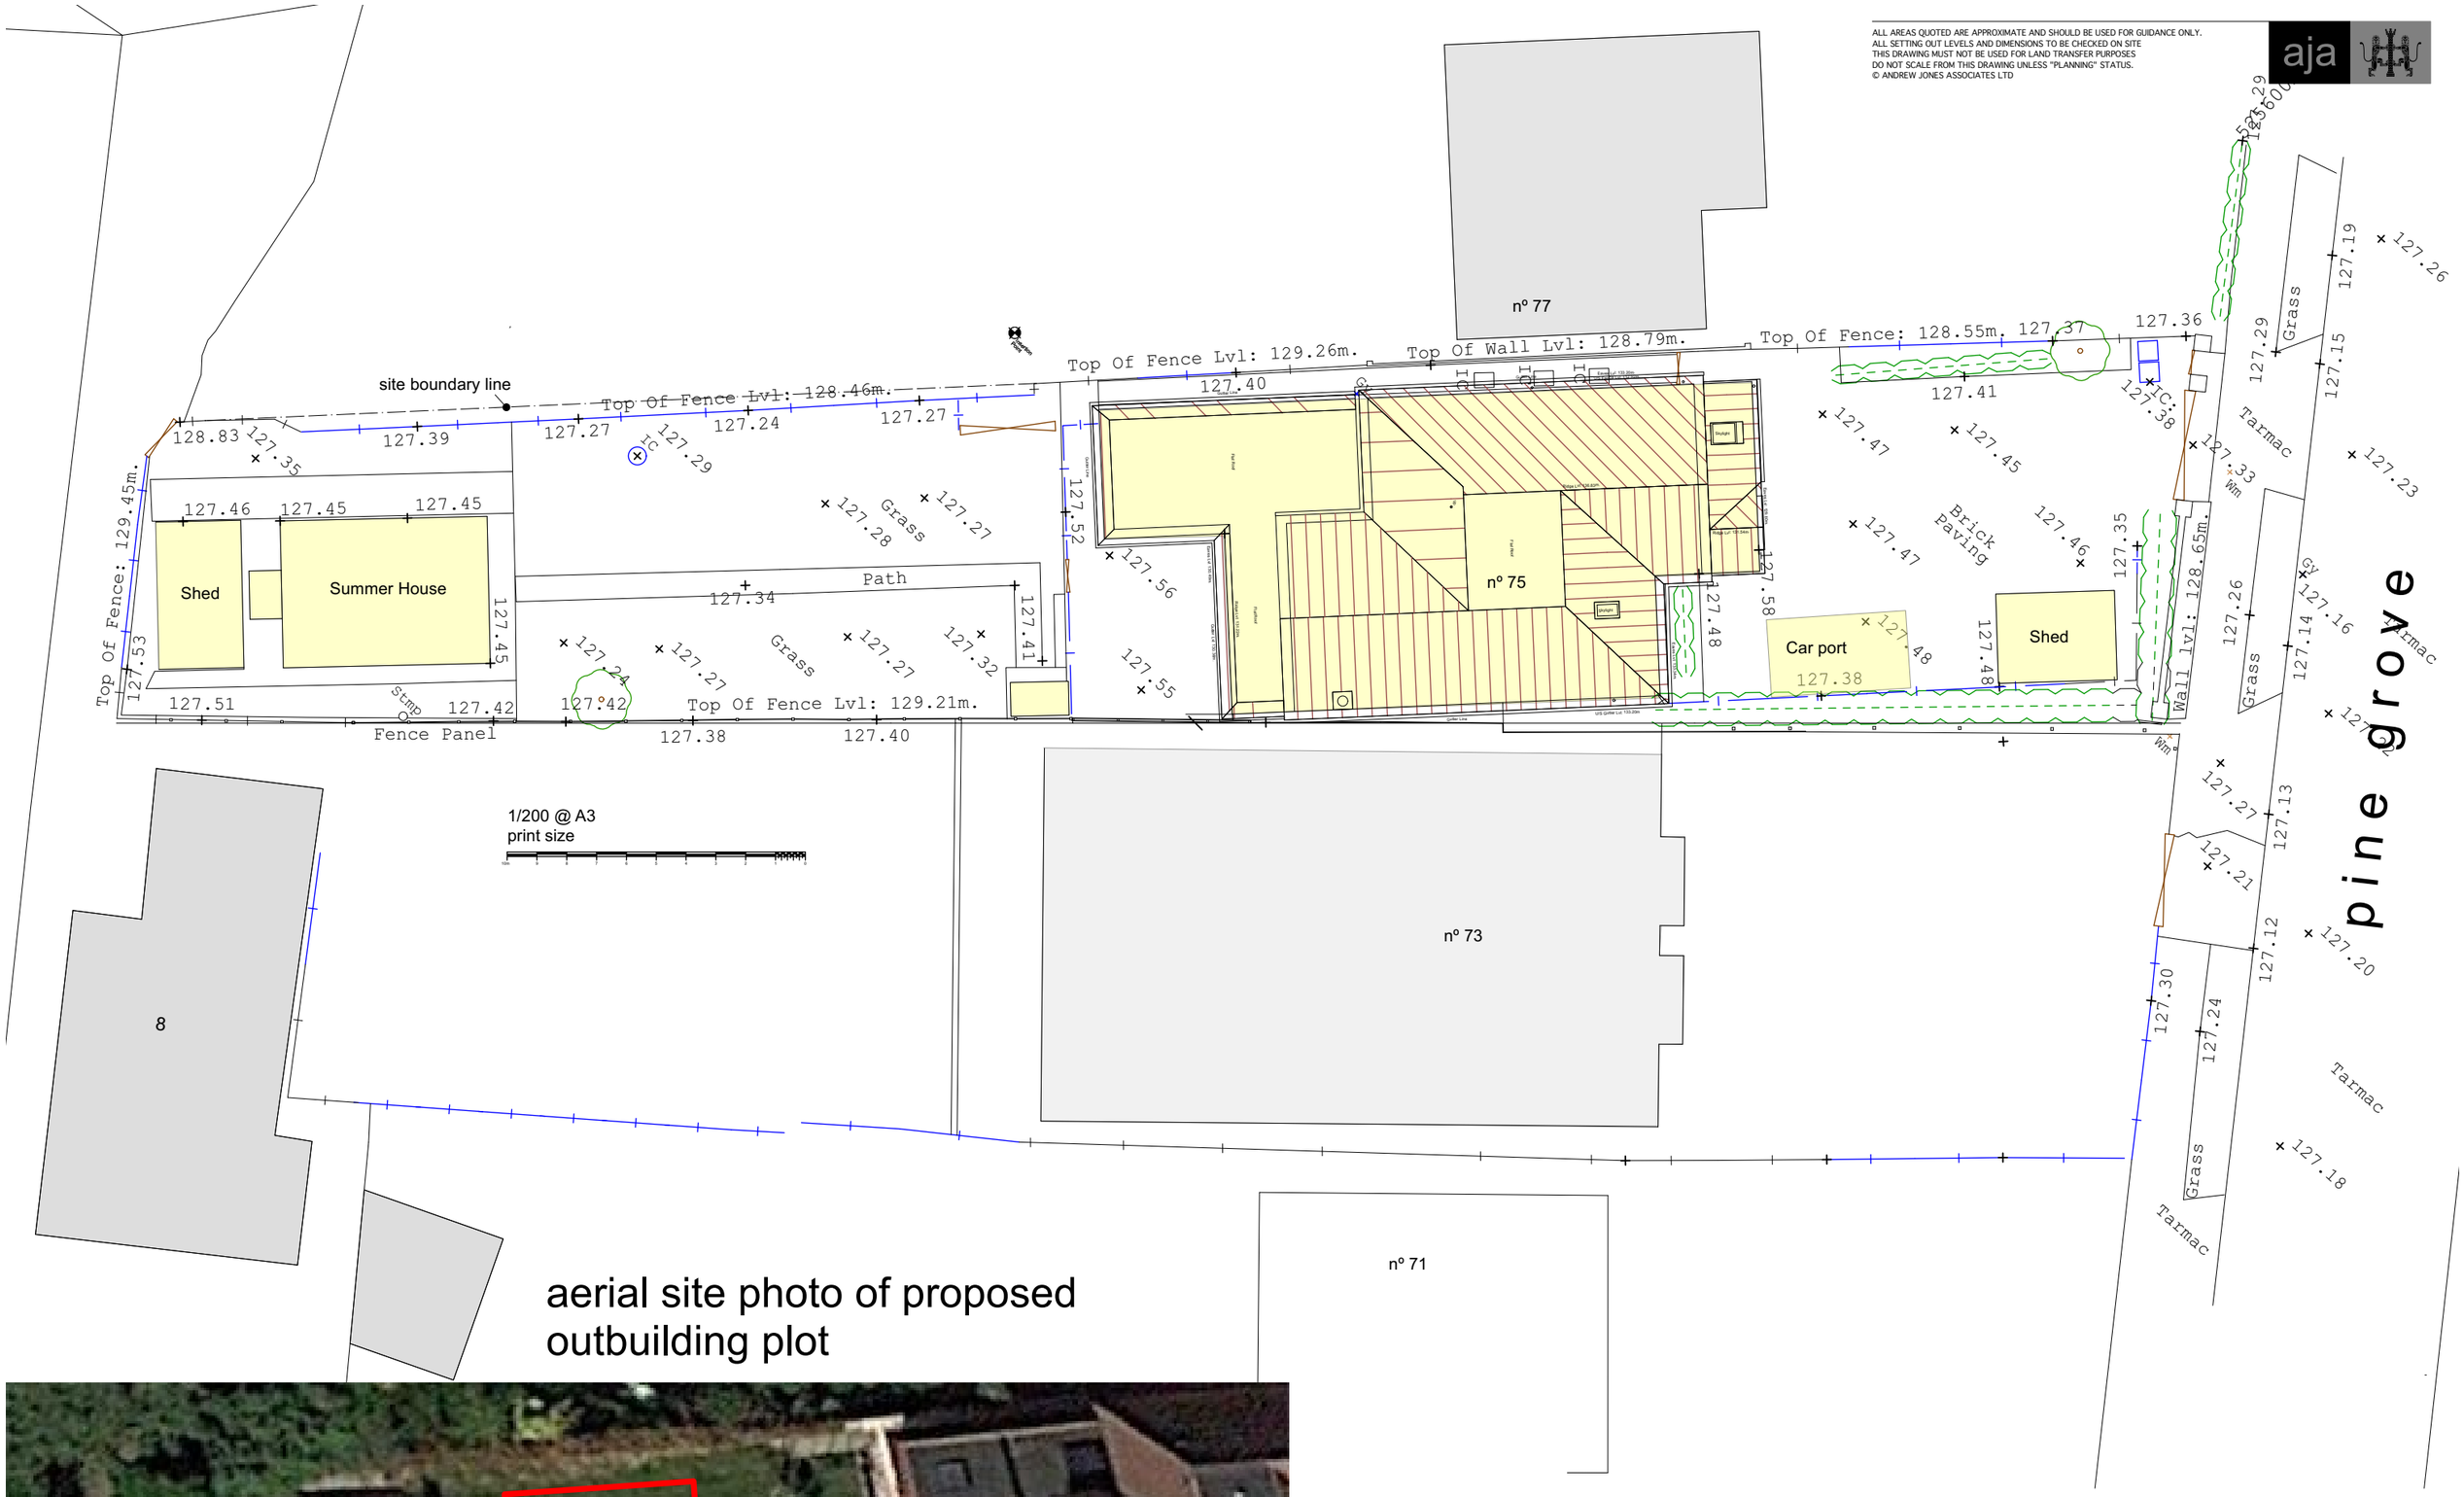

aerial site photo of proposed outbuilding plot

PROJECT TITLE:
75 PINE GROVE, HATFIELD, AL97BL

DRWG TITLE:
EXISTING SITE LAYOUT & SITE PHOTO

SCALE: 1/200 @ A3 print size
DATE: APRIL 2022
DRWG Nº: **1171/S/001**
REV:
DRWG STATUS : **SURVEY**

REV NOTES:

ANDREW JONES ASSOCIATES
CHARTERED ARCHITECTS
PYRAMID STUDIO : 12 BARROW HEDGES WAY
CARSHALTON, SUTTON, SURREY SM5 3LL
TEL: 020-8643 0601 FAX: 020-8770 1753 MOBILE: 07850-257 855
E-MAIL: architects@andrewjonesassociates.com
www.andrewjonesassociates.com