V 1.8

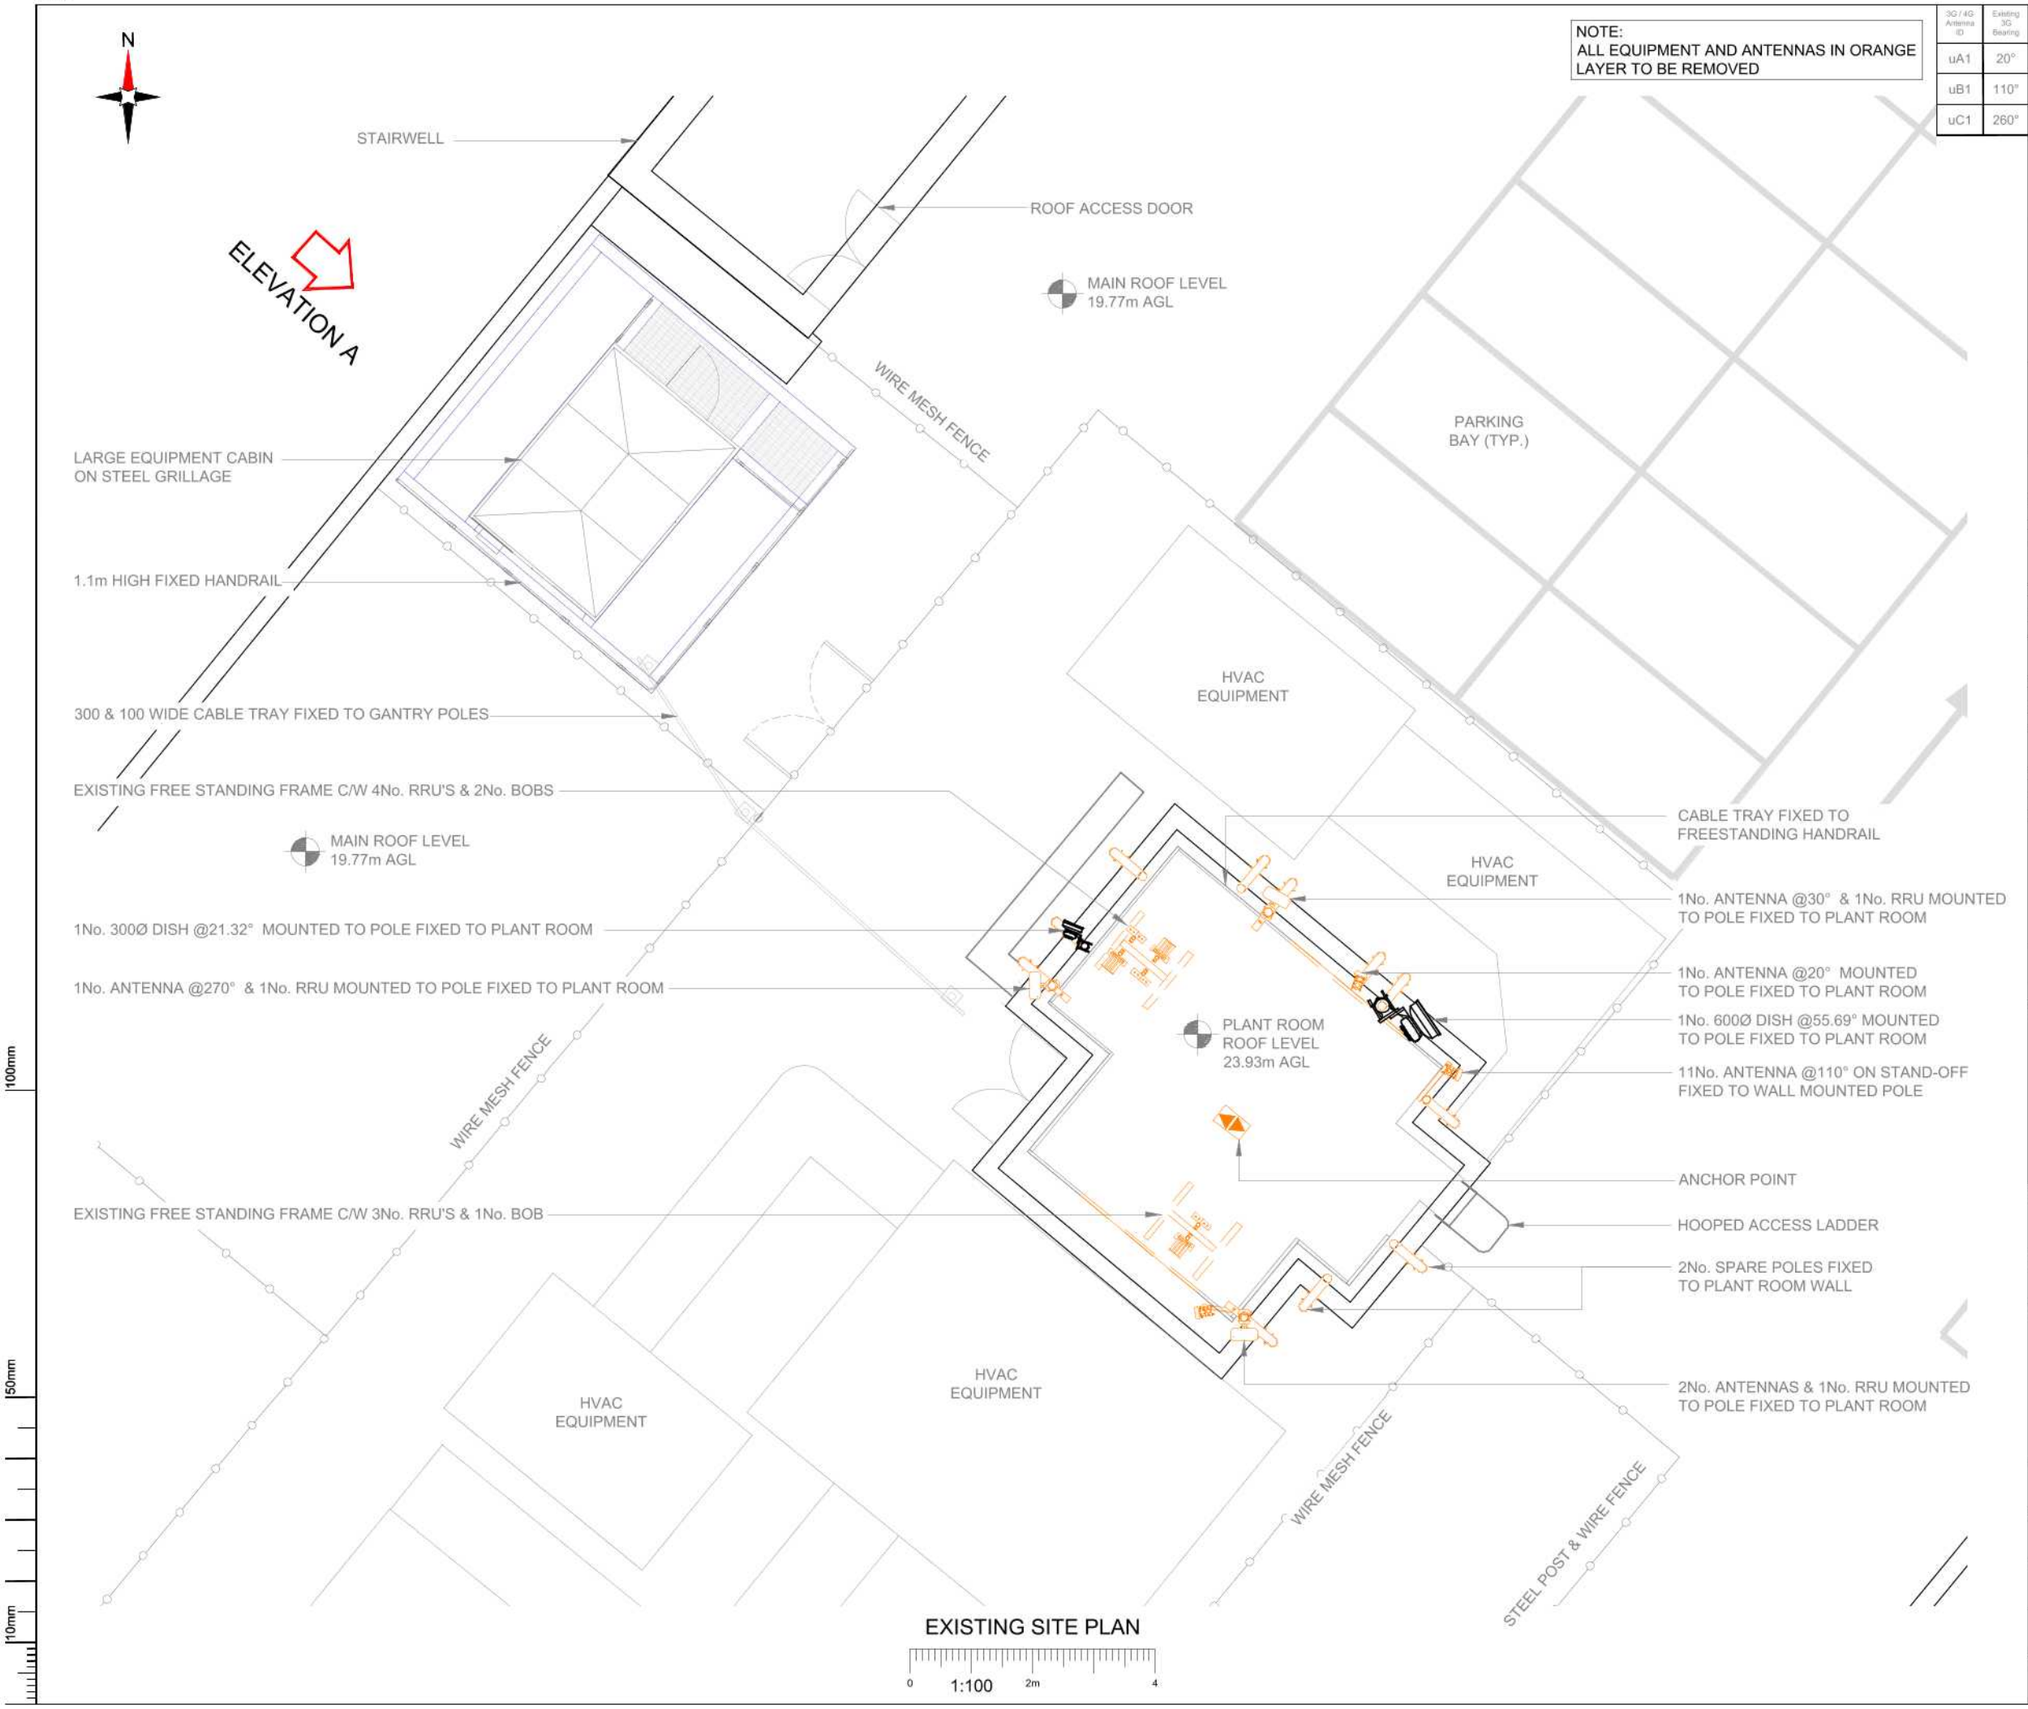

EXISTING SITE PLAN

NOTE:
ALL EQUIPMENT AND ANTENNAS IN ORANGE LAYER TO BE REMOVED

3G / 4G Antenna ID	Existing 3G Bearing
uA1	20°
uB1	110°
uC1	260°

NOTES:

1. **ALL DIMENSIONS IN MM UNLESS OTHERWISE NOTED.**

Master:	MBNL / EE / H3G:	Project:	Purpose of Issue:	Issue:
M004	MBNL	T&A	Planning	C

Date:	04/02/2021
Drawn:	D.Mercer
Checked:	M.Francis
Approved:	G.Head

Revision / Upgrade Description: Design Liability Transferred to Implemental Ltd. 04/02/2021
Drawings updated to allow for ICNIRP conformity at Step 3.2

Master:	MBNL / EE / H3G:	Project:	Purpose of Issue:	Issue:
M002	MBNL	T&A	Planning	B

Date:	20.02.20
Drawn:	JMcL
Checked:	DB
Approved:	DPM

Revision / Upgrade Description: Config Change To H4a

Master:	MBNL / EE / H3G:	Project:	Purpose of Issue:	Issue:
M002	MBNL	T&A	Detailed Design	A1

Date:	13.01.2020
Drawn:	JMcL
Checked:	DB
Approved:	DM

Revision / Upgrade Description: Detail Design Issue

Master:	MBNL / EE / H3G:	Project:	Purpose of Issue:	Issue:
M001	MBNL	T&A	Planning	A

Date:	08.05.19
Drawn:	AP
Checked:	AP
Approved:	JC

Revision / Upgrade Description: First Issue

Hutchison 3G UK Limited
Star House, 20 Grenfell Road
Maidenhead, SL6 1EH.
Tel: 01628 765 000
Fax: 01628 765 001

H3G Base Station Information line:
0845 6943069
Available 8am-8pm Monday to Friday

Hatfield Business Park
Hatfield
Hertfordshire
AL10 9BW

Tel: 01707 315000
Fax: 01707 319001

MBNL
Mobile Broadband Network Limited
Sixth Floor, Thames Tower, Station Road, Reading, RG1 1LX

Design Consultant & Principal Contractor:
IMPLEMENTAL LIMITED
3. ALLIANCE COURT
ECO PARK ROAD - LUDLOW
SHROPSHIRE - SY81FB

Site Name: THE GALLERIA

Site ID: 835101

Address:
THE GALLERIA
COMET WAY,
HATFIELD, HERTFORDSHIRE,
AL10 0XR

Title: 100 EXISTING SITE PLAN

Project: T&A

Purpose of Issue: GENERAL ARRANGEMENT

EE Cell ID:	MBNL Cell ID:	3UK Cell ID:
61149	WEH010	AL0110

Master Drawing No:	Issue:
835101_WEH010_61149_AL0110_M004	C