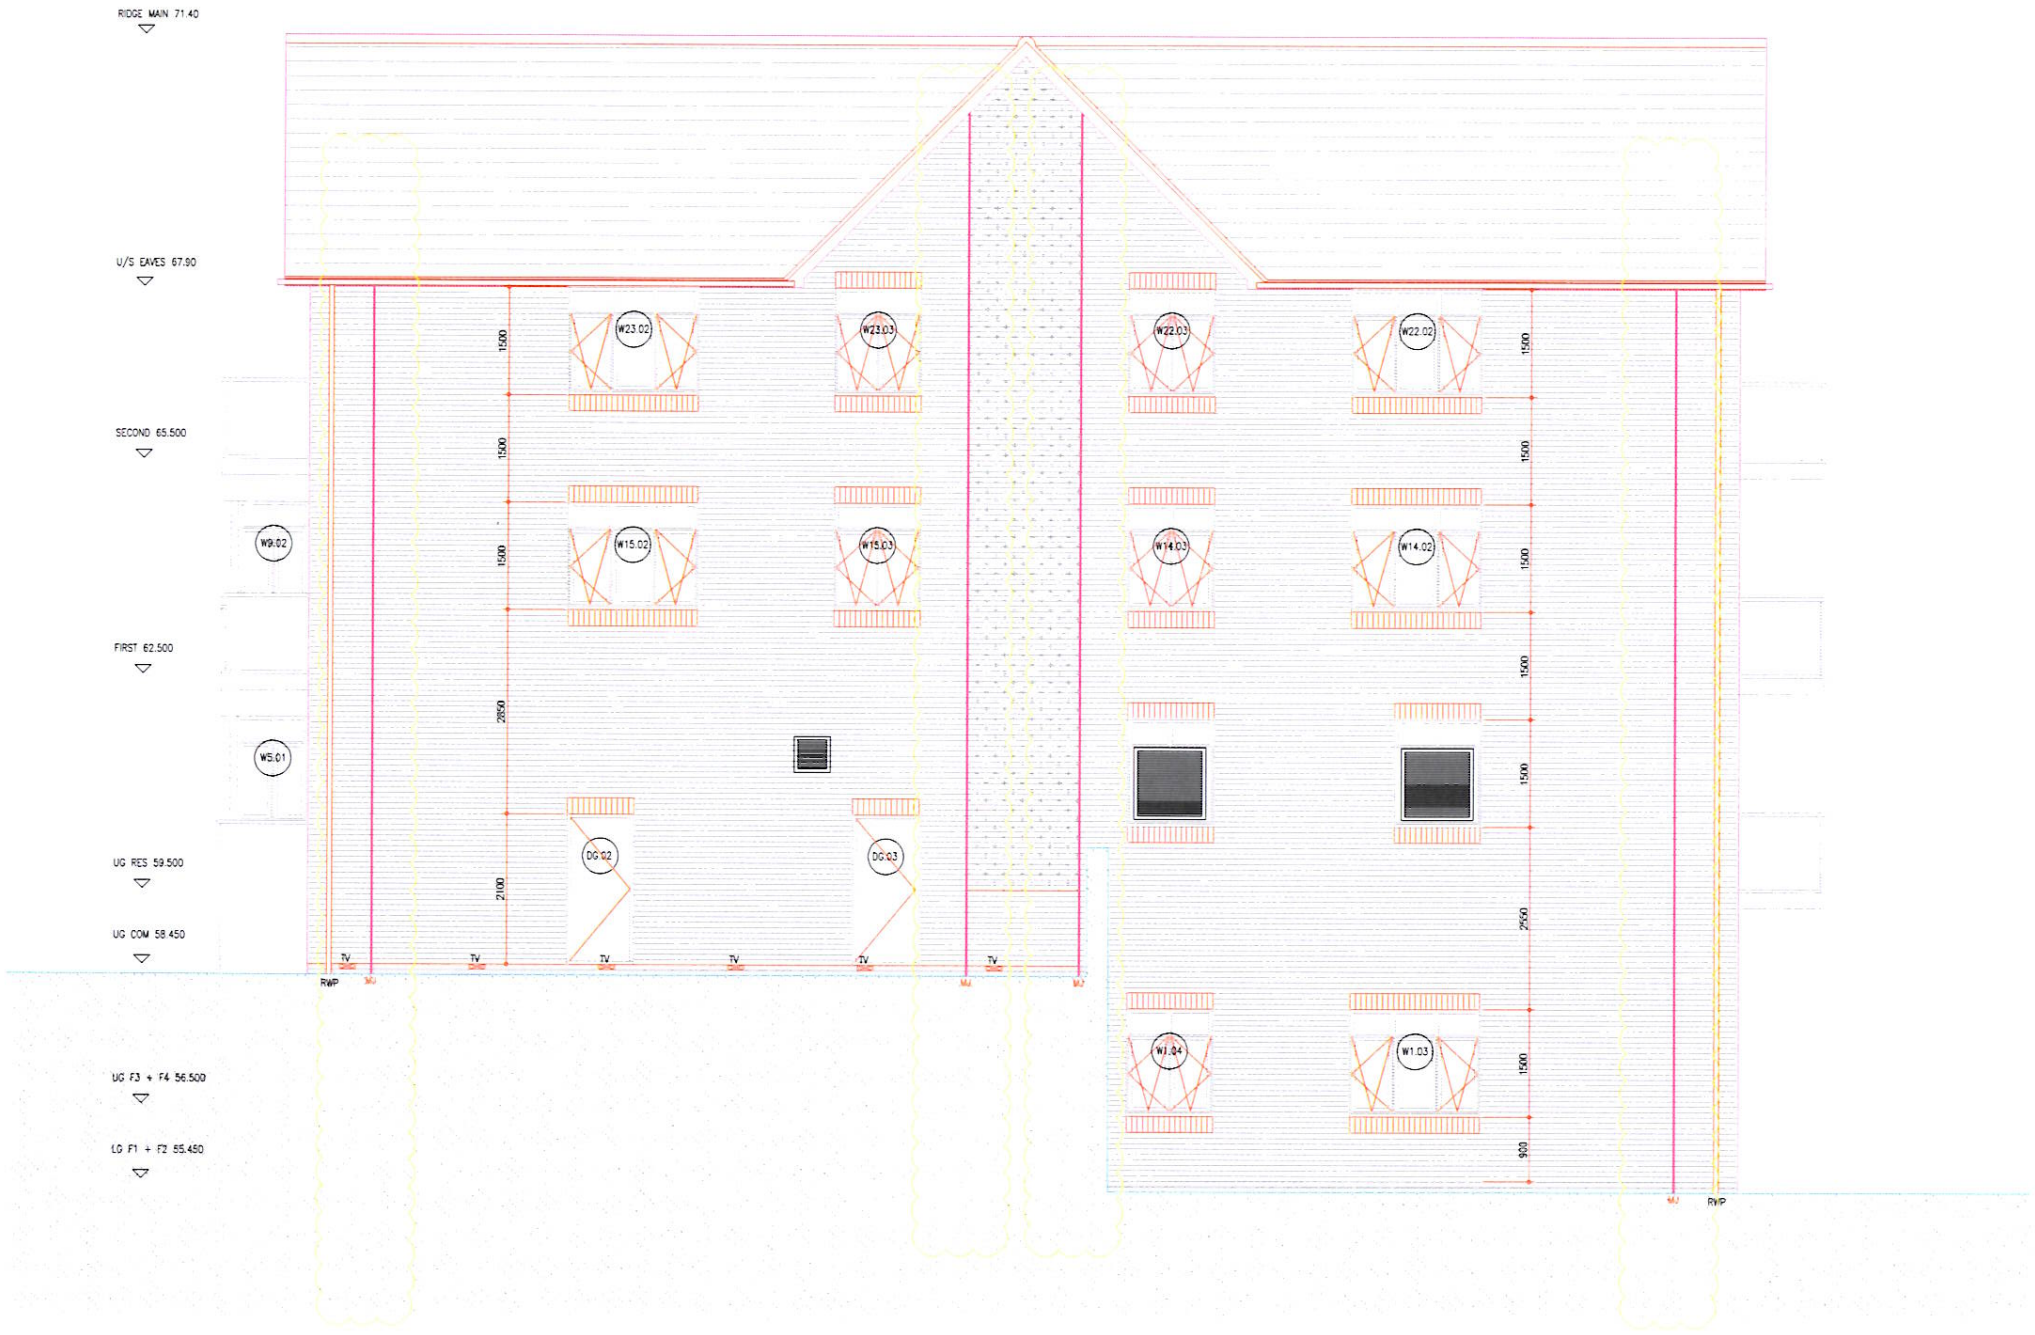

NovaDesign Associates Ltd

web: novadesignltd.co.uk
e-mail: giovanni@novadesignltd.co.uk

10 mire way London w10 5au
tel: +44 020 8964 9911

This drawing represents a performance guide upon which the contractor/subcontractor must base his/her working drawings & details. Include all necessary tolerances (2mm) prior to manufacture and installation of counters, fascias etc.

Contractor too must undertake a full survey of the area to establish all dimensions and ensure accurate setting out.

Advise on suitability of all details shown to ensure structural stability, ease and economy of construction.

Notes:

All copyrights retained.

All information contained in this drawing remains the property of Nova Design Associates Ltd and neither the drawing nor any part thereof may be reproduced or disclosed to others without the prior written consent of Nova Design Associates Ltd.

No Responsibility is accepted for unauthorised use.

All information is subject to statutory consents, rights of light and survey.

Do not scale from drawings - Use figured dimensions only and verify on site.

Project or name:
Gaz Giambrone
Proposed Louvered Grilles 2

Address or location:
Cuffley
Hertfordshire

Scale:
1:50 (A1)

Drawing No: **160423/GI**
Rev: **A**

Date: **21st April 2016**

Drawing By: **Giovanni Insalaco**