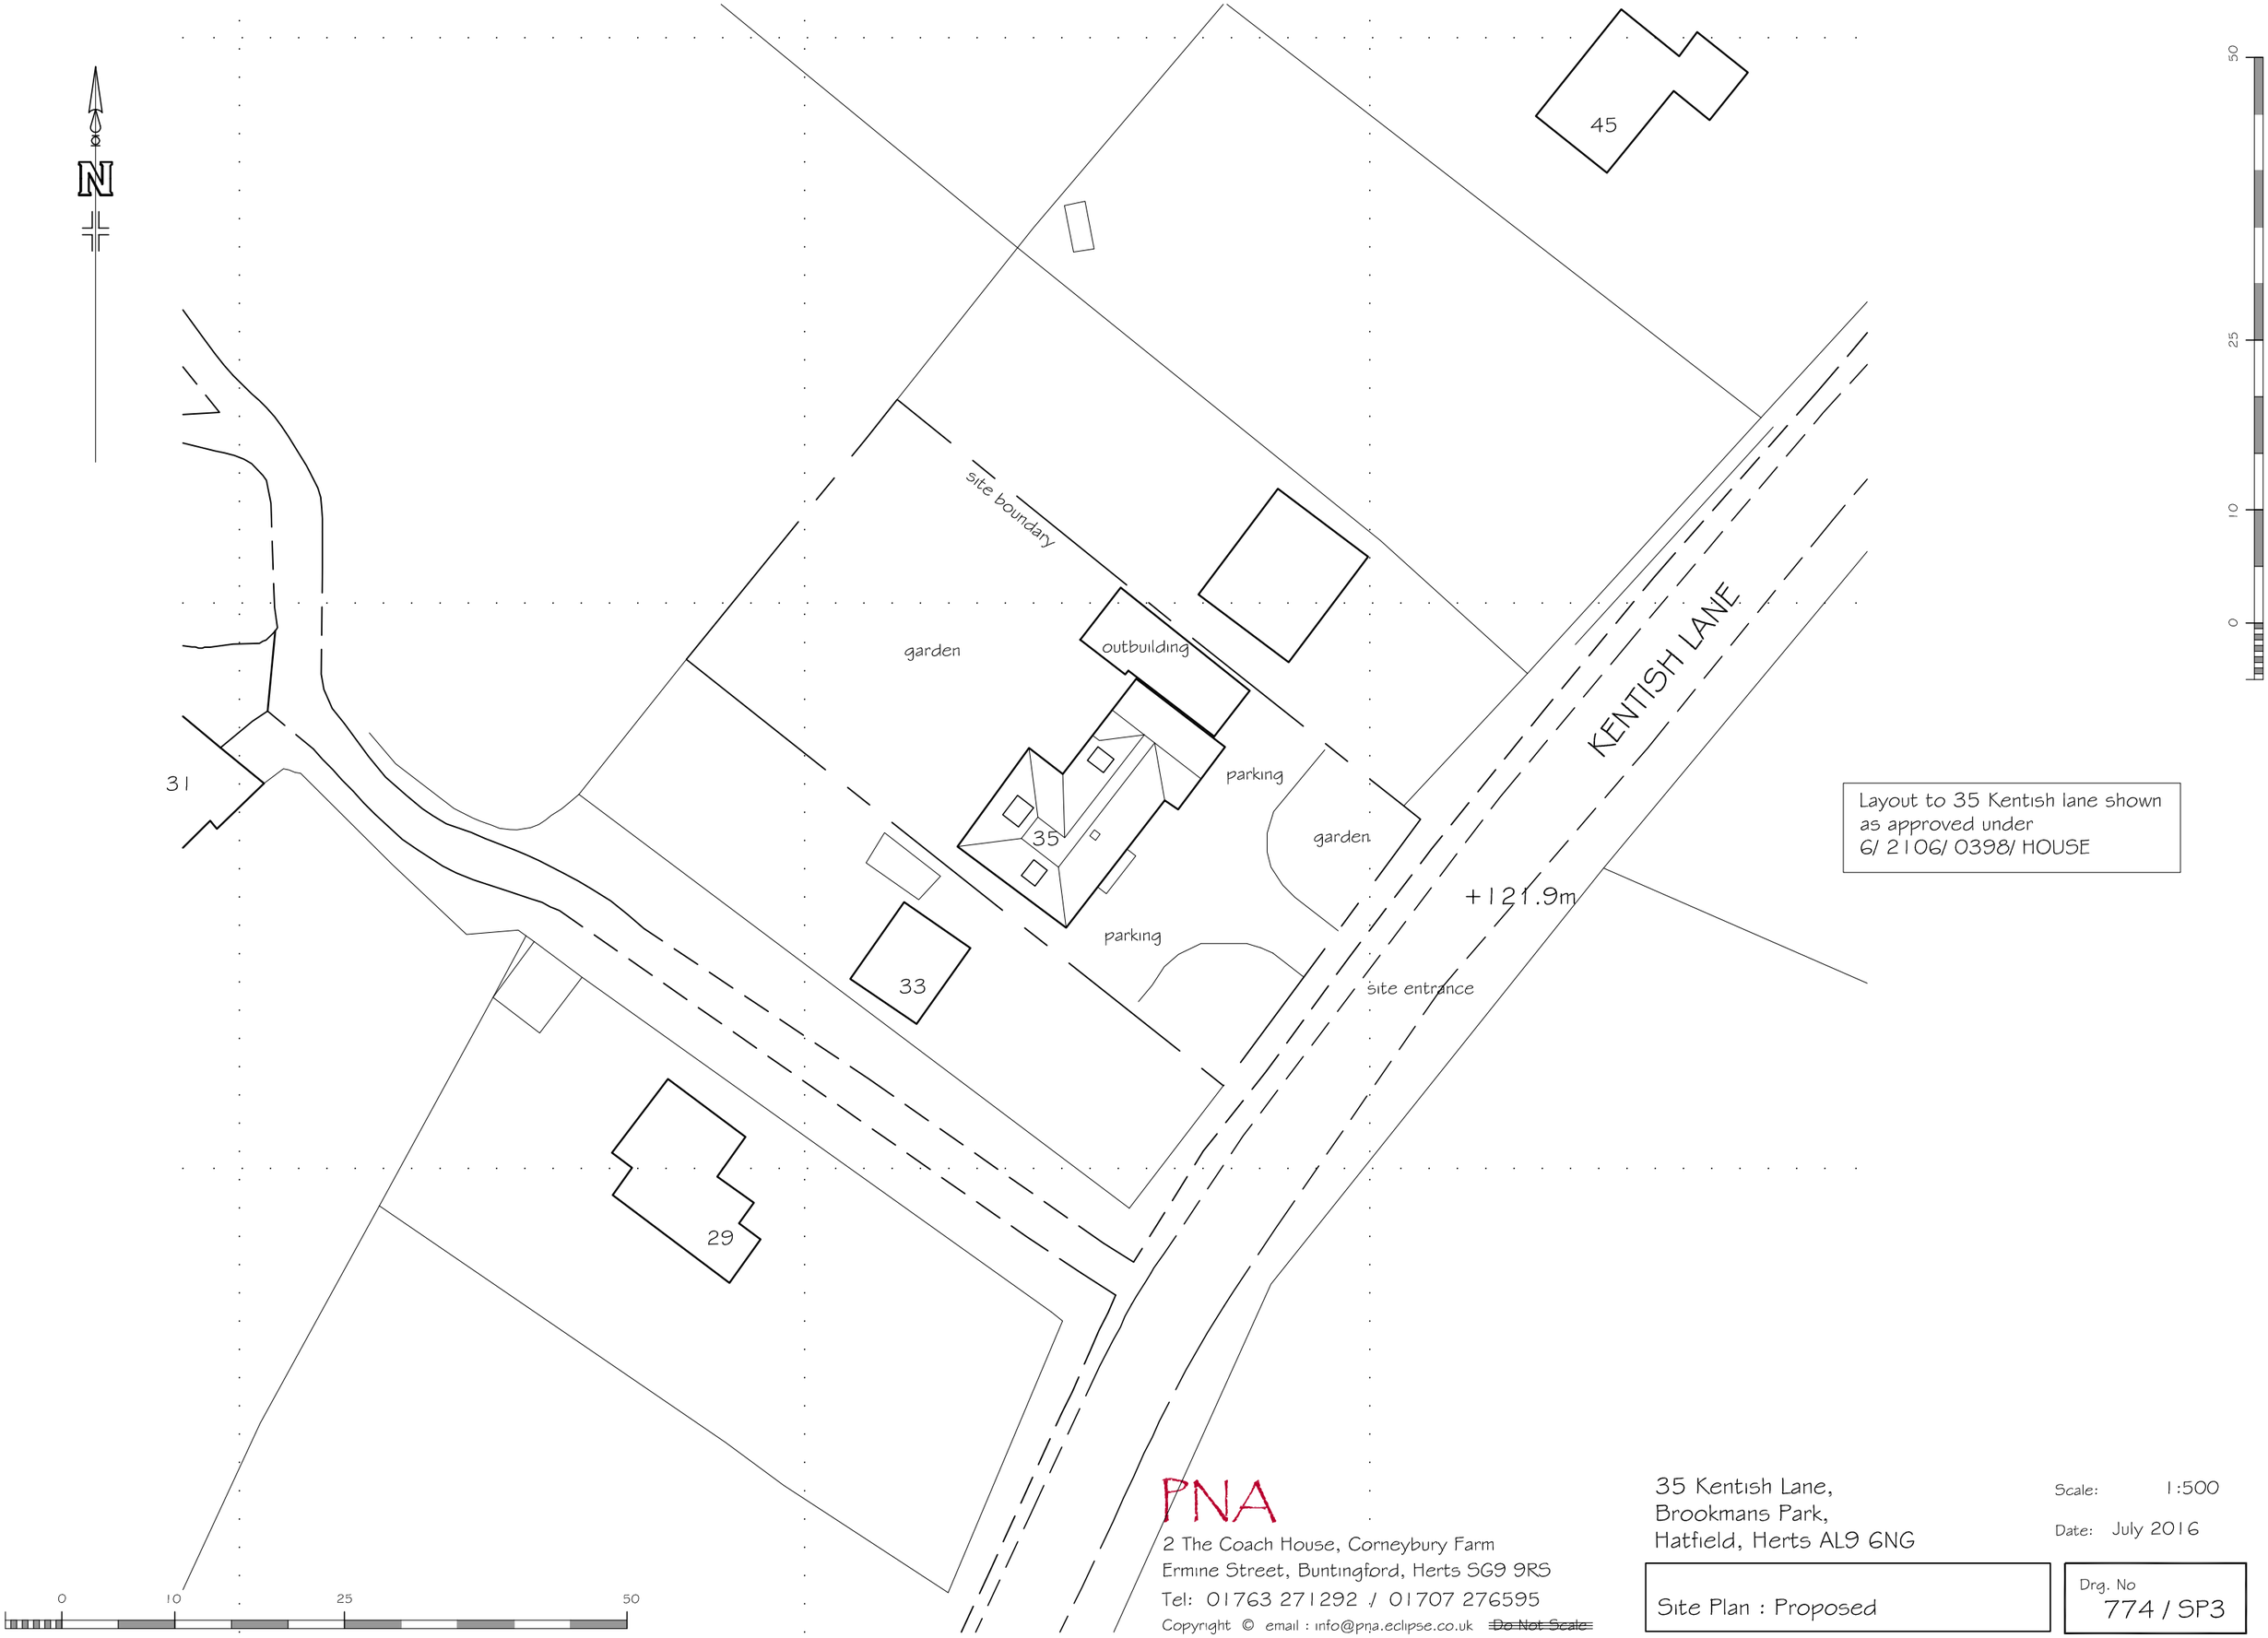

Layout to 35 Kentish lane shown as approved under 6/ 2106/ 0398/ HOUSE

PNA
2 The Coach House, Corneybury Farm
Ermine Street, Buntingford, Herts SG9 9RS
Tel: 01763 271292 / 01707 276595
Copyright © email : info@pna.eclipse.co.uk ~~Do Not Scale~~

35 Kentish Lane,
Brookmans Park,
Hatfield, Herts AL9 6NG

Scale: 1:500

Date: July 2016

Site Plan : Proposed

Drg. No 774 / SP3