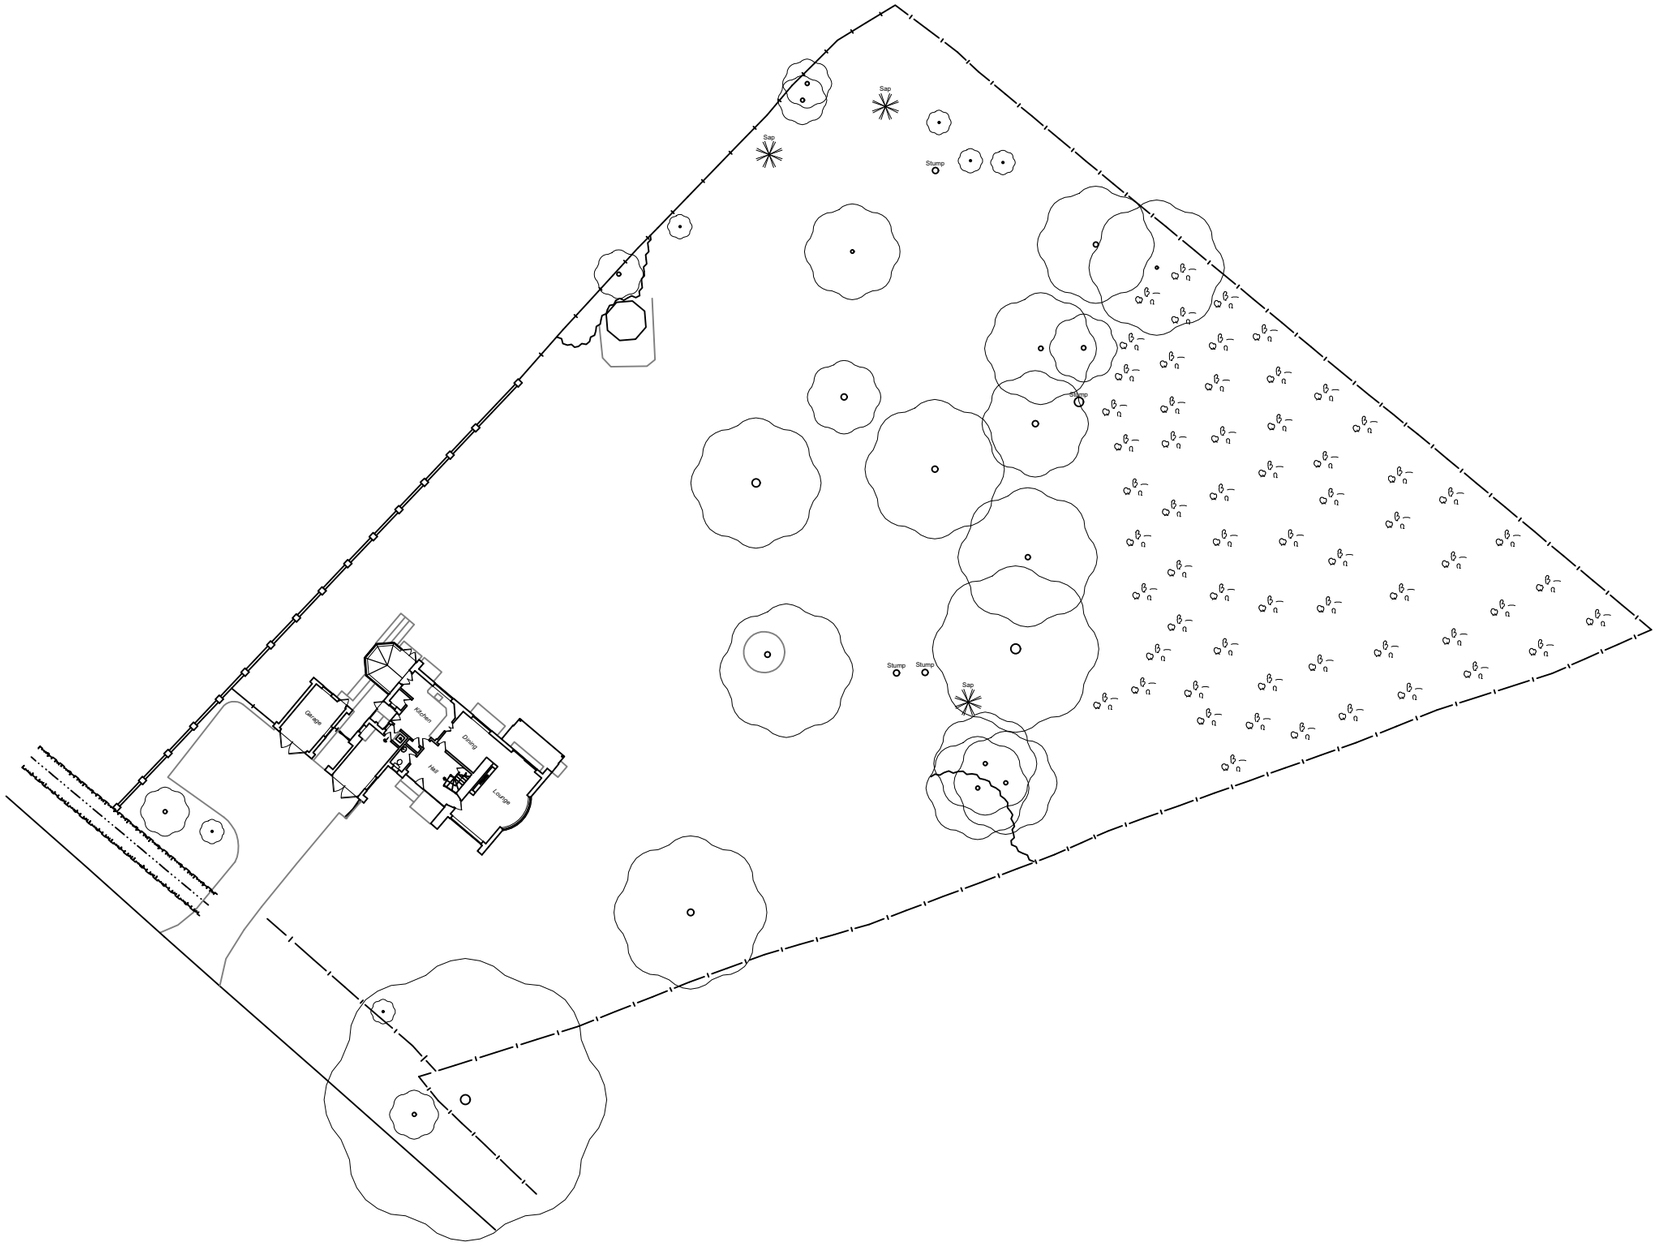

1 **Existing Block Plan**
1:500

dpa
RIBA

ARCHITECTS
INTERIOR DESIGNERS
PARTY WALL SURVEYORS
PLANNING CONSULTANTS

Hertfordshire Office
25 Tudor Hall
Brewery Road
Hoddesdon, Herts
EN11 8FP

London Office
9 Devonshire square
London
EC2M 4YF

01992 469001
info@dpa-architects.co.uk
www.dpa-architects.co.uk

Rev	Date	Revision details	By

Site address	50 The Ridgeway Cuffley EN6 4BA
Project Description	Front Extension
Drawing Title	Existing Block Plan
Drawn	AA
Checked by	DP
Issued for	Planning Approval
Scale	1:500@A3
Drawing No.	1569_301
Date	March 2020

DPA (London) Ltd. retain copyright of the design, scheme & ownership of the drawings. Drawings should be read in conjunction with structural engineer's drawings and information. Any omission to be reported to and clarified with client prior to commencement. Verify dimensions, levels and existing structure, etc, on site prior to commencement. All works to comply with current regulations, British and European Standards. Please note that before building works commences it is the responsibility of the builder or owner to serve party wall notices to all neighbours. Initial drawings submitted to Building Control are subject to additional information required by Building Control / NHBC, which could have significant cost or additional works to be done on site. All works commenced on site prior to obtaining full building control approval will be carried out at your own risk.