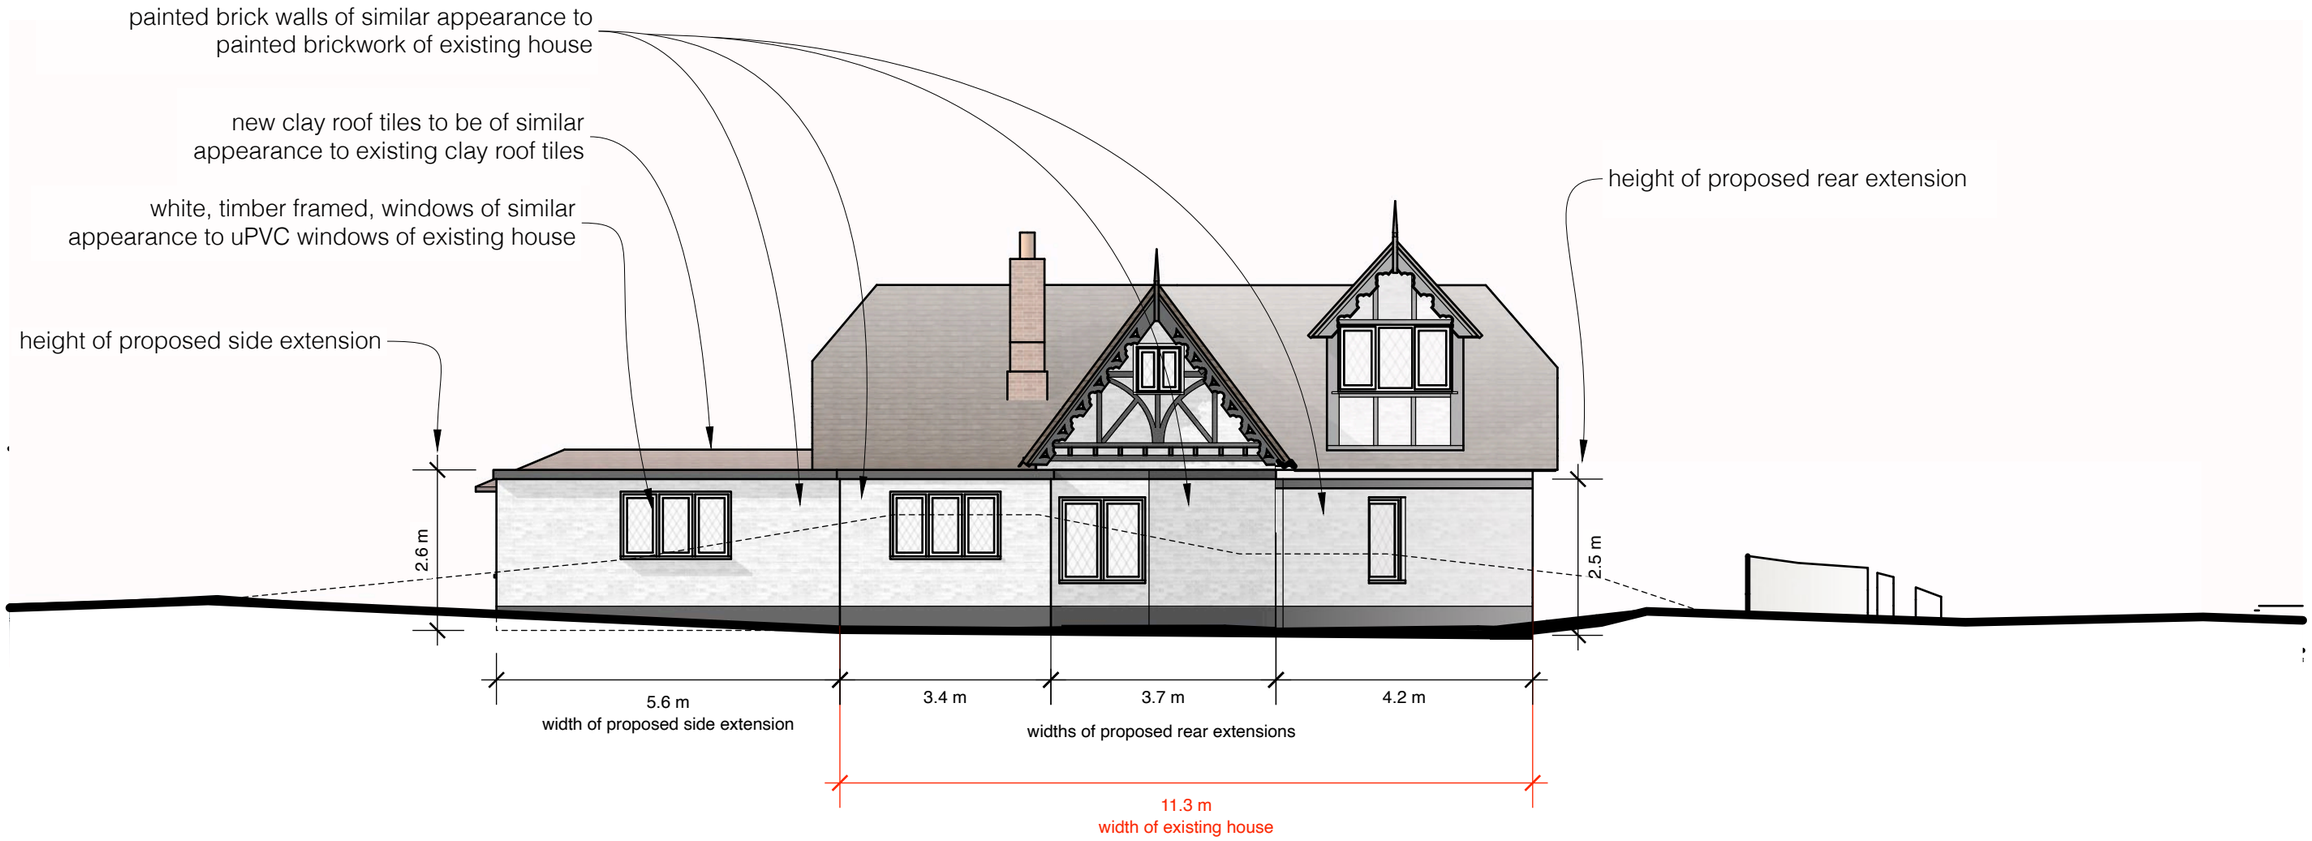

A
PD18

Proposed Rear Elevation (East)

1:100

0 5 10 m

Chassay Studio

© Chassay Studio Ltd 2022

PROJECT	CLIENT	DRAWING	SCALE	DATE	DRW No.	REV
Sandpit Lodge, Bedwell Park, Essendon, AL9 6HN		Proposed Rear Elevation (East)	1:100 (A3)	04/07/22	1711/PD18	-