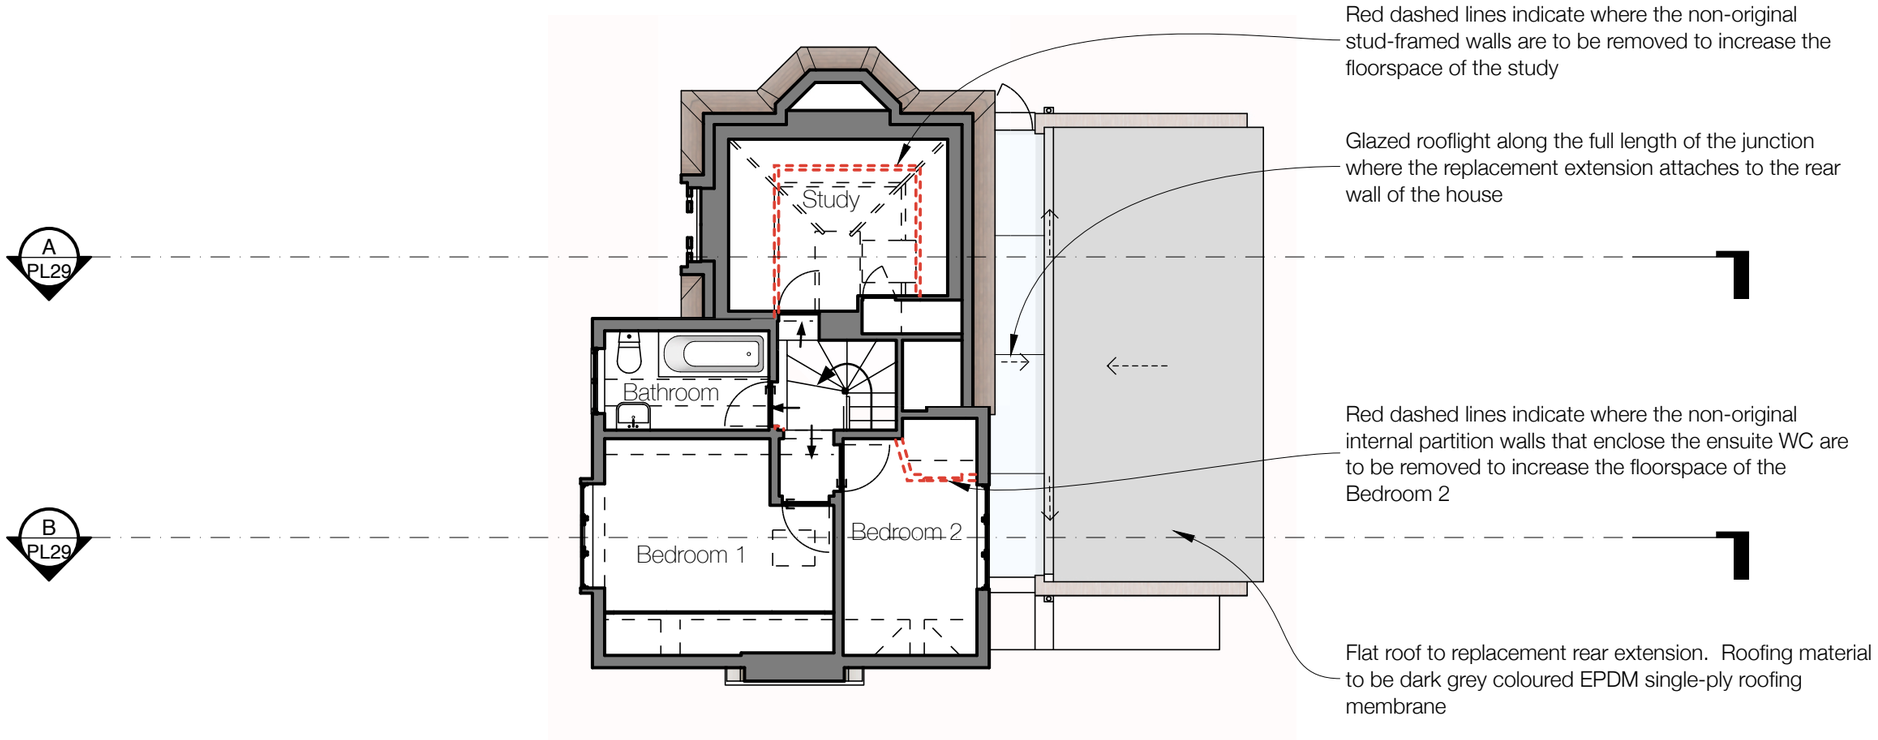

A
PL12

Proposed First Floor Plan

1:100

0 5 10 m

N

Chassay Studio

© Chassay Studio Ltd 2023

PROJECT	CLIENT	DRAWING	SCALE	DATE	DRW No.	REV
London Lodge	Essendon Property Ventures Ltd.	Proposed First Floor Plan	1:100 (A3)	20/07/23	1714/PL12	C