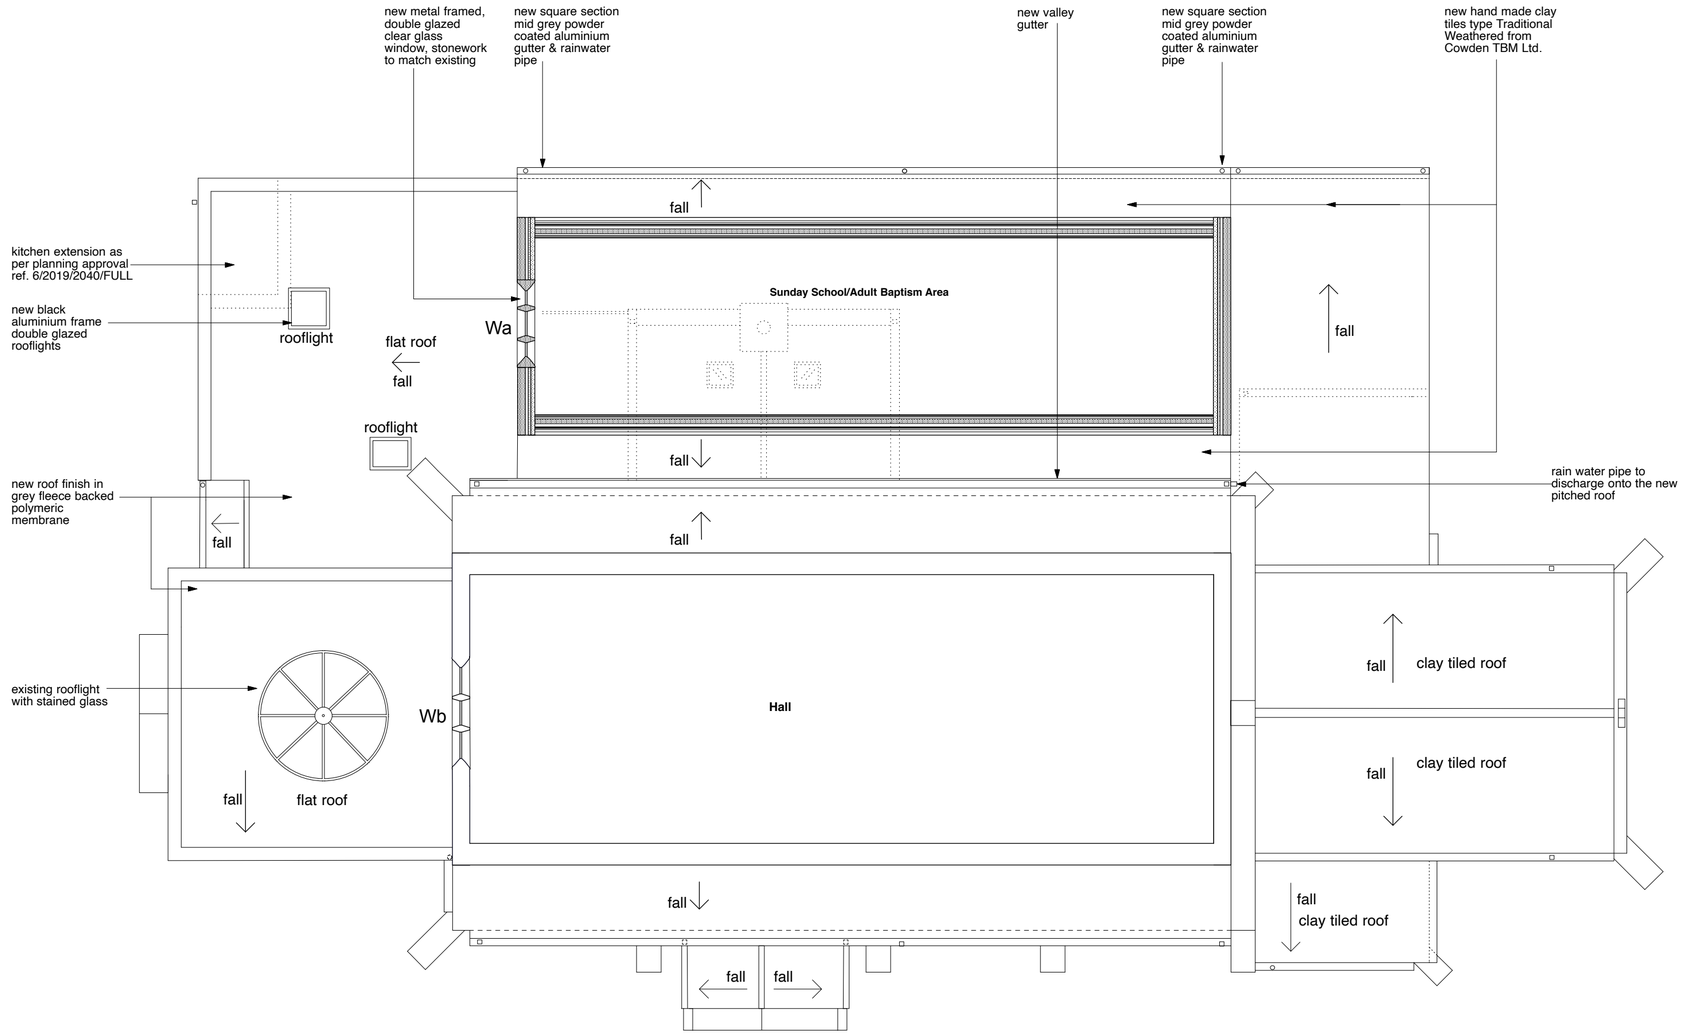

KEY
Wa - Window Type

N

Proposed Window Section Plan

SCALE 0 1 2 3 4 5 metres
.5

GLA Architecture and Design
Southgate Office Village, Block E,
286A Chase Road, London, N14 6HF
T 020 8886 5100 E g@glaad.co.uk

Client
THE TRUSTEES OF THE TWELVE APOSTLES CHURCH

Main Contractor

Project
PROPOSED NEW GABLE WINDOW TO THE PLANNING APPROVED EXTENSION TO THE TWELVE APOSTLES CHURCH, KENTISH LANE, BROOKMANS PARK, HATFIELD, HERTFORDSHIRE, AL9 6NG

Drawing Title
PROPOSED WINDOW SECTION PLAN

Scale	Date	Drawn By
1:100 @ A2	September 2021	LLT
Project No. 1725	Drawing No. 43	Rev. B-

ALL DIMENSIONS TO BE CHECKED ON SITE

© Copyright

DRAWING STATUS

A SCHEME - Outline/Scheme drawings for proposals, budgets, etc.

B DESIGN DEVELOPMENT - Evolving final design drawings for approvals, tenders, billing etc.

C CONSTRUCTION - Fully developed drawings issued under instruction for construction.

ONLY STATUS **'C'** DRAWINGS TO BE USED FOR CONSTRUCTION PURPOSES