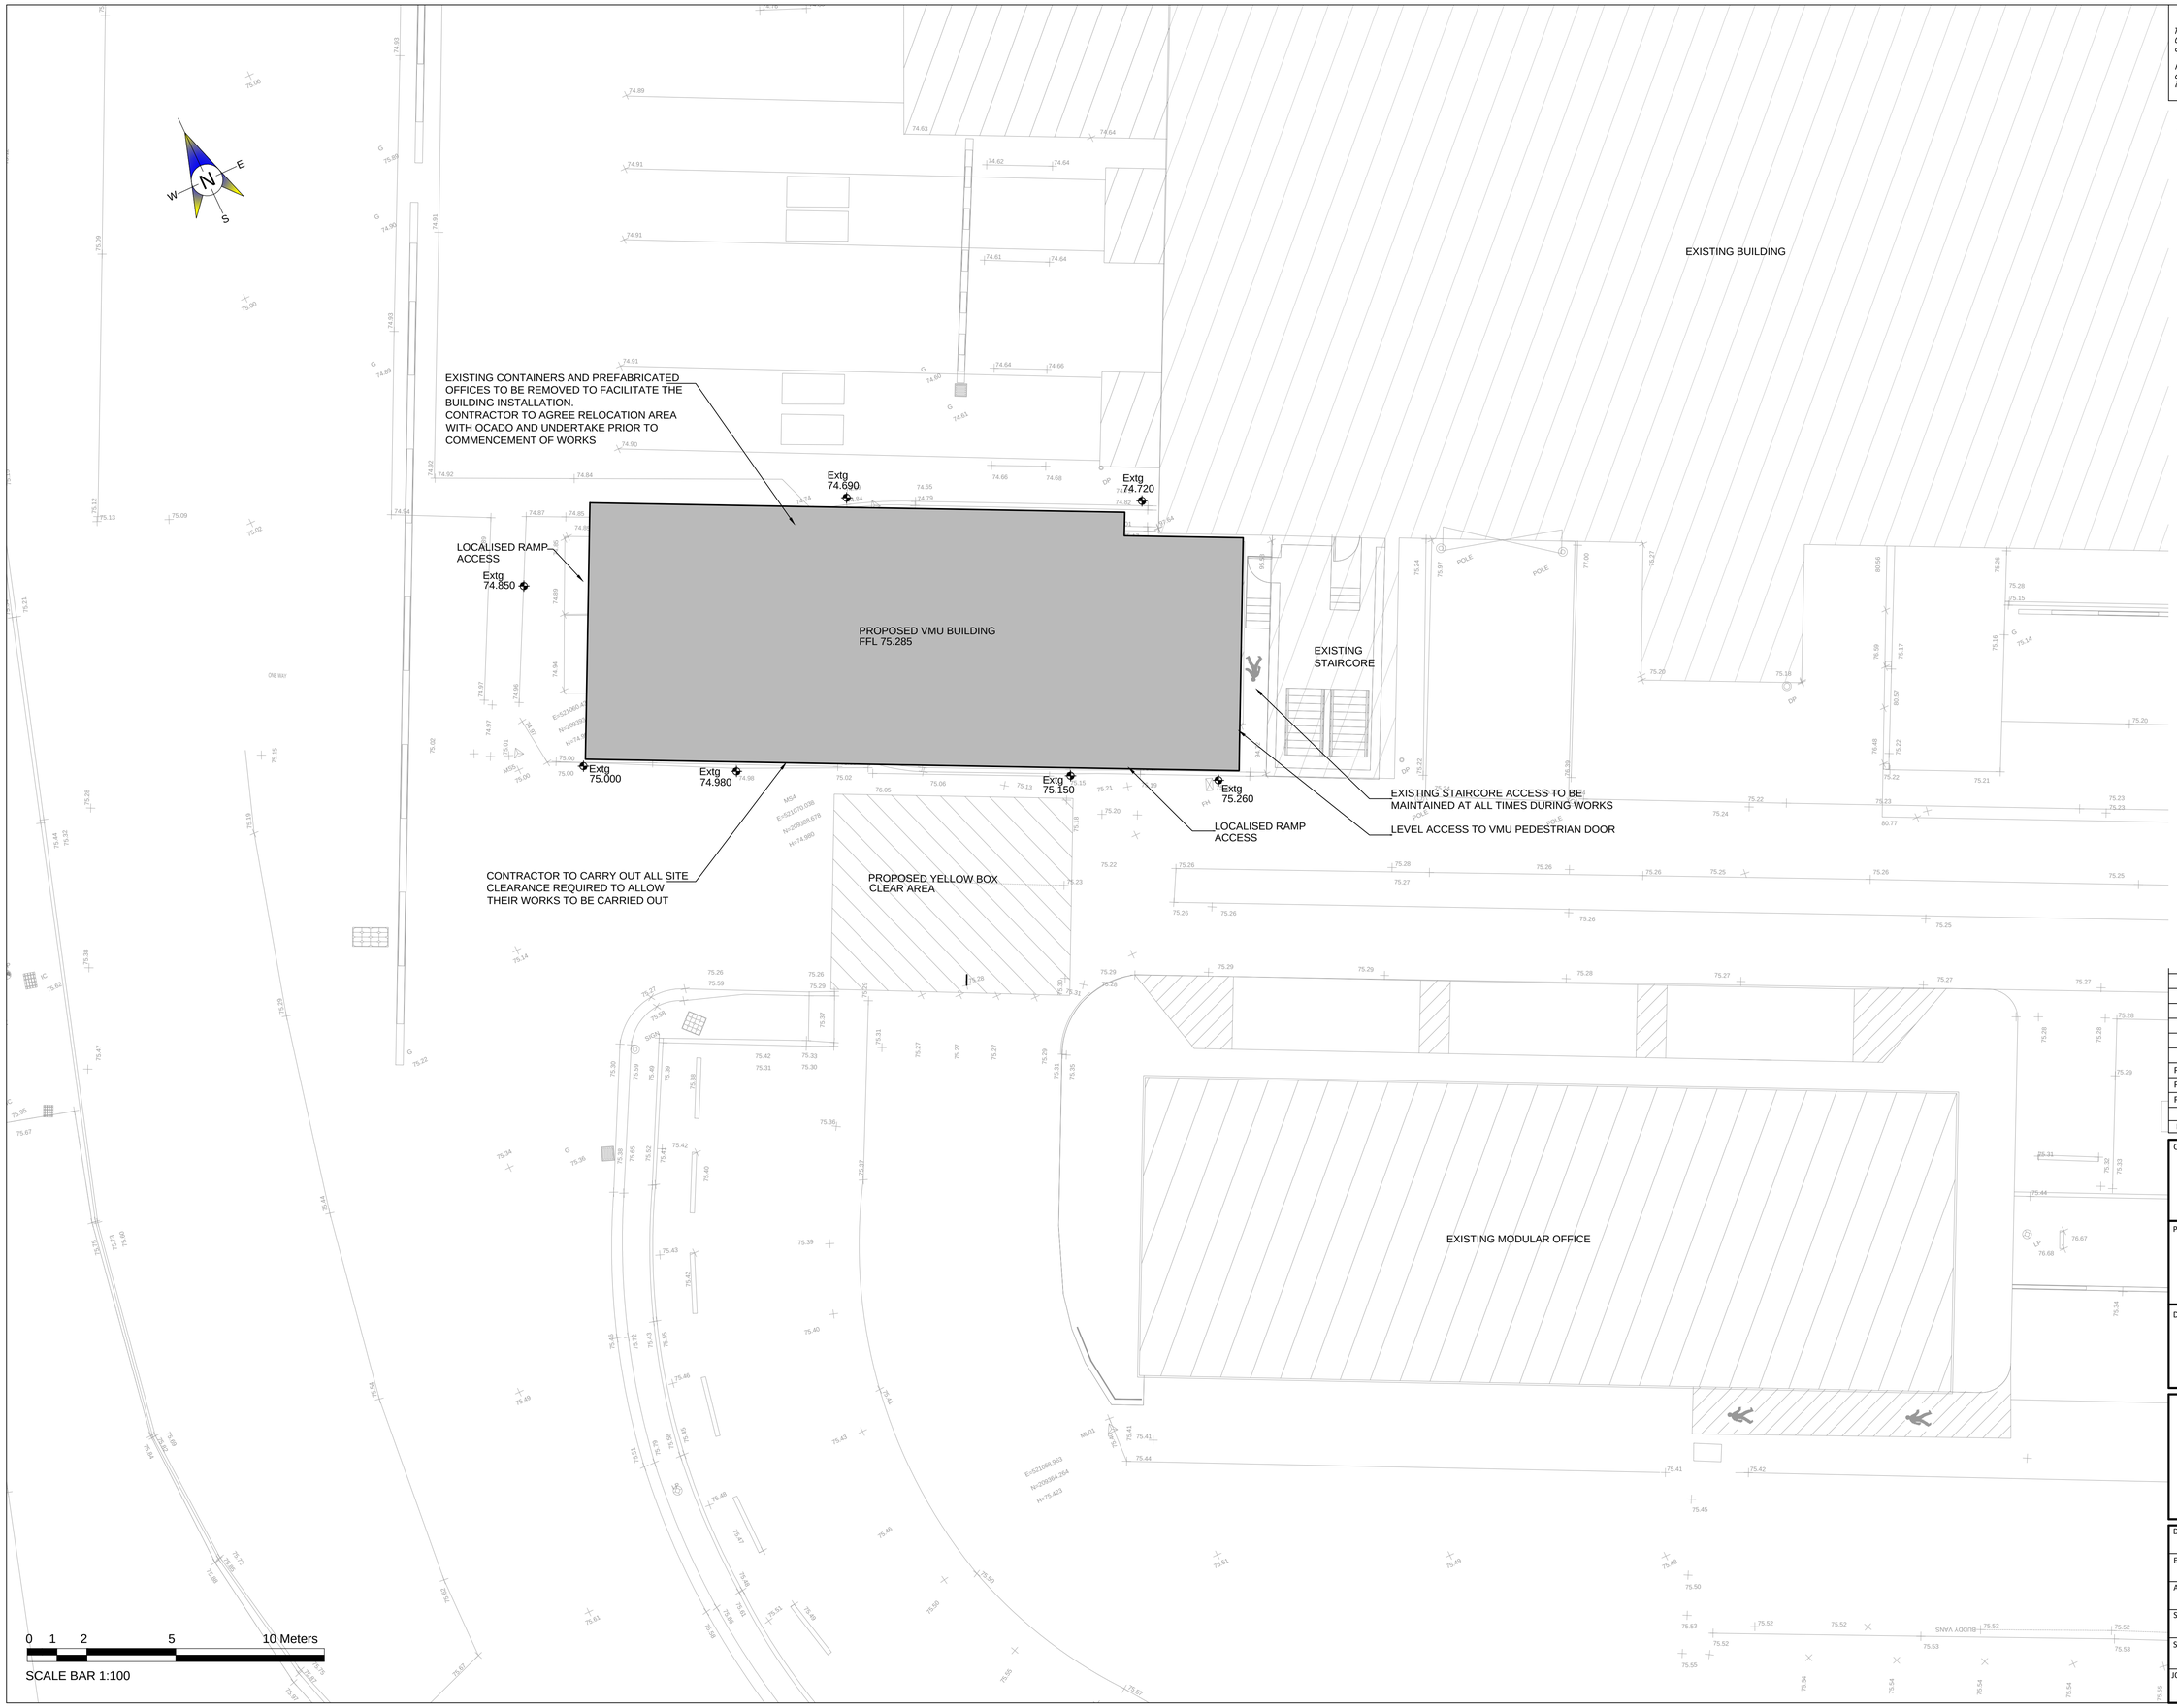

© EIRENG CONSULTING ENGINEERS

This drawing and any design hereon is the copyright of the Consultants and must not be reproduced without their written consent. All drawings remain the property of the Consultants.

Figured dimension only to be taken from this drawing. All dimensions to be checked on site. Consultants to be informed immediately of any discrepancies before work proceeds.

LEGEND:

Extg 74.980	HIGHLIGHTED EXISTING LEVEL
75.06	EXISTING SURVEY LEVEL
	PROPOSED BUILDING

REV	DATE	BY	DESCRIPTION
PL3	29.08.18	LL	ISSUED FOR PLANNING
PL2	16.08.18	JC	ISSUED FOR PLANNING
PL1	25.06.18	LL	ISSUED FOR PLANNING

REVISIONS

CLIENT

ocado

PROJECT TITLE

HATFIELD NEW VEHICLE MAINTENANCE UNIT (VMU)

DRAWING TITLE

PROPOSED SITE LAYOUT

EIRENG CONSULTING ENGINEERS
2 Rogans Court Patrick Street, Dun Laoghaire, Co.Dublin, Ireland.
Tel: +353 1 6638957 Email: info@eireng.ie

DRAWN BY: L Lonergan	DATE: 10/08/18
ENG CHECK: E Deasy	DATE: 06.06.2018
APPROVED: J Lamb	DATE: 06.06.2018
SCALE: 1:100	SHEET: A1
STATUS: PLANNING	
JOB NO.: 182037	DRAWING NUMBER: C003 / REVISION: PL3