A1

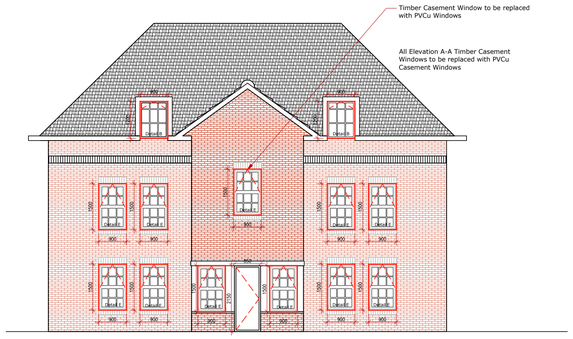

Block 3
Elevation A–A

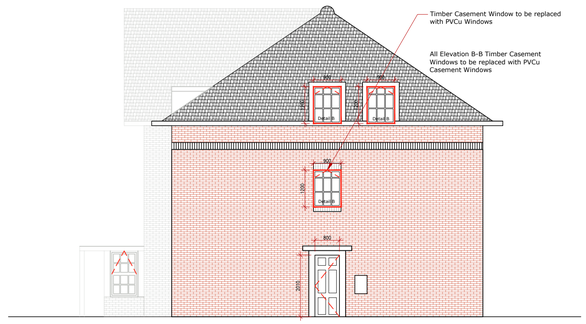

Block 3
Elevation B–B

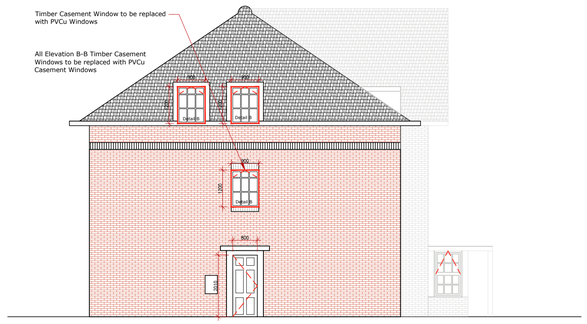

Block 3
Elevation C–C

Block 3
Elevation D–D

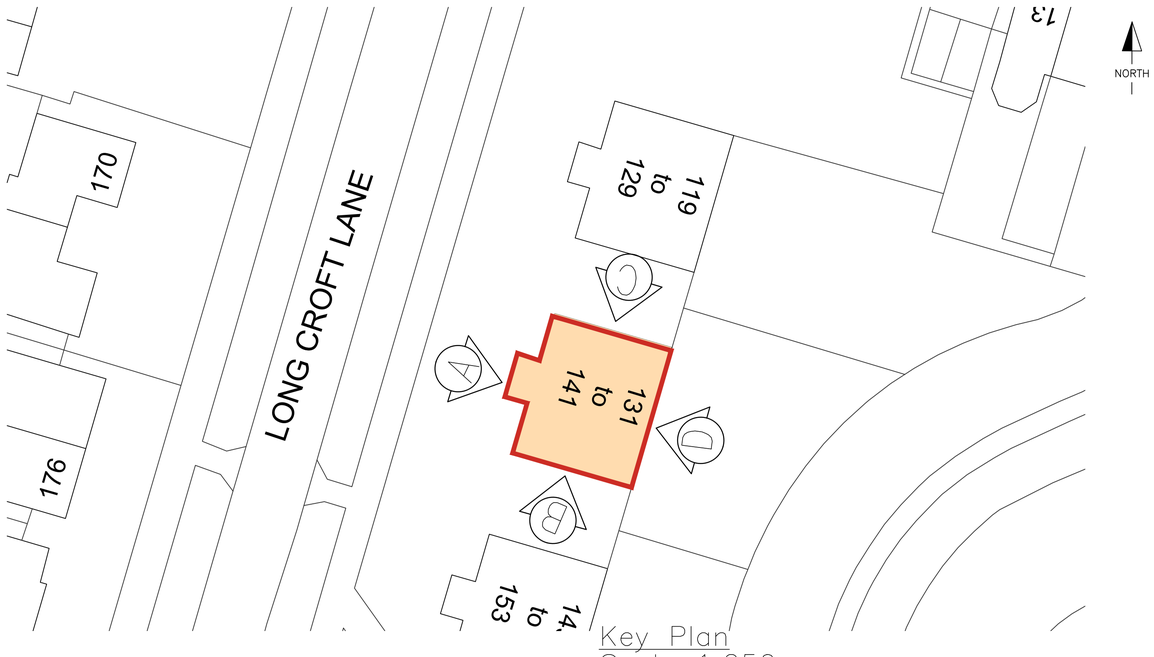

Key Plan
Scale 1:250

SCALE 1:100

METRES 0 1 2 3 4 5

MILLIMETRES 0 10 20 30 40 50

ALL DIMENSIONS, LEVELS AND CLEARANCES TO BE CHECKED ON SITE PRIOR TO WORKS COMMENCING

THIS DRAWING SHOULD BE READ IN CONJUNCTION WITH ALL OTHER PROJECT RELATED DRAWINGS, SPECIFICATIONS AND DOCUMENTS AS PART OF A SINGLE PROJECT PACKAGE.

ANY DISCREPANCY BETWEEN THIS DRAWING, OTHER DRAWINGS FORMING PART OF THIS CONTRACT, OR THE SPECIFICATION / BILLS OF QUANTITIES MUST BE CLARIFIED BEFORE COMMENCEMENT OF ANY WORK OR ORDERING OF ANY MATERIALS.

PLEASE CONSULT THE AUTHOR OR PROJECT MANAGER SHOULD THE READER REQUIRE CLARIFICATION ON ANY PART OF THIS DRAWING.

THE COPYRIGHT OF THE DRAWING AND DESIGN IS THE PROPERTY OF THE COMPANY. THIS INFORMATION HAS BEEN ISSUED UNDER SPECIFIC TERMS FOR THIS PROJECT AND MAY ONLY BE USED AND REPRODUCED ACCORDINGLY.

NOTES

Rev	Date	By	Chk	Apr	Comment
P01	03.07.20	MF	BG	JM	Issued for planning

BRINGING IDEAS TO LIFE

FRANKHAM

Frankham Consultancy Group Limited
E: enquire@frankham.com
www.frankham.com

SIDCUP OFFICE
Irene House
Five Arches Business Park
Maidstone Road
Sidcup, Kent DA14 5AE
T: 020 8309 7777

OXFORD OFFICE
Wootton Business Park
Besselsleigh Road
Wootton, Abingdon
Oxfordshire OX13 6FD
T: 01865 322500

LONDON OFFICE
Third Floor
Baird House
15-17 St Cross Street
London EC1N 8UW
T: 020 7651 0790

STEVENAGE OFFICE
Suite 237, Second Floor
Kings Court Business Centre
London Road, Stevenage
Hertfordshire SG1 2NG
T:020 3714 7063

Client:
Notting Hill Genesis

Project Title:
Priority 1 units
- Longcroft
Lane blocks
AL8 6EL

Drawing Title:
Block 3 - Proposed
Front, Side & Rear Elevations

Status:
PLANNING ISSUE

Drawn By:	Designed By:	Checked By:	Approved By
MF	DC	BG	JM

Original Issue Date:	Scale @ A1:
03/07/2020	1:100

Job No/ File Ref	Originator	Zone	Level
227727	FCG	B3	EL

Type	Discipline	Number	Suitability	Revision
DR	B	2205	S4	P01