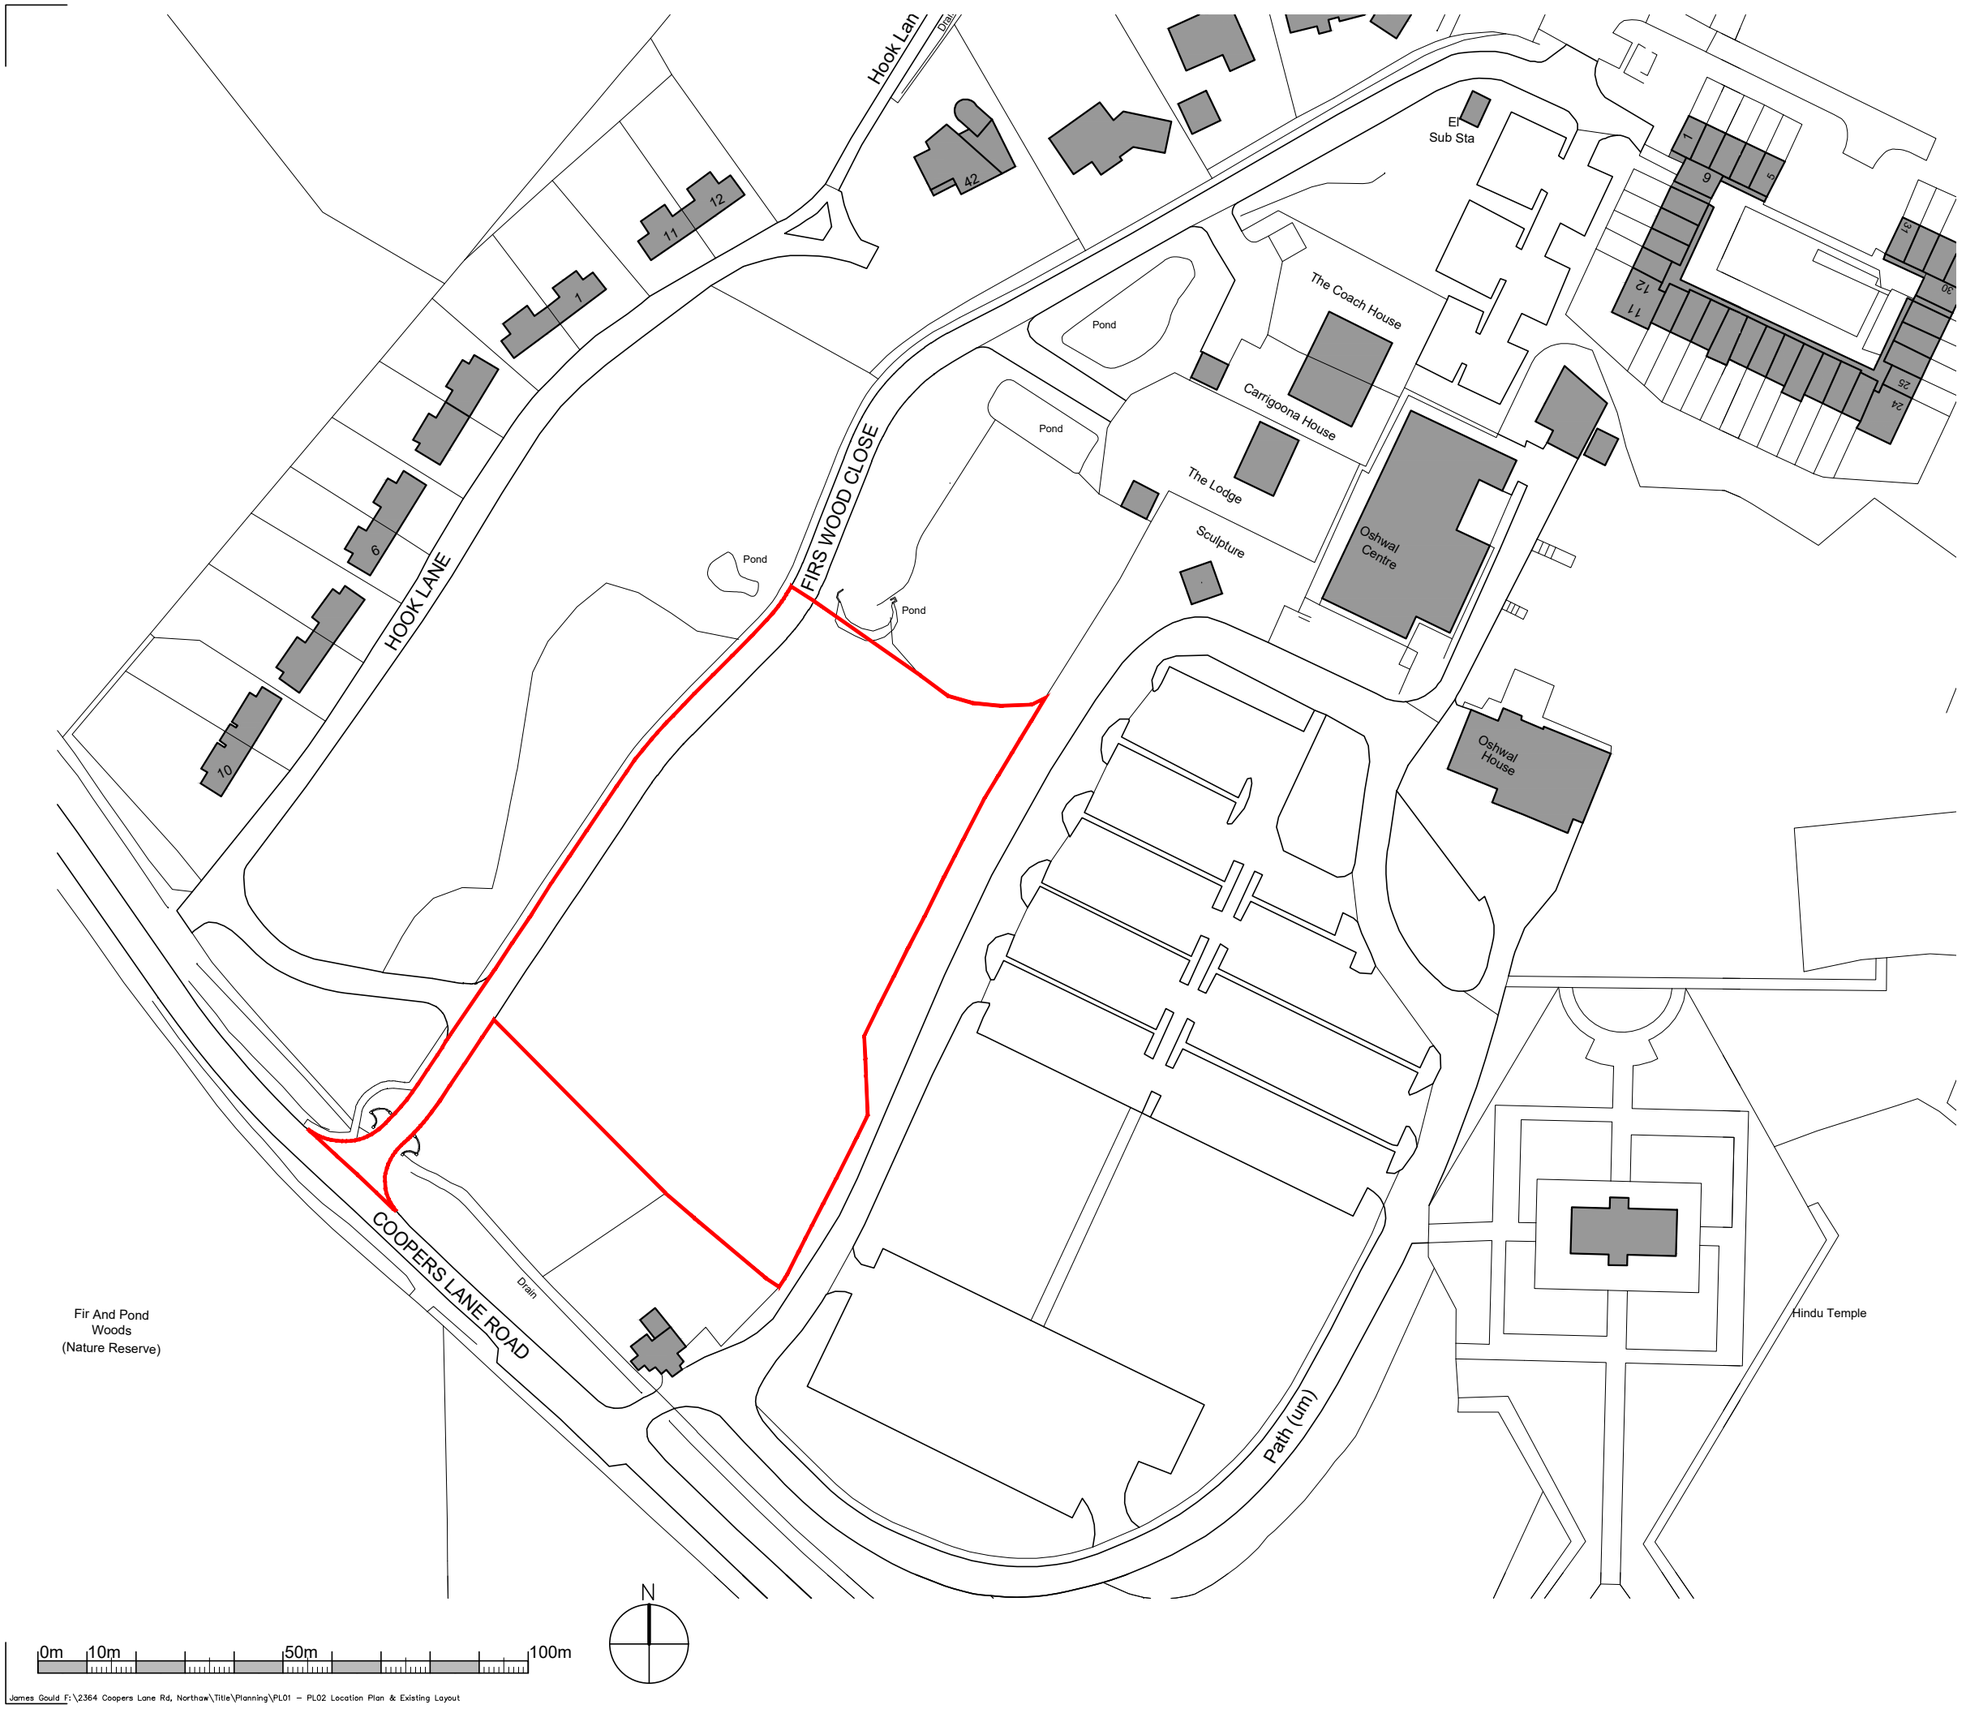

James Gould F:\2364 Coopers Lane Rd, Northaw\Title\Planning\PL01 – PL02 Location Plan & Existing Layout

NOTES:

This drawing is the property of Boast Associates and is issued on the condition that it is not reproduced, disclosed or copied to any unauthorised person without written consent.
This drawing is to read together with the specification and related drawings.

© BOAST ASSOCIATES

REVISIONS:

Rev:	By:	Chk:	Date:	Description:

FOR PLANNING APPROVAL

Project:
Firs Wood Close
Northaw

Title:
Location Plan

Drawn:	Checked:	Date:	Scale:	Size:
JG	RB	26.04.19	1:1250	A3

Project No:	Drawing No:	Revision:
2364	PL01	-

BOAST ARCHITECTS
T 01438 365000
E architects@boastarchitects.com
W boastarchitects.com
16 Gateway 1000, Whittle Way, Stevenage, Hertfordshire, SG1 2FP