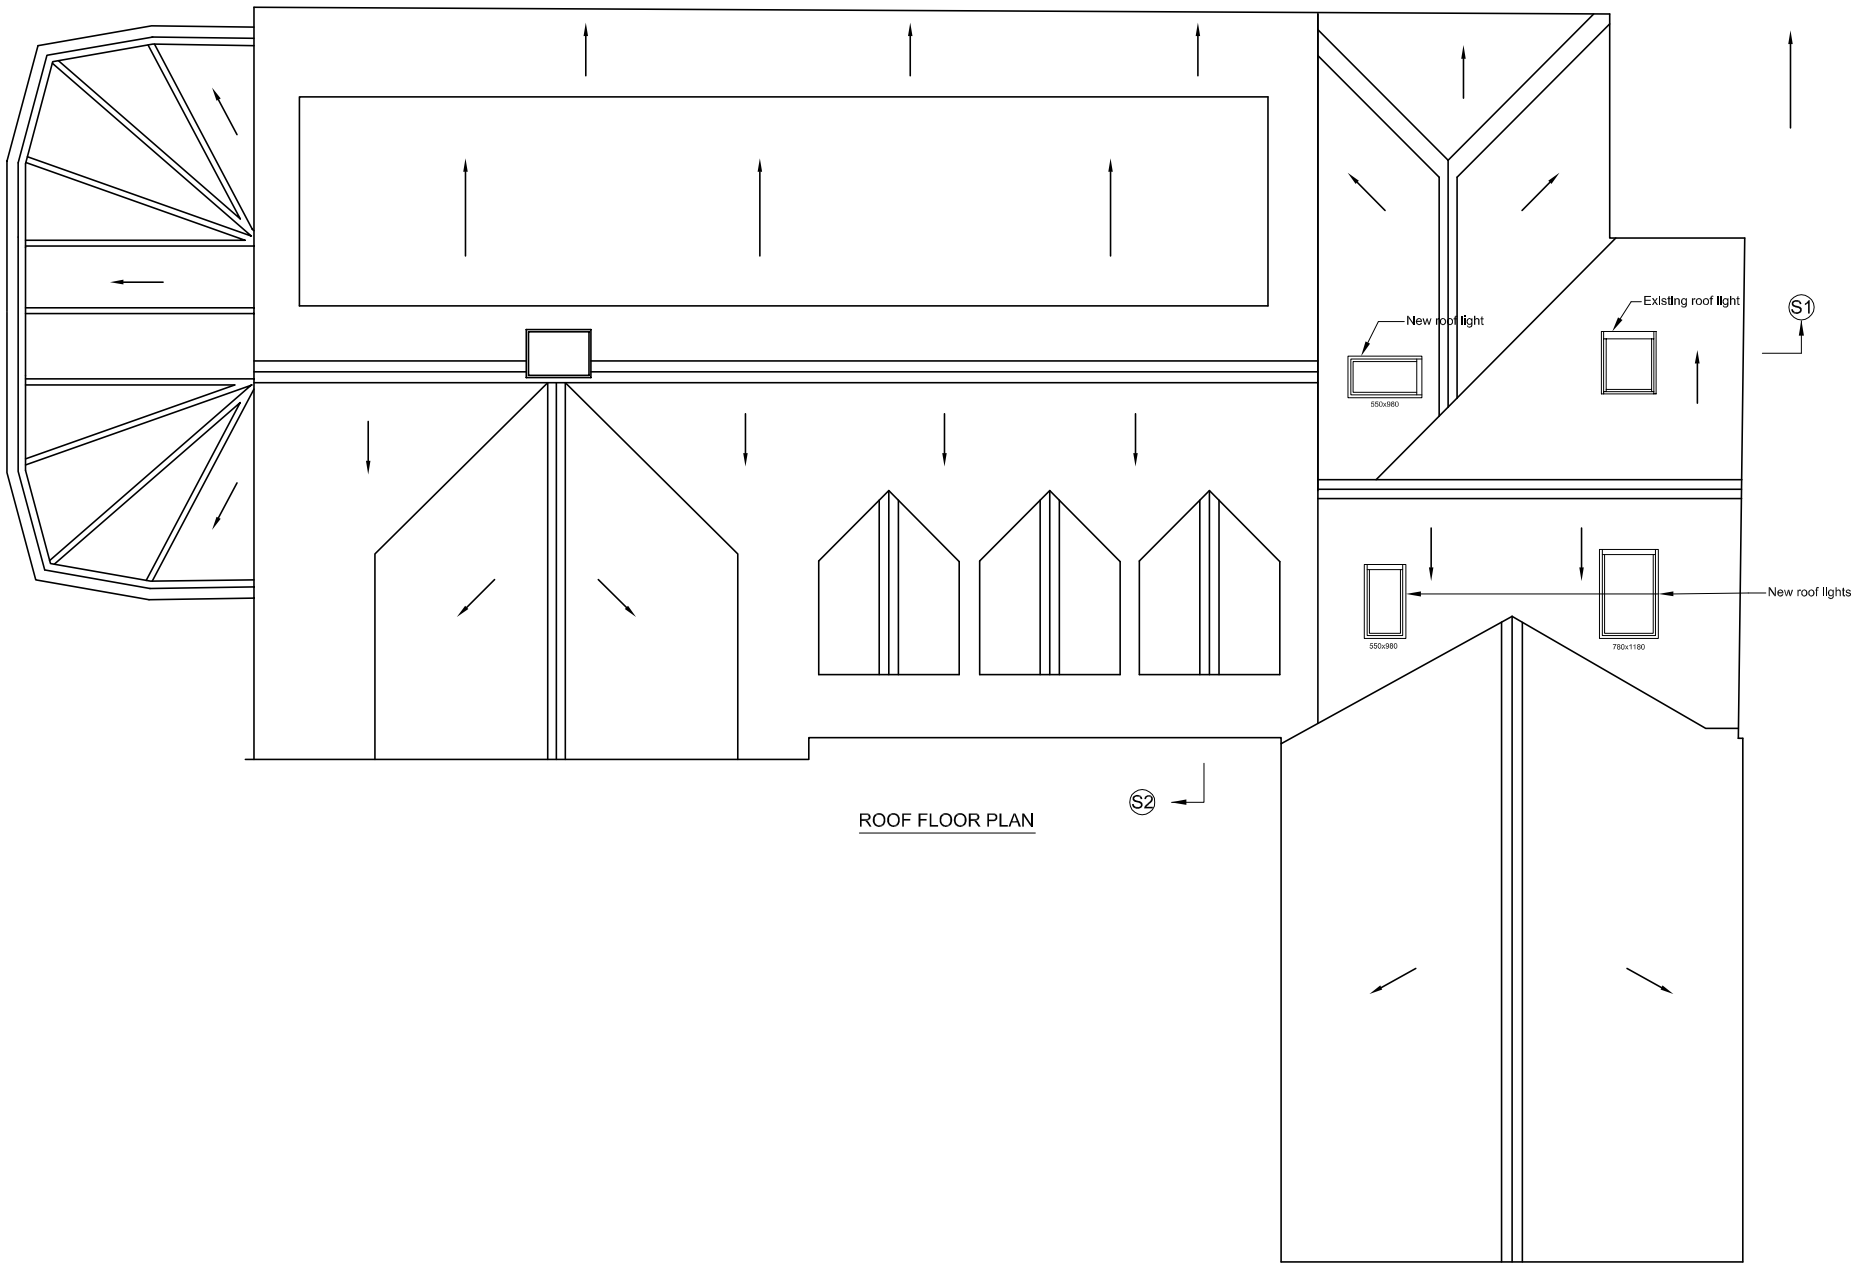

ROOF FLOOR PLAN

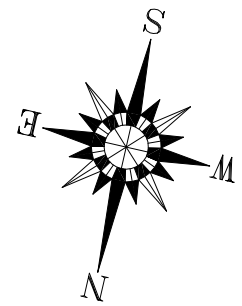

Scale bar 1:100

Carte Blanche DG

Client Mr & Mrs Abbey	
Project 1 The Vineyards Road Northaw, EN6 4NZ	
Description Proposed roof plan	
Scale 1:100@A3	Date 21.08.2017.
Drawn by BG	Checked by RF
Drawing no. 239/207	Revision -
File File location	Command

The works indicated on this drawing are subject to a design risk assessment which is recognised on each revision. Dimensions to be verified on site. This drawing is the copyright of Carte Blanche Design Consultants Ltd. All copyright is reserved by them and any information contained may not be copied,reproduced, retained or disclosed without their prior consent in writing.
Works indicated are subject to a further planning approval consent.

Architects
Designers
23 Castelgate Richmond Surrey TW9 2HL Tel +44 020 8948 0914
E-mail roger@carteblanche.co.uk