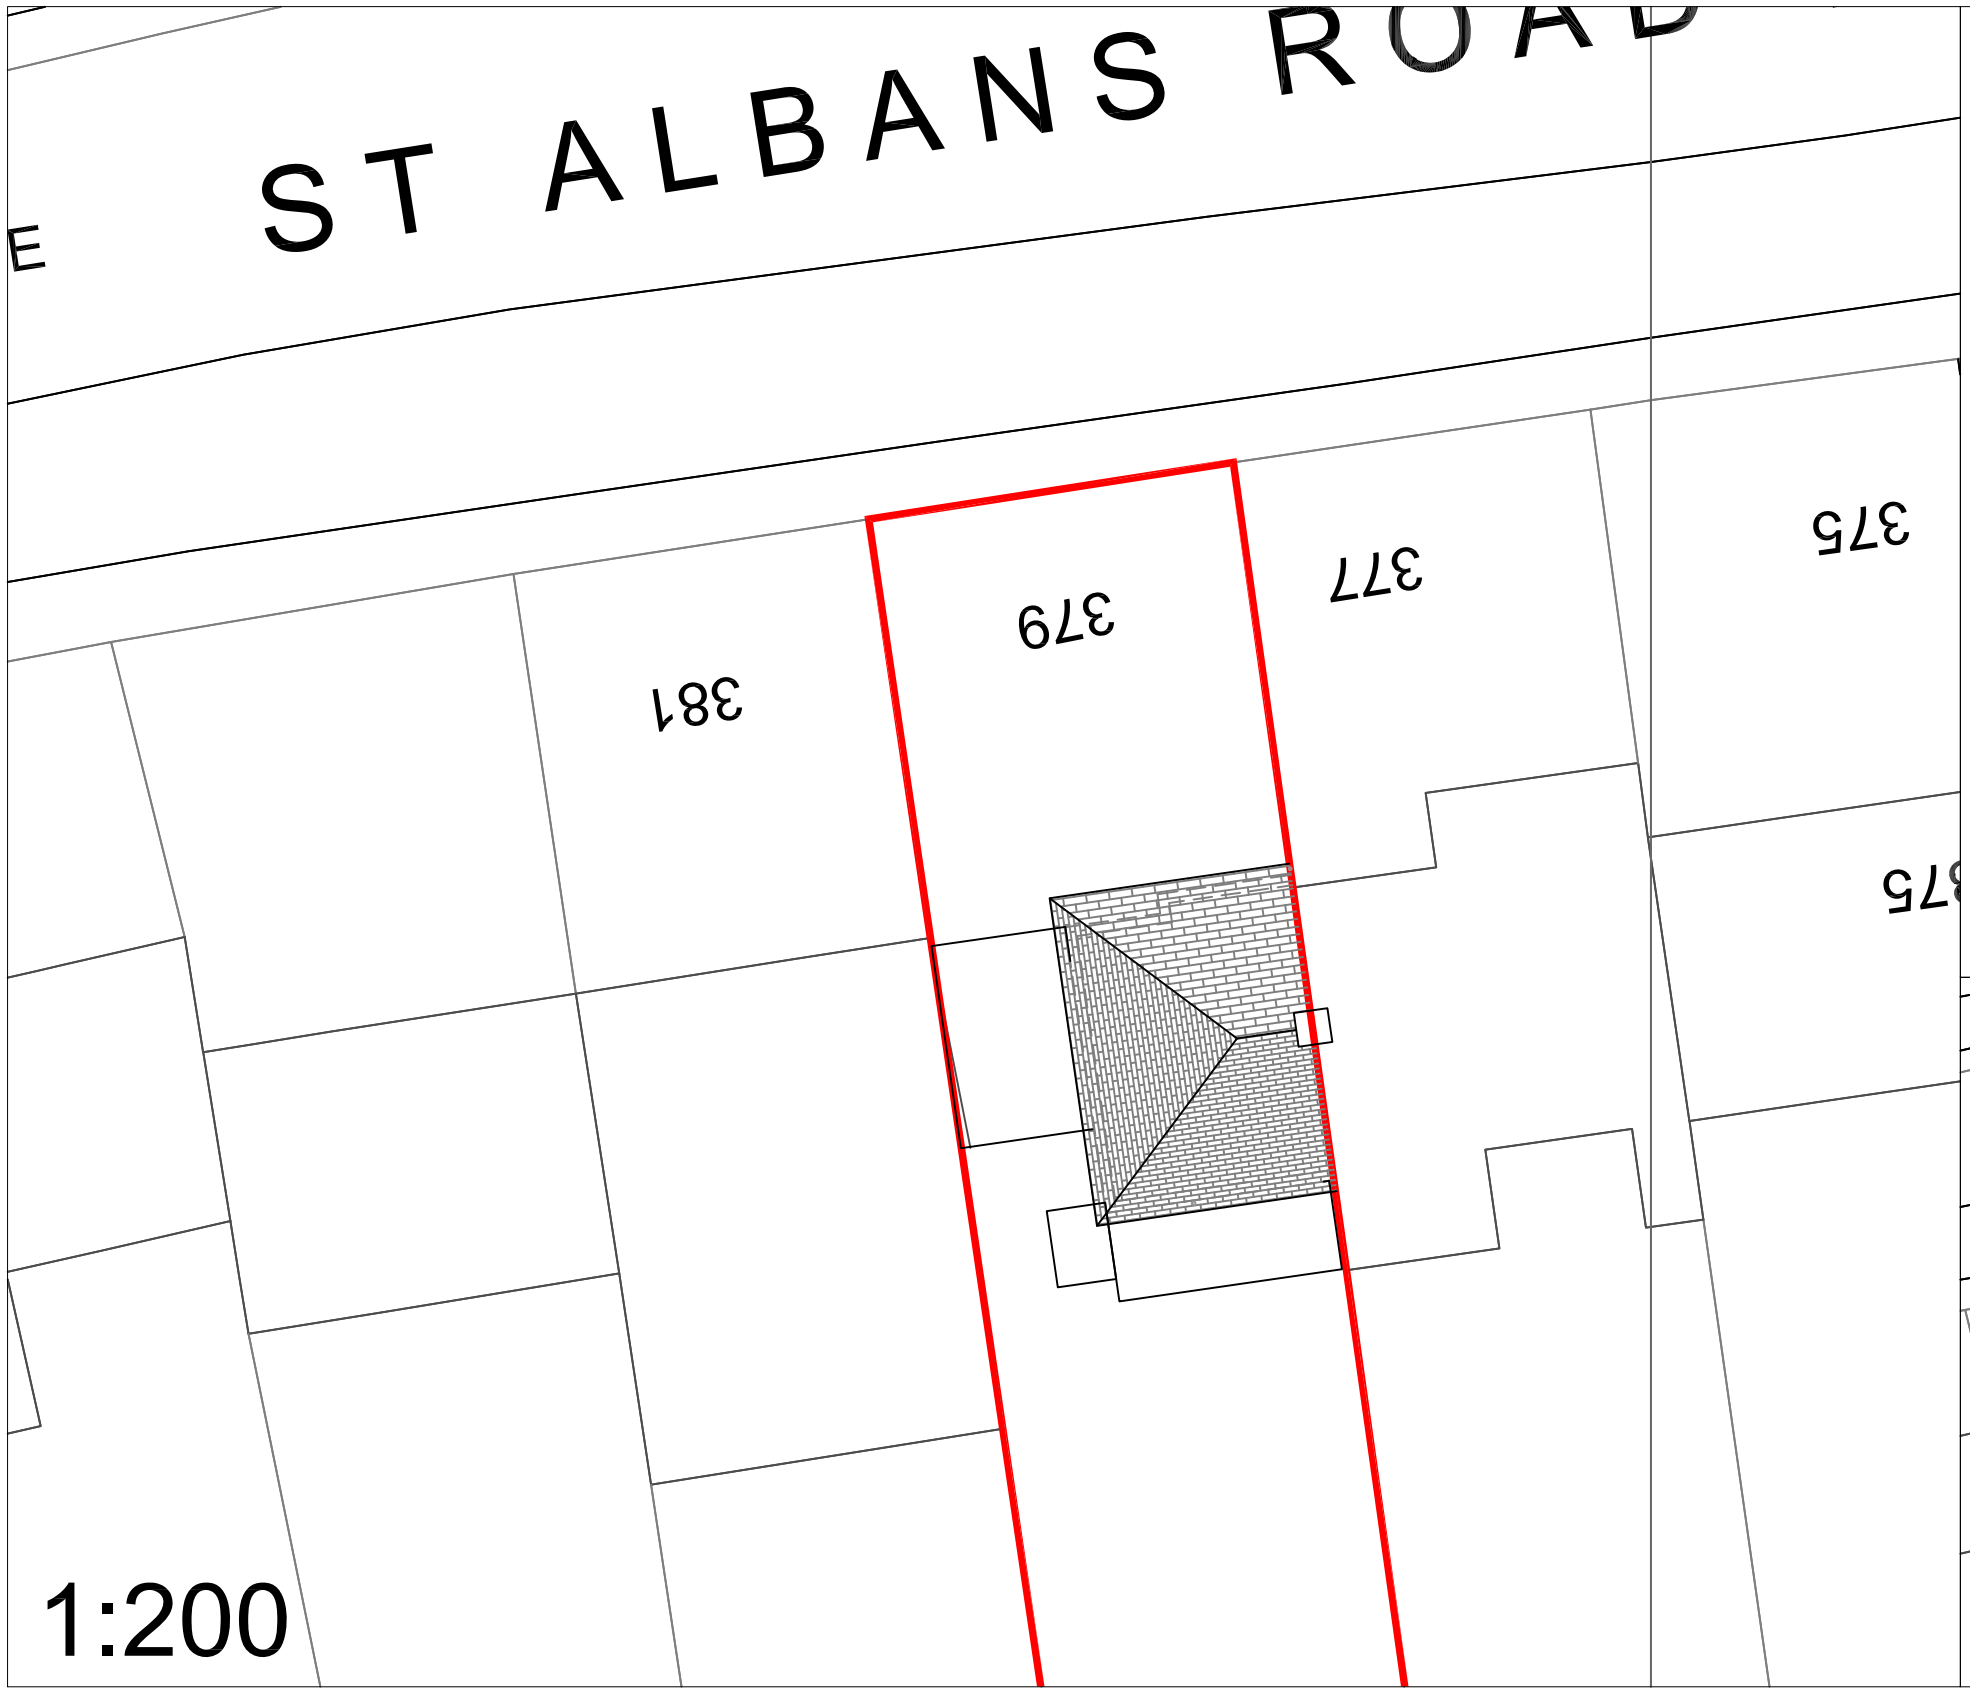

Ordnance Survey
Ukmapcentre.com

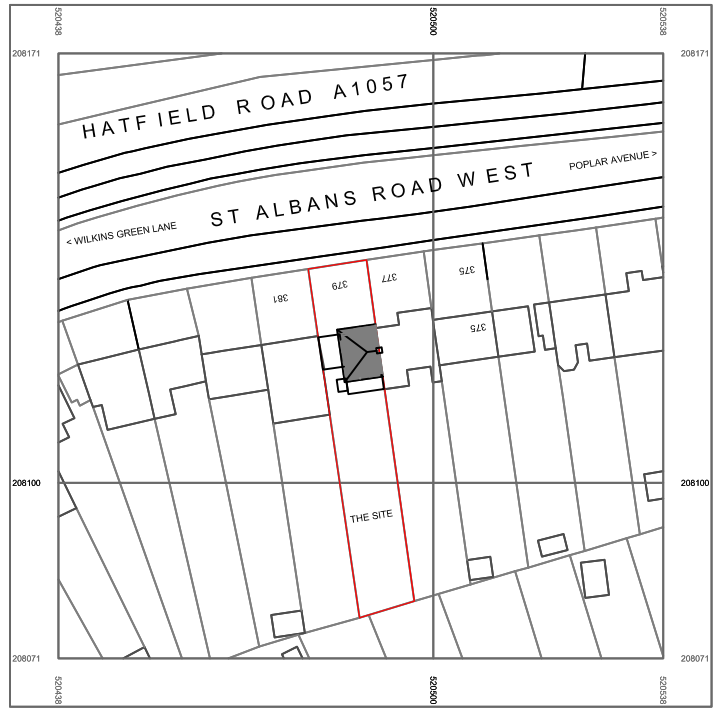

Serial number: 209114

©Crown copyright and database right 2021
Ordnance Survey licence 100048957
Reproduction in whole or in part is prohibited
without the prior permission of Ordnance Survey

1:1250

0 10 20 30 40 50
metres

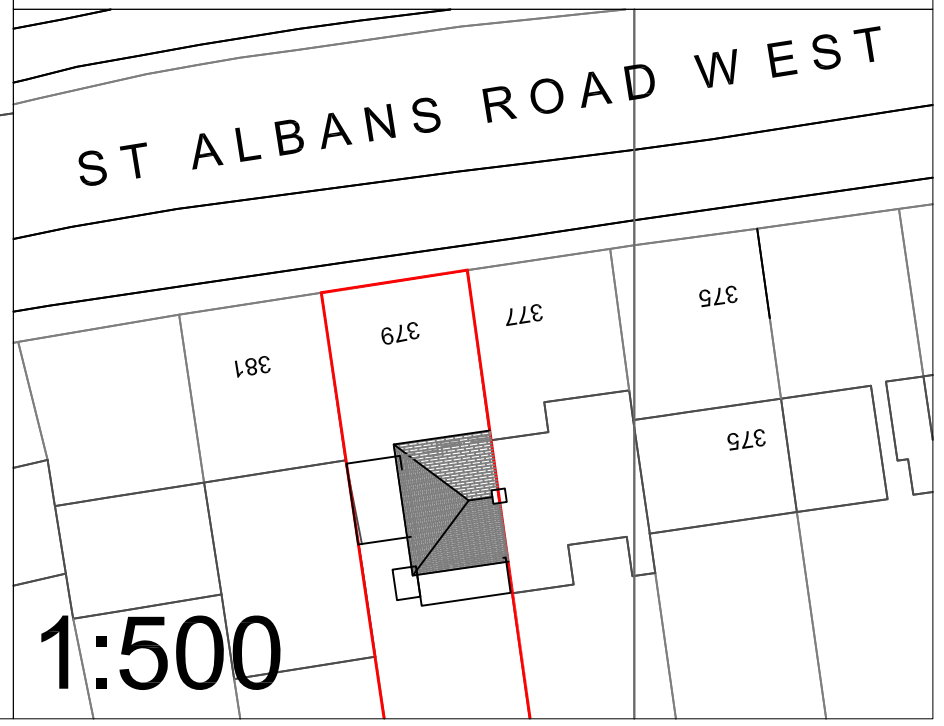

JOB TITLE
Extg

[redacted]

JOB TITLE
379 St Albans Road West
St ALBANS
AL10 9RU

REV	DATE	REVISION
-		-
-		-
-		-
-		-
-		-
-		-
-		-

DRAWING TITLE
SITE PLAN
EXISTING

SCALE	As stated at A3
DATE	20/11/03
DRAWN	SDJ
DRAWING No	21/SPE/000

DIVINE DESIGN
ARCHITECTURAL CONSULTANTS LTD
49 QUEENS CRESCENT
ST ALBANS AL4 9QQ
01727 843333
07836 583056
Steve.Johnston@DDConsultantsLtd.co.uk

000 SPE