PLANNING FILES, 301 ST. ALBANS RD, WEST HATFIELD S6/465/87 2/2

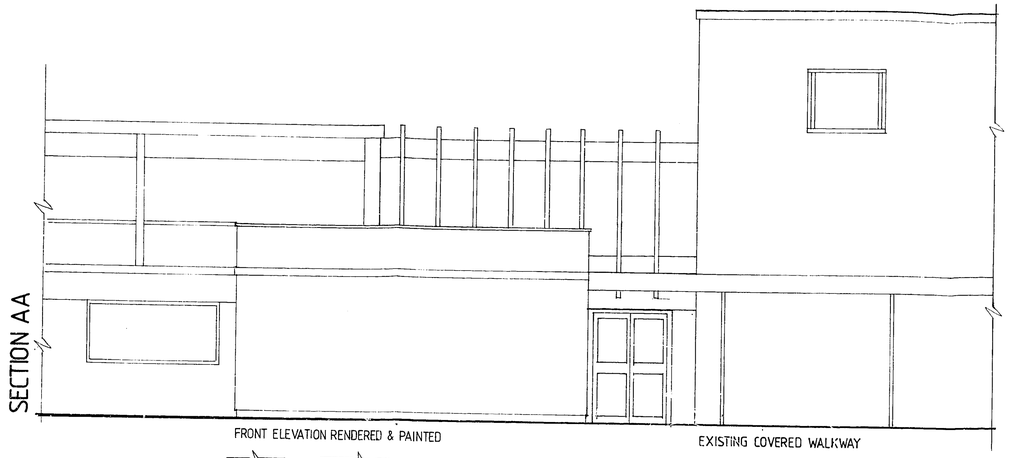

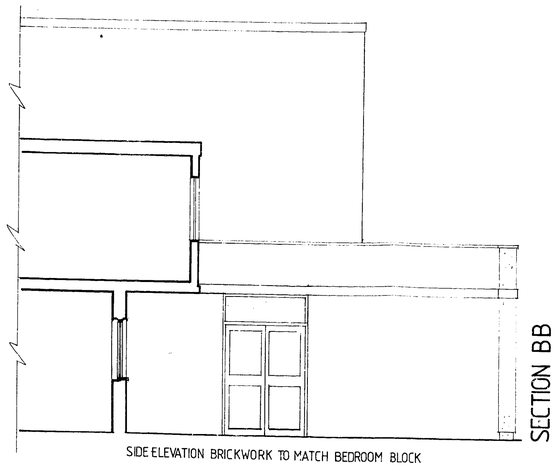

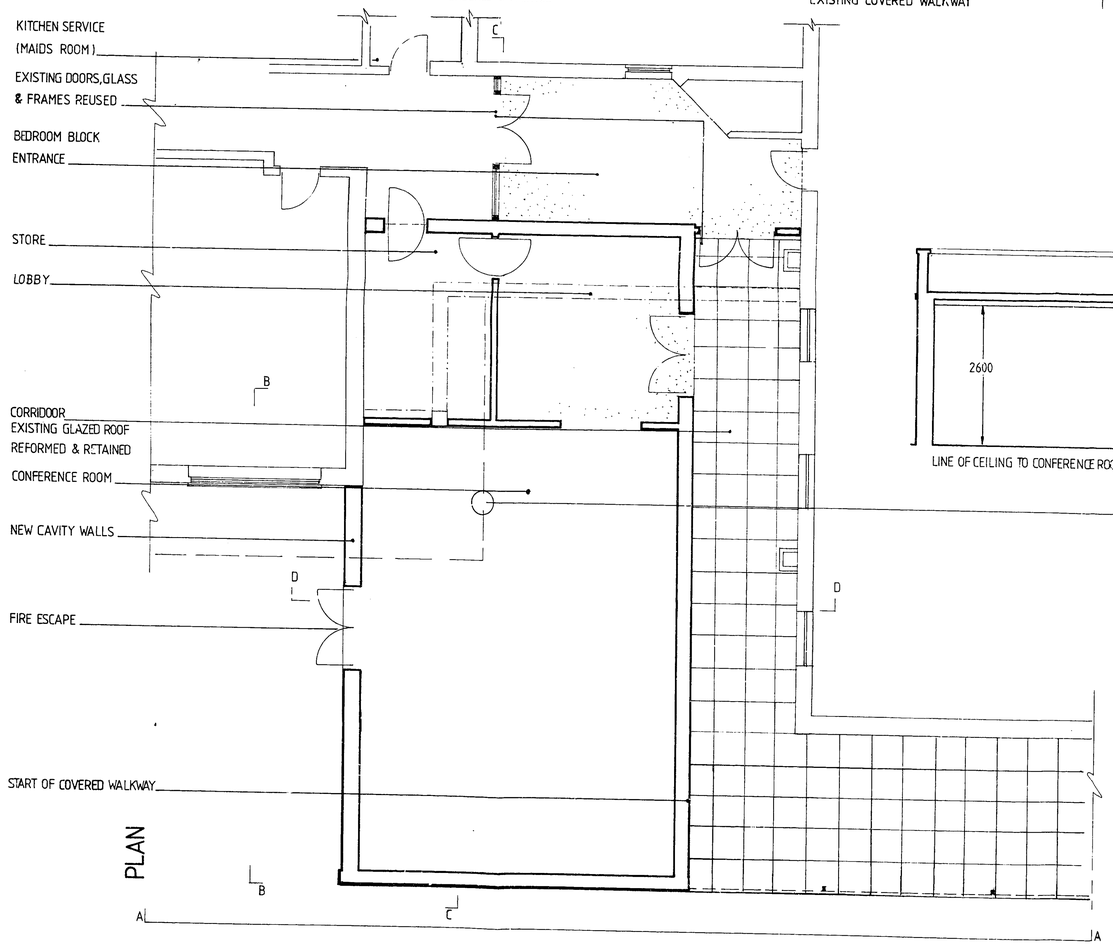

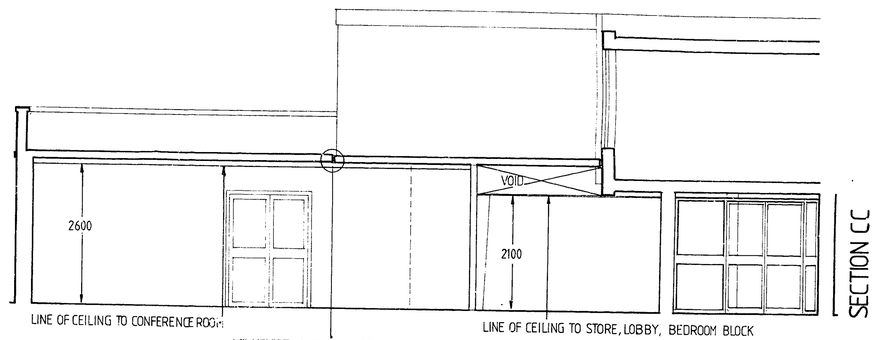

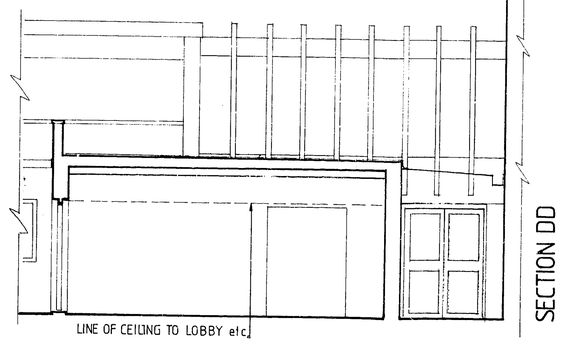

CAUSER GRAPHICS 7225/86 (21/89)

OFFICE COPY

REVISIONS
A NEW ENCLOSED WALKWAY REMOVED
FRONT ELEVATION NEW MEETING ROOM SHORTENED.
EXISTING WALKWAY REINSTATED.
B [illegible]

WELWYN HATFIELD D.C.
RECEIVED 3 JUN 1987
6/465/87

JACK PEARCE ASSOCIATES
Interior Design and Project Consultants

JOB:
COMET HOTEL HATFIELD

TITLE:
MEETING ROOM PLAN & SECTIONS

JOB NO:	DRAWING NO:	REVISION NO:
521	05	~~A~~ B
SCALE: 1/50	DRAWN: nfs	DATE: 3/87

JACK PEARCE ASSOCIATES 55 ROSEBANK HOLYPORT RD.
LONDON SW6 6LZ TELEPHONE 01-385-4644

COPYRIGHT © JACK PEARCE ASSOCIATES 1987 RESERVED

WRITTEN DIMENSIONS ON THIS DRAWING SHOULD TAKE PRECEDENCE OVER SCALED DIMENSIONS.

A1 A2 A3 A4 A4 SCALE IN CENTIMETRES A4 A4 A3 A2 A1

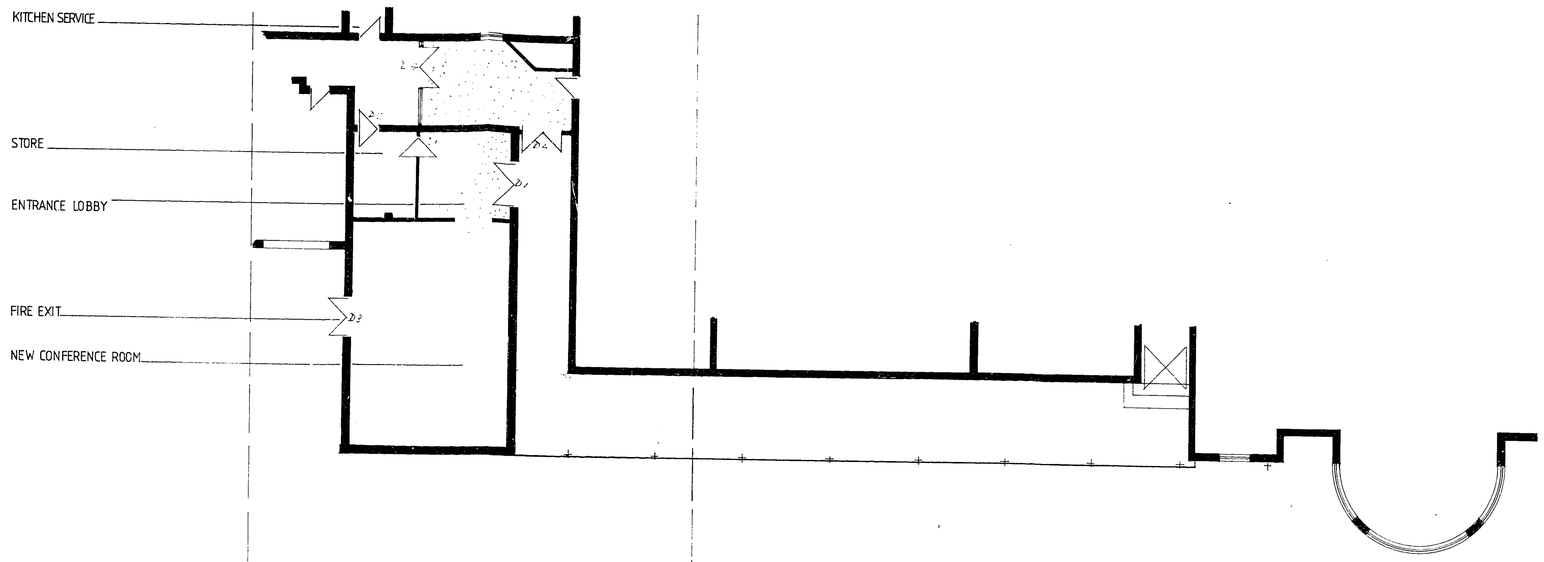

PLAN

SEE DRWG 521/05 FOR LAYOUT

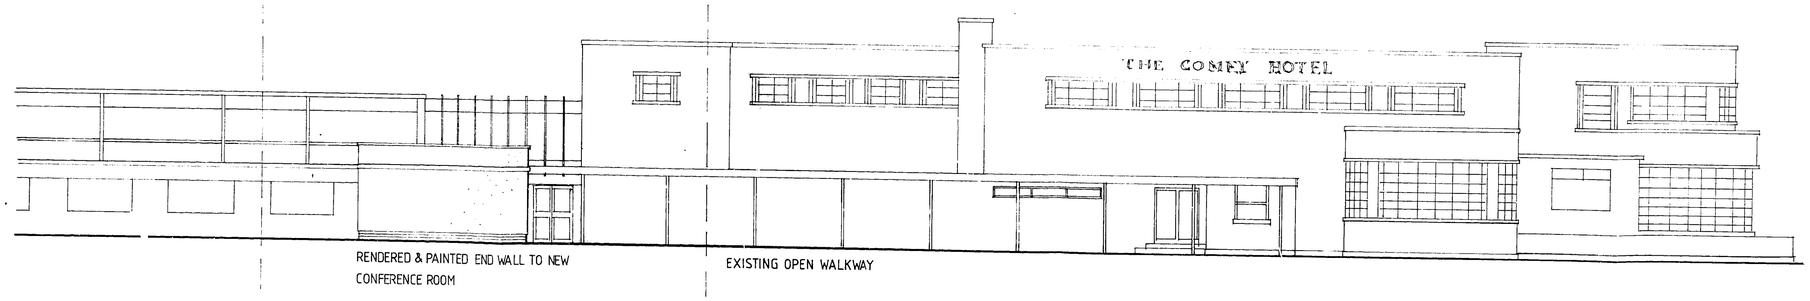

ELEVATION

CAUSER GRAPHICS 7225/86 (21/89)

OFFICIAL COPY

REVISIONS

A NEW WALKWAY REMOVED AND EXISTING REINSTATED.
MEETING ROOM END ELEVATION SHORTENED
SEE 521/05

WELWYN HATFIELD D.C.
-3 JUN 1987
RECEIVED.....
6/465/87

JACK PEARCE ASSOCIATES
Interior Design and Project Consultants

JOB:
COMET HOTEL HATFIELD

TITLE:
PROPOSED S.E. ELEVATION

JOB NO:	DRAWING NO:	REVISION NO:
521	03	A
SCALE:	DRAWN:	DATE:
1/100	nfs	3/87

JACK PEARCE ASSOCIATES 55 ROSEBANK HOLYPORT RD. LONDON SW6 6LZ TELEPHONE 01-385-4644

COPYRIGHT © JACK PEARCE ASSOCIATES 1987 RESERVED

WRITTEN DIMENSIONS ON THIS DRAWING SHOULD TAKE PRECEDENCE OVER SCALED DIMENSIONS.

A1 A2 A3 A4 A4 SCALE IN CENTIMETRES A4 A4 A3 A2 A1

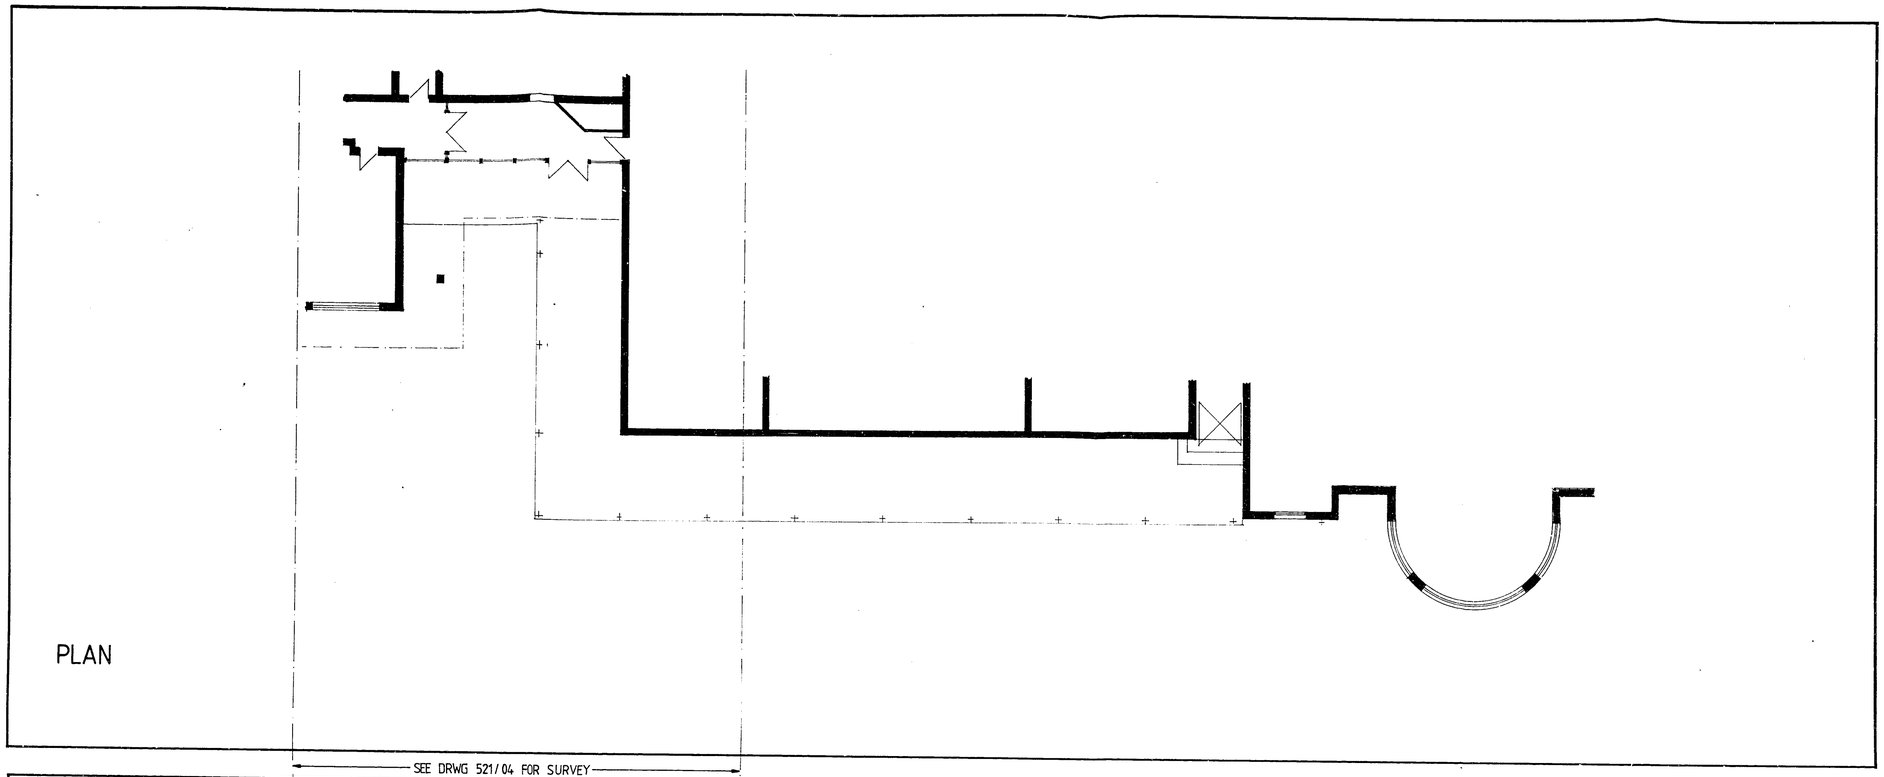

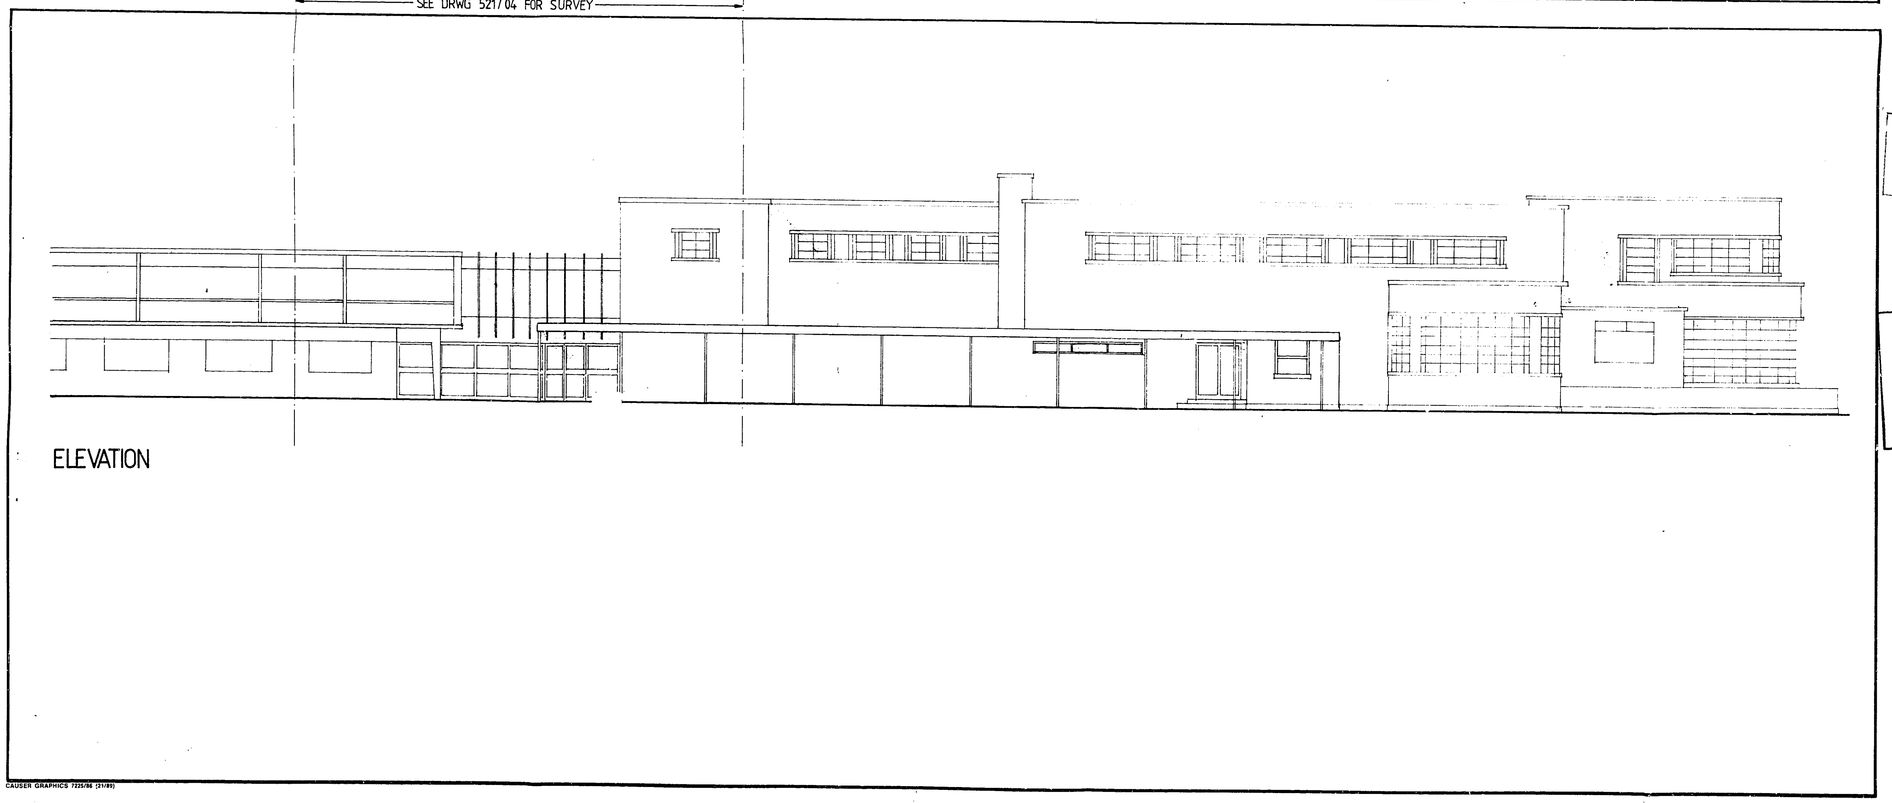

CAUSER GRAPHICS 7225/86 (31/89)

OFFICE COPY

WELWYN HATFIELD D.C.
RECEIVED -3 JUN 1987
6/465/87

JACK PEARCE ASSOCIATES
Interior Design and Project Consultants

JOB:
COMET HOTEL HATFIELD

TITLE:
EXISTING S.E. ELEVATION

JOB NO:	DRAWING NO:	REVISION NO:
521	02	
SCALE:	DRAWN:	DATE:
1/100	nfs	3/87

JACK PEARCE ASSOCIATES 55 ROSEBANK HOLYPORT RD.
LONDON SW6 6LZ TELEPHONE 01-385-4644

COPYRIGHT © JACK PEARCE ASSOCIATES 1987 RESERVED

WRITTEN DIMENSIONS ON THIS DRAWING SHOULD TAKE PRECEDENCE OVER SCALED DIMENSIONS.

A1 A2 A3 A4 A4 SCALE IN CENTIMETRES A4 A4 A3 A2 A1