PLANNING FILES, 30 ST. ALBANS RD, WEST HATFIELD S6/466/87 2/2

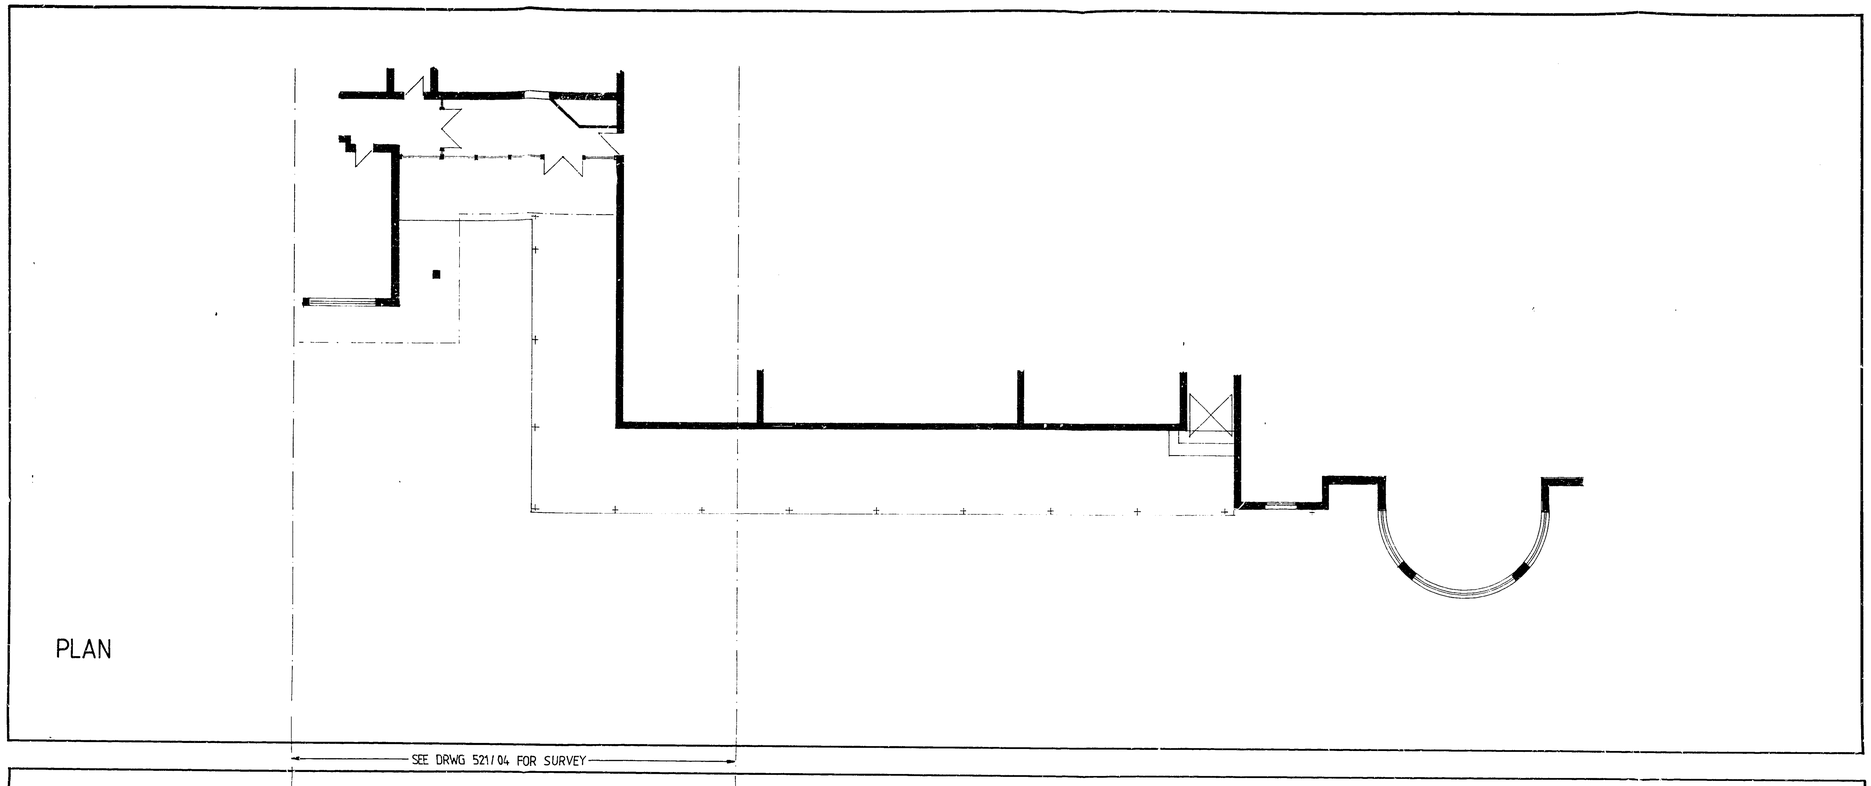

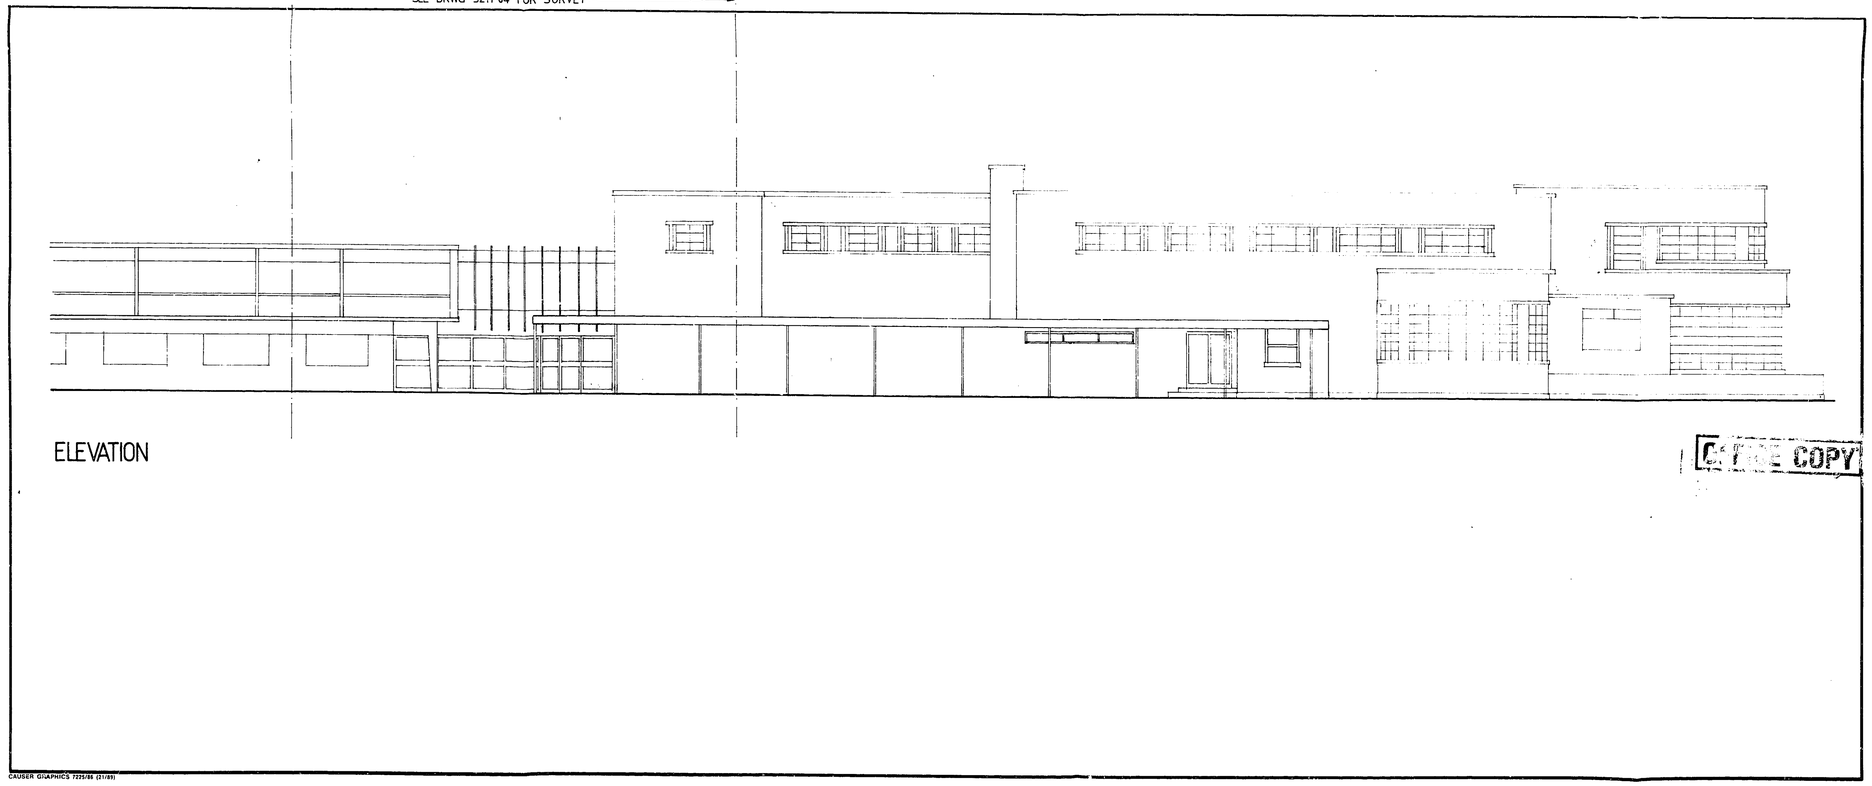

CAUSER GRAPHICS 7225/86 (21/89)

VALUYN HATFIELD LTD.
RECEIVED 3 JUN 1987
6/466/87LB

FREE COPY

JACK PEARCE ASSOCIATES
Interior Design and Project Consultants

JOB:
COMET HOTEL HATFIELD

TITLE:
EXISTING S.E. ELEVATION

JOB NO:	DRAWING NO:	REVISION NO:
521	02.	
SCALE:	DRAWN:	DATE:
1/100	nfs	3/87

JACK PEARCE ASSOCIATES 55 ROSEBANK HOLYPORT RD.
LONDON SW6 6LZ TELEPHONE 01-385-4644

COPYRIGHT © JACK PEARCE ASSOCIATES 1987 RESERVED

WRITTEN DIMENSIONS ON THIS DRAWING SHOULD TAKE PRECEDENCE OVER SCALED DIMENSIONS.

A1 A2 A3 A4 A4 SCALE IN CENTIMETRES A4 A4 A3 A2 A1

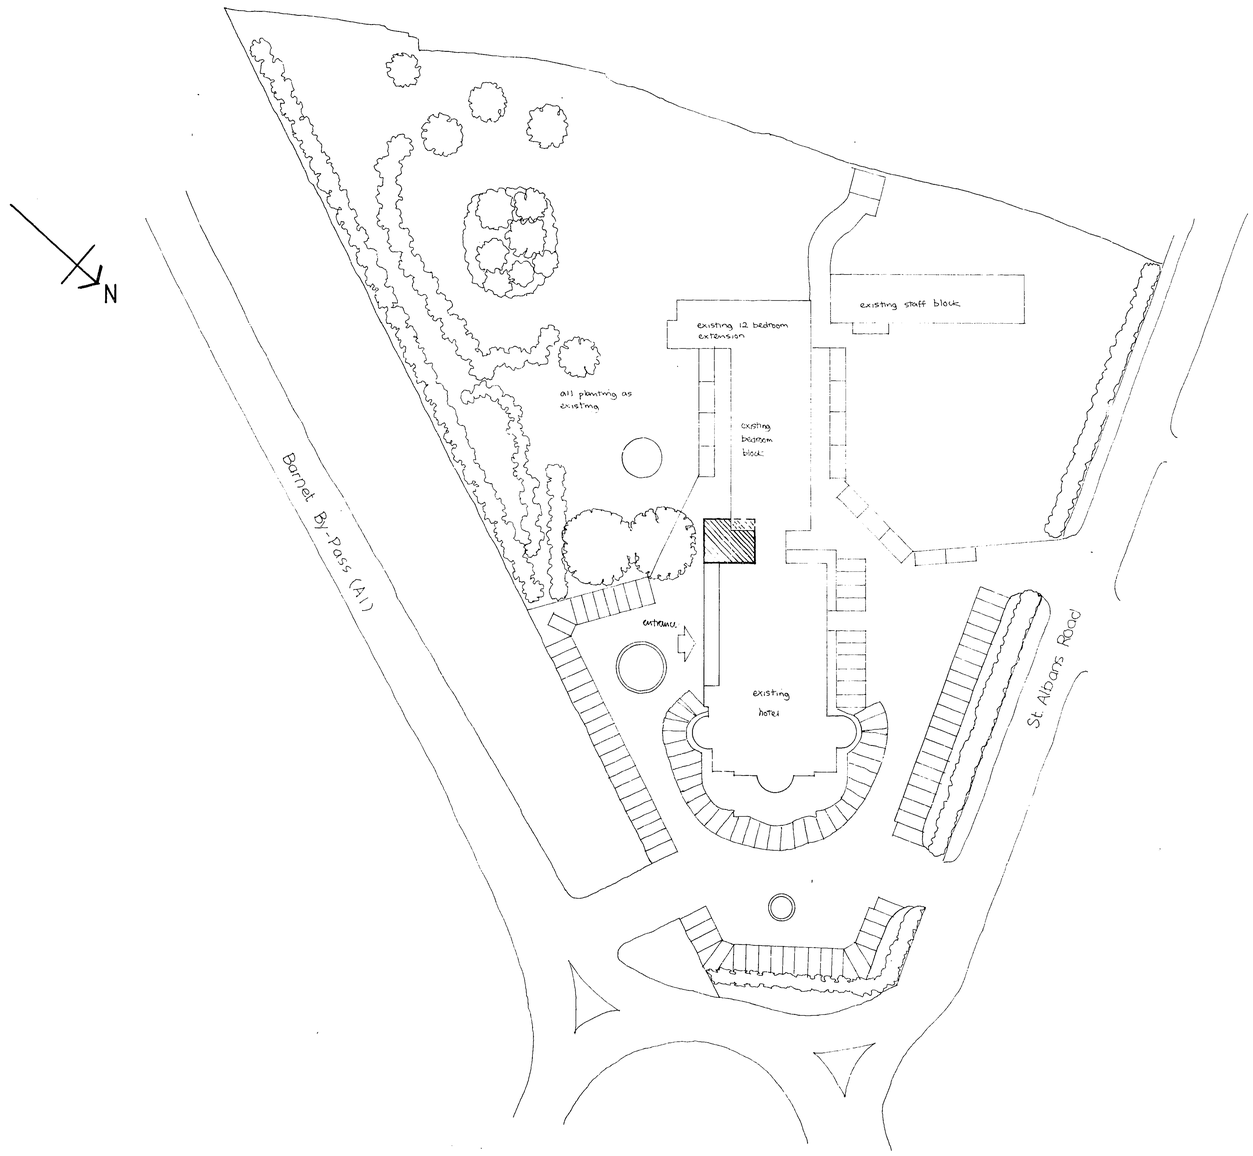

OFFICE COPY
WELWYN HATFIELD
3 JUN 1987
6/466/87/B

JACK PEARCE ASSOCIATES
Interior Design and Project Consultants

JOB:
COMET HOTEL HATFIELD
new meeting room and walkway

TITLE:
SITE PLAN

JOB NO:	DRAWING NO:	REVISION NO:
521	01	
SCALE:	DRAWN:	DATE:
1/500	nfs/mc.a	3/87

JACK PEARCE ASSOCIATES 55 ROSEBANK HOLYPORT RD.
LONDON SW6 6LZ TELEPHONE 01-385-4644

COPYRIGHT © JACK PEARCE ASSOCIATES 19 RESERVED

WRITTEN DIMENSIONS ON THIS DRAWING SHOULD TAKE PRECEDENCE OVER SCALED DIMENSIONS.

CAUSER GRAPHICS 7225/86 (21/89)

A1 A2 A3 A4 A4 SCALE IN CENTIMETRES A4 A4 A3 A2 A1