Project Management Initials: Designer: AJS Checked: AJS Approved: TY Drawn by: MB ISO A0 841mm x 1189mm

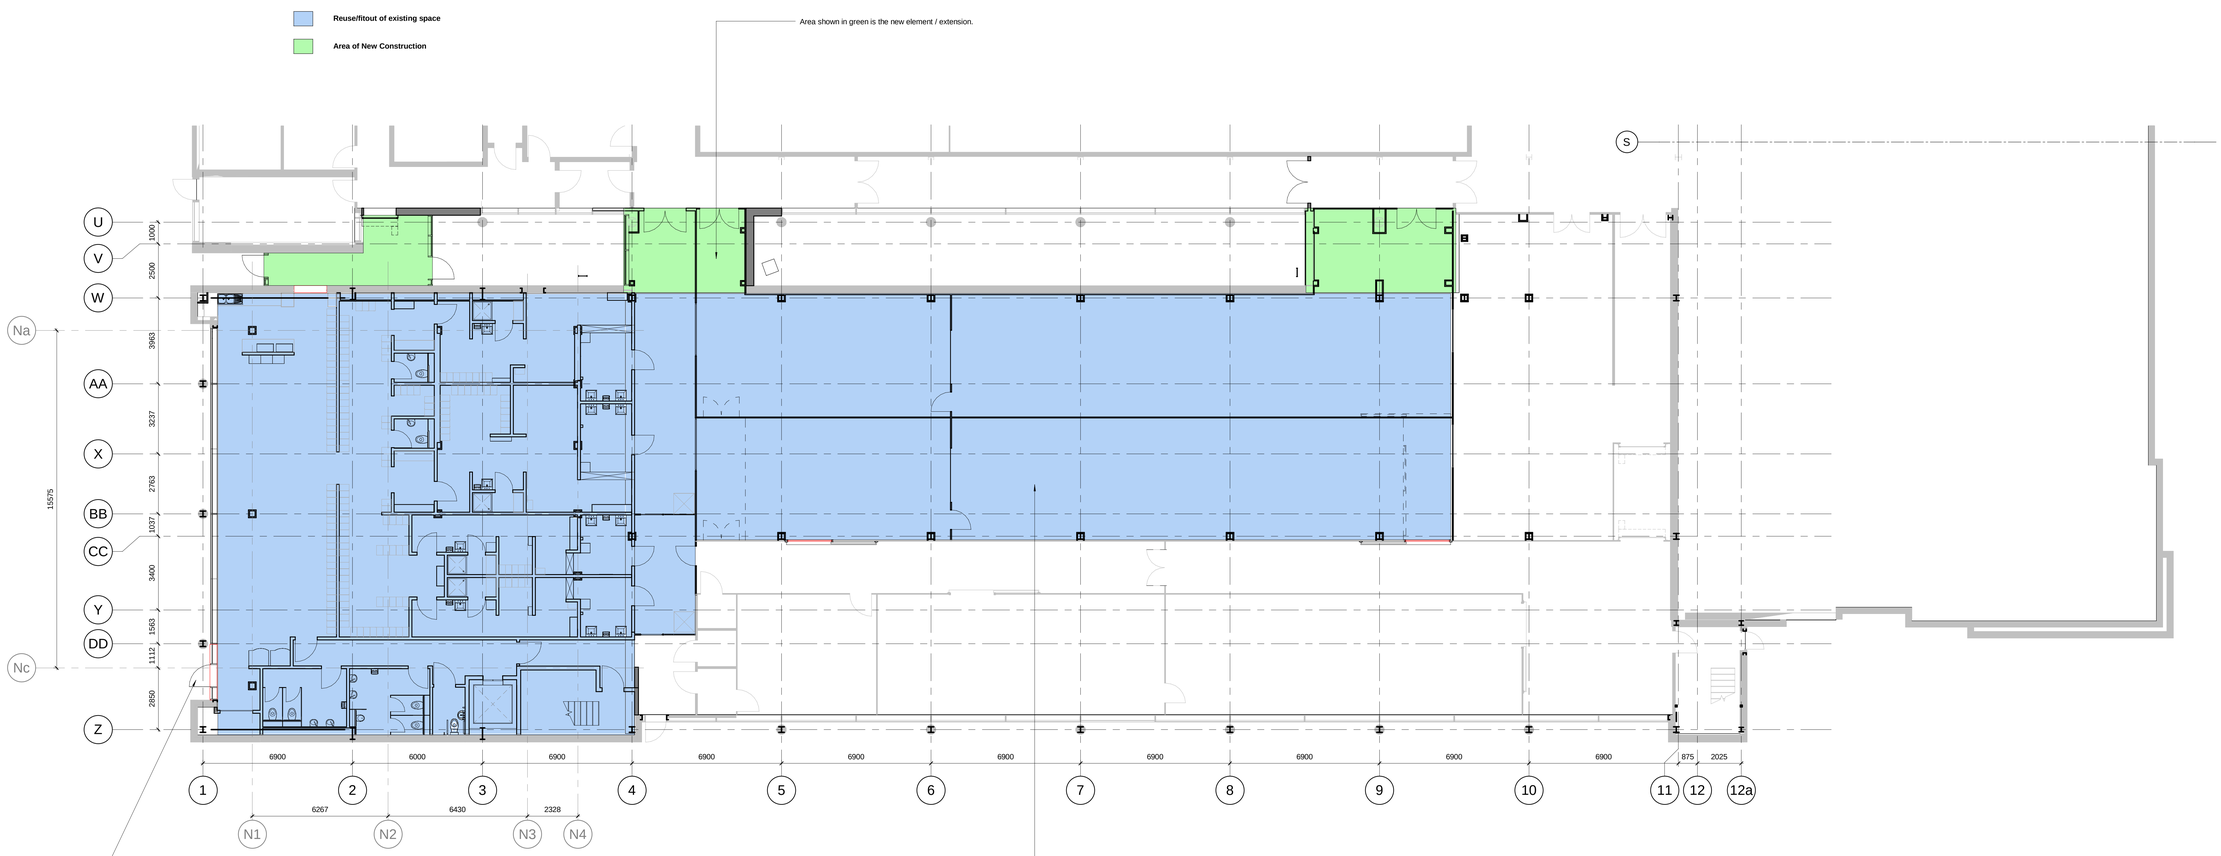

Proposed Ground Floor Plan

SCALE: 1 : 100

New FE door to be constructed within existing curtain walling, to match existing.

Area of existing building with approval in 2013 (S6/2013/1232/MA) shown in blue. Zone previously not fitted out internally will be fitted out within those works. As this has previously gained planning approval, no further permission is required.

AECOM

Project

Project 075 Packaging Facility Fitout

Eisai Manufacturing Ltd
Mosquito Way, Hatfield
AL10 9SN

Client

Eisai Manufacturing Ltd (EML)

Consultant

AECOM
4th Floor, Bridgewater House
Whitworth St,
MANCHESTER,
M1 6LT
United Kingdom
+44 (0) 161 907 3500 tel
www.aecom.com

Notes

GENERAL NOTES

ALL DIMENSIONS ARE IN MILLIMETERS UNLESS NOTED OTHERWISE.

ELECTRONIC DATA/ DRAWINGS ISSUED AS 'READ ONLY' AND SHOULD BE INTERROGATED FOR MEASUREMENT. ALL DIMENSIONS AND LEVELS SHOULD BE 'READ ONLY' FROM THOSE VALUES STATED IN TEXT, ON THE DRAWINGS.

THIS DRAWING IS TO BE READ IN CONJUSTION WITH ALL RELEVANT ARCHITECTURAL, CIVIL, STRUCTURAL, MECHANICAL AND ELECTRICAL DRAWINGS AND THEIR CORRESPONDING SPECIFICATIONS.

ALL WORK TO BE CARRIED OUT IN ACCORDANCE WITH CURRENT BUILDING REGULATIONS AND ALL RELEVANT BRITISH CODES OF PRACTICE.

ALL CONTRACTORS SHALL BE RESPONSIBLE FOR THE CORRECT SETTING OUT OF THE WORKS ON SITE. CONTRACTOR MUST VISIT THE SITE AND BE RESPONSIBLE FOR TAKING AND CHECKING ALL DIMENSIONS RELATIVE TO THEIR WORK AND PRIOR TO FABRICATION OF MATERIALS.

AECOM ARCHITECTS ARE TO BE ADVISED OF ANY VARIATION BETWEEN DRAWINGS AND SITE CONDITIONS.

COPYRIGHT OF THIS DRAWING IS VESTED IN AECOM AND IT MUST NOT BE COPIED OR REPRODUCED WITHOUT WRITTEN CONSENT. FIGURED DIMENSIONS ONLY ARE TO BE TAKEN FROM THIS DRAWING.

This drawing has been prepared for the use of AECOM's client. It may not be used, modified, reproduced or relied upon by third parties, except as agreed by AECOM or as required by law. AECOM accepts no responsibility, and denies any liability whatsoever, to any party that uses or relies on this drawing without AECOM's express written consent. Do not scale this document. All measurements must be obtained from the stated

Issue/Revision

Rev.	Date	Description	Drn/Chk/Apr
P1	17/08/20	PLANNING ISSUE	GO/AJS/AJS
P0	07/07/20	PLANNING ISSUE	MB/AJS/TY

Key Plan

Suitability Status

S2 - Suitable For Information

Project Number

60624540

Sheet Title

Proposed Ground Floor GA Plan

Sheet Number

60624540-ACM-EI-GF-DR-A-01310

Scale: As indicated@A0 **Rev:** P1