Project Management Initials: Designer: AJS Checked: AJS Approved: TY Drawn by: JP ISO A0 841mm x 1189mm

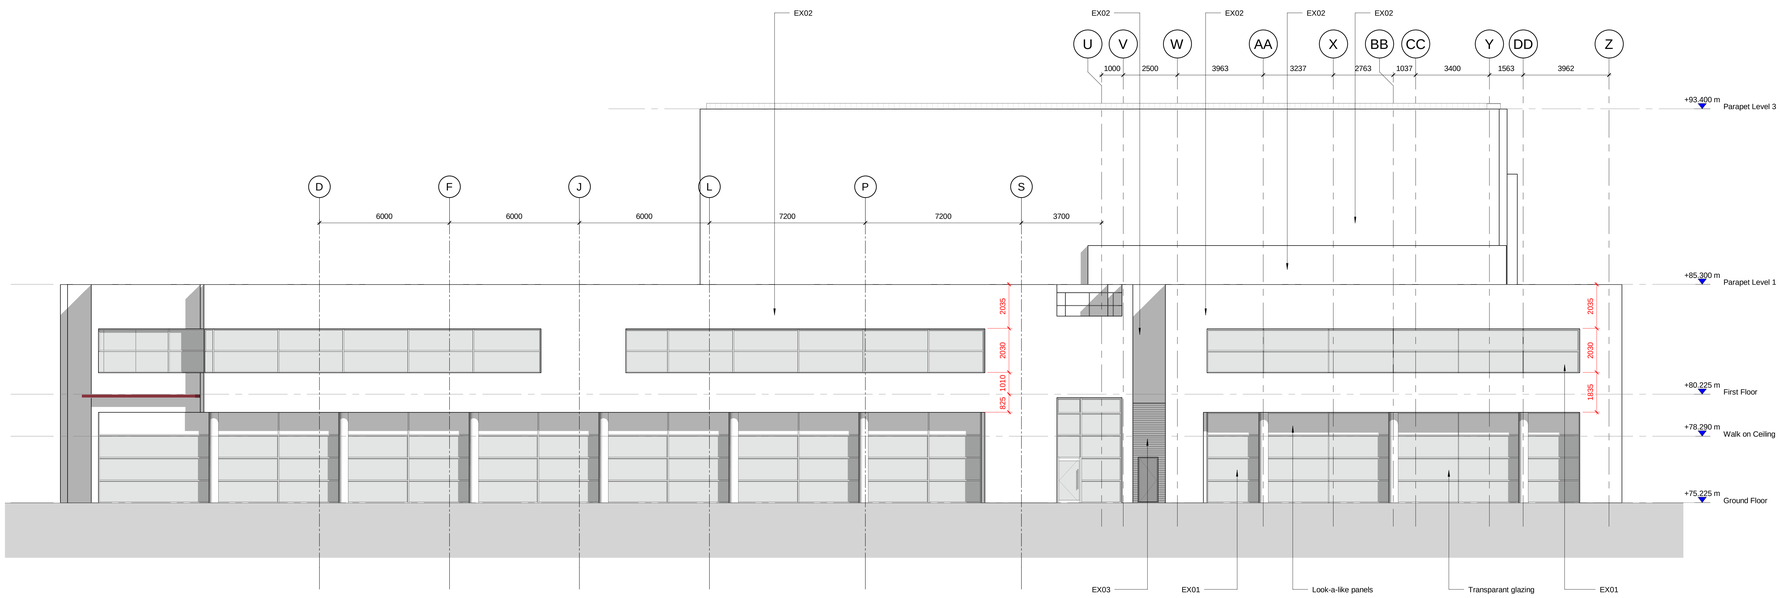

Existing West Elevation

SCALE: 1 : 100

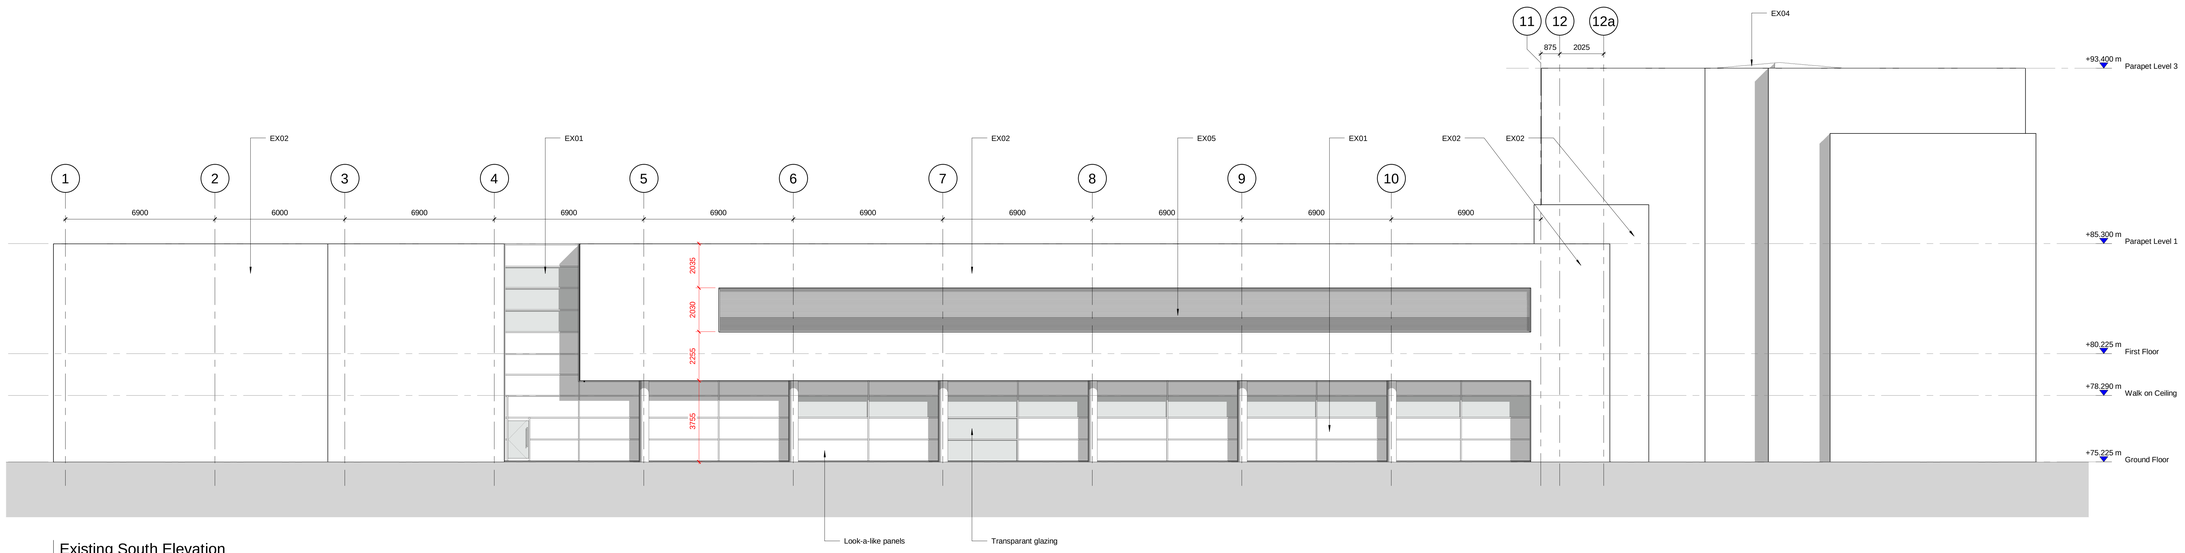

Existing South Elevation

SCALE: 1 : 100

0 2500 5000 mm

SCALE: 1:100

KEY PLAN

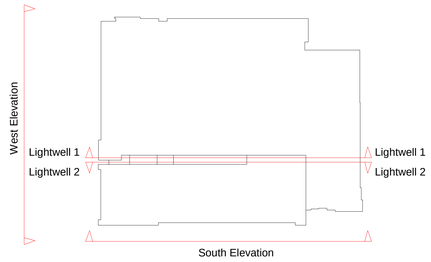

AECOM

Project

Project 075 Packaging Facility Fitout

Eisai Manufacturing Ltd
Mosquito Way, Hatfield
AL10 9SN

Client

Eisai Manufacturing Ltd (EML)

Consultant

AECOM
4th Floor, Bridgewater House
Whitworth St,
MANCHESTER,
M1 6LT
United Kingdom
+44 (0) 161 907 3500 tel
www.aecom.com

Notes

GENERAL NOTES

ALL DIMENSIONS ARE IN MILLIMETERS UNLESS NOTED OTHERWISE.

ELECTRONIC DATA/ DRAWINGS ISSUED AS 'READ ONLY' AND SHOULD BE INTERROGATED FOR MEASUREMENT. ALL DIMENSIONS AND LEVELS SHOULD BE 'READ ONLY' FROM THOSE VALUES STATED IN TEXT, ON THE DRAWINGS.

THIS DRAWING IS TO BE READ IN CONJUSTION WITH ALL RELEVANT ARCHITECTURAL, CIVIL, STRUCTURAL, MECHANICAL AND ELECTRICAL DRAWINGS AND THEIR CORRESPONDING SPECIFICATIONS.

ALL WORK TO BE CARRIED OUT IN ACCORDANCE WITH CURRENT BUILDING REGULATIONS AND ALL RELEVANT BRITISH CODES OF PRACTICE.

ALL CONTRACTORS SHALL BE RESPONSIBLE FOR THE CORRECT SETTING OUT OF THE WORKS ON SITE. CONTRACTOR MUST VISIT THE SITE AND BE RESPONSIBLE FOR TAKING AND CHECKING ALL DIMENSIONS RELATIVE TO THEIR WORK AND PRIOR TO FABRICATION OF MATERIALS.

AECOM ARCHITECTS ARE TO BE ADVISED OF ANY VARIATION BETWEEN DRAWINGS AND SITE CONDITIONS.

COPYRIGHT OF THIS DRAWING IS VESTED IN AECOM AND IT MUST NOT BE COPIED OR REPRODUCED WITHOUT WRITTEN CONSENT.

FIGURED DIMENSIONS ONLY ARE TO BE TAKEN FROM THIS DRAWING.

EXISTING MATERIALS LEGEND

EX01 - Powder Coated Aluminium Curtain Walling System

EX02 - Sto Therm Insulated Render

EX03 - Euroclad Elite 55 Composite Cladding Panels

EX04 - Kingspan KS1000 QuadCore Trapezoidal Composite Insulated Roof Panels

EX05 - Aluminium Louvre System

This drawing has been prepared for the use of AECOM's client. It may not be used, modified, reproduced or relied upon by third parties, except as agreed by AECOM or as required by law. AECOM accepts no responsibility, and denies any liability whatsoever, to any party that uses or relies on this drawing without AECOM's express written consent. Do not scale this document. All measurements must be obtained from this sheet.

Issue/Revision

Rev.	Date	Description	Drn/Chk/App
P1	07/07/20	PLANNING ISSUE	MB/AJS/TY
T02	22/05/20	TENDER ISSUE	BMC/JP/AJS
T0	20/05/20	TENDER ISSUE	BMC/AJS/JP
P0	04/05/20	First issue for client comment	GO/JP/AJS

Key Plan

Suitability Status

S2 - Suitable For Information

Project Number

60624540

Sheet Title

Existing Elevations 1

Sheet Number

60624540-ACM-EI-ZZ-DR-A-03100

Scale: As indicated@A0 **Rev:** P1