WINDOW	SIDE	FLOOR	TYPE
N.36	NORTH	FIRST	FRENCH WINDOW

INSIDE LININGS ELEVATION
Scale 1:10

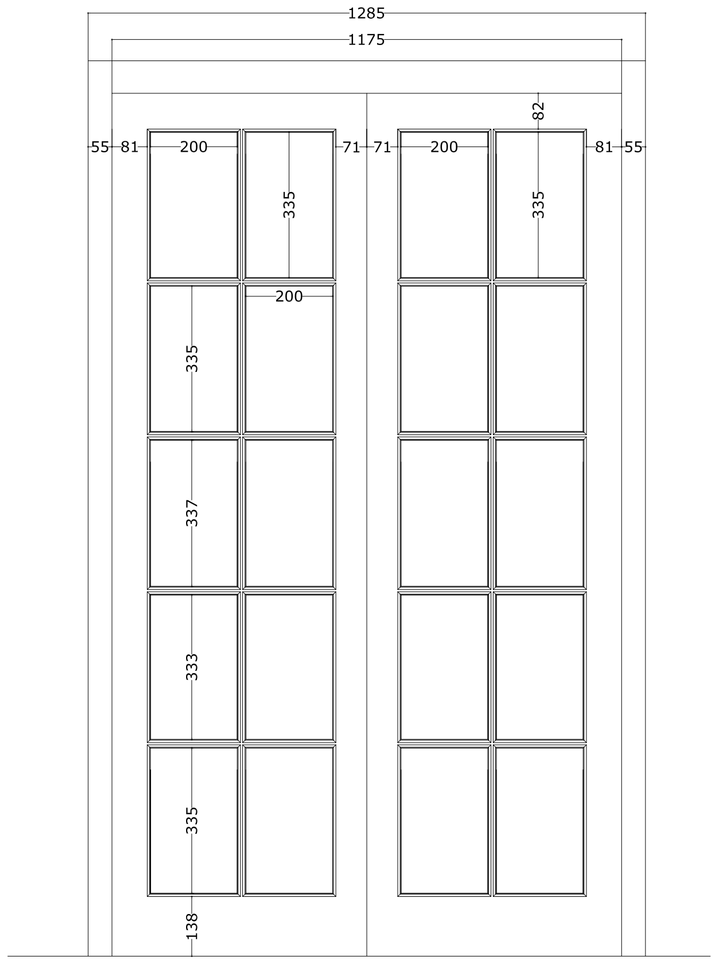

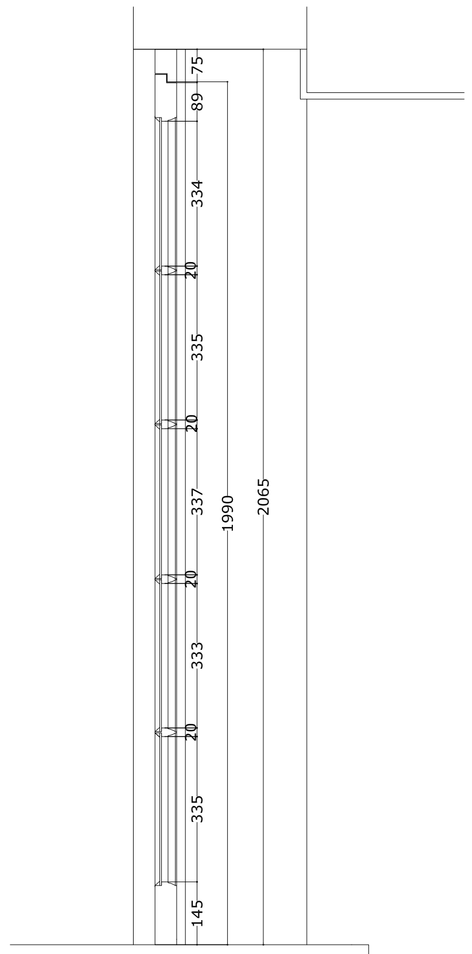

VERTICAL SECTION
Scale 1:10

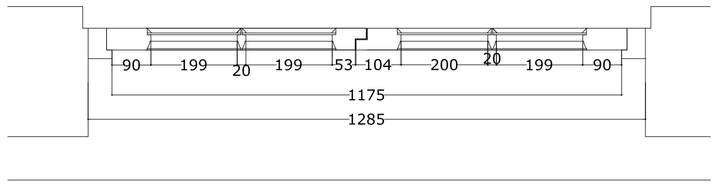

PLAN SECTION
Scale 1:10

LEFT DOOR
Scale 1:2

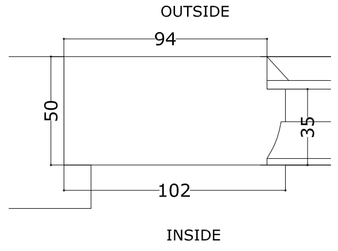

RIGHT DOOR

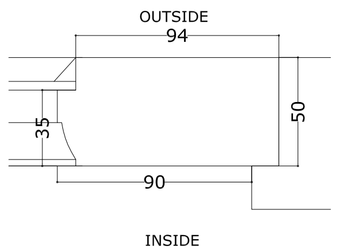

LEFT RAIL

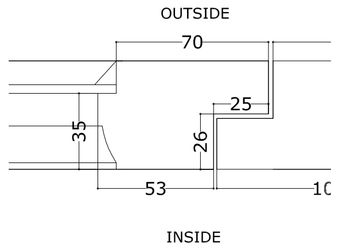

RIGHT RAIL

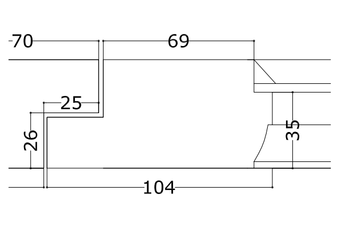

LEFT RAIL

MUNTIN
Scale 1:1

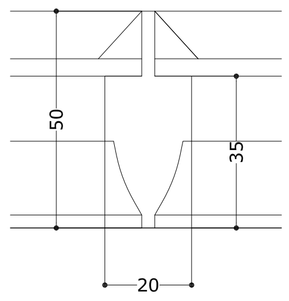

DW 36

W 37

WINDOW	SIDE	FLOOR	TYPE
N.37	NORTH	FIRST	SASH DOUBLE HUNG

INSIDE LININGS ELEVATION
Scale 1:10

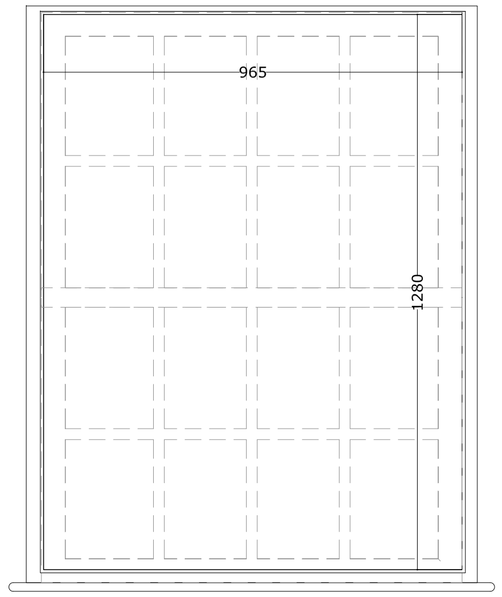

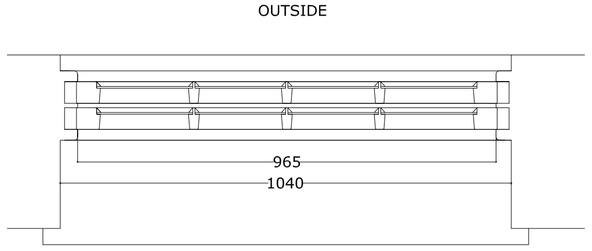

PLAN SECTION
Scale 1:10

UPPER WINDOW
Scale 1:10

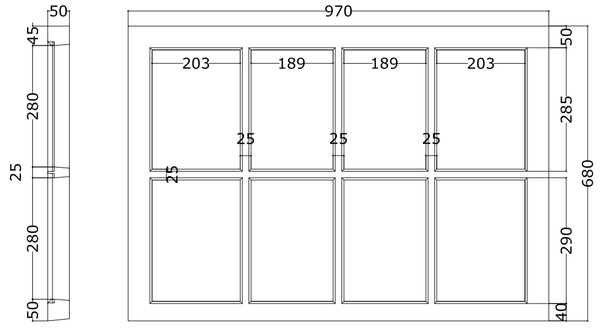

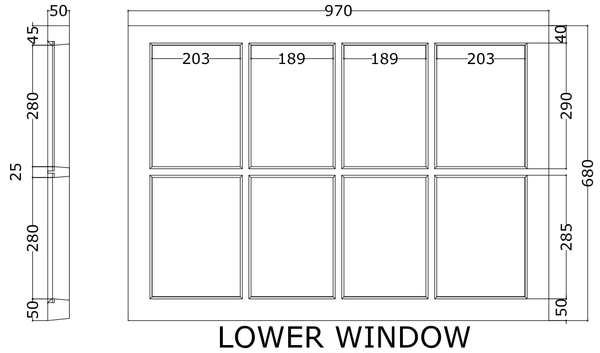

LOWER WINDOW
Scale 1:2

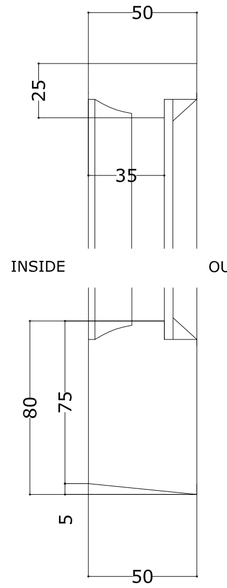

UPPER WINDOW

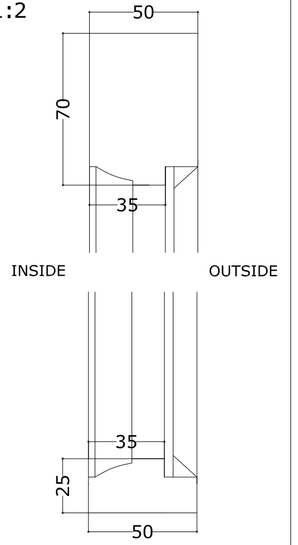

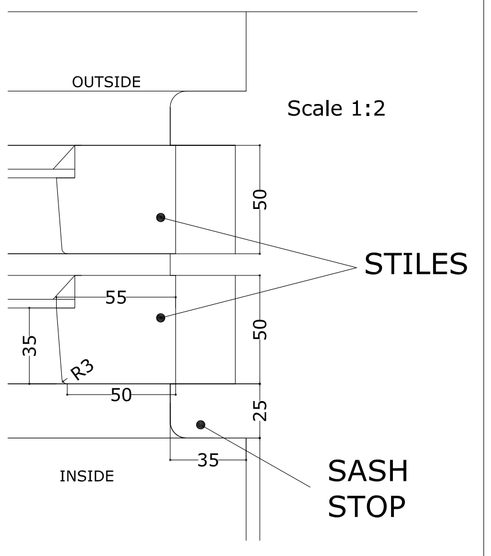

LOWER WINDOW
OUTSIDE

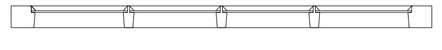

INSIDE

MUNTIN
Scale 1:1
OUTSIDE

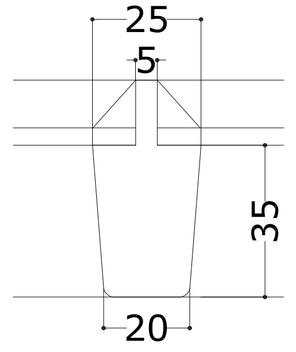

GENERAL NOTES

All dimensions to be checked on site and any discrepency to be notified to the supervising officer.
No dimension to be scaled from the drawings for construction purposes unless otherwise indicated. All work is to comply with Building Regulations including amendments made in April 2002.

The sole purpose of this drawing is the procurement of Planning Permission and Building Regulation approval and work is NOT to commence before such approvals.

Where this drawing is used for the works full specifications should be agreed with the tenderer to include Heating, Plumbing & other services where required.

Heating work or other appliances involving Gas should be carried out by a 'CORGI' approved contractor.

EAST ELEVATION

REVISION	DESCRIPTION	BY	DATE

Saloria CHARTERED ARCHITECTS
Unit 26 Cygnus Business Centre, Dalmeyer Road NW10 2XA
Tel.: +44 (020) 8451 7833 +44 (020) 8459 9600
Fax: +44 (020) 8451 3370
Email: l.vekaria@saloria.co.uk website: www.saloria.co.uk

PROJECT
EXISTING WINDOWS - SURVEY -
MAIN HOUSE AT OSHWAL CENTRE
COOPERS LANE ROAD
NORTHAW HEARTFORDSHIRE EN6 4DG

DRAWING TITLE
WINDOWS 36-37

DATE	14.05.2015	DRAWN BY	DP
SCALE	VARIOUS@A1, VARIOUS-1/2@A3	CHECKED BY	LV

DRAWING NO. 6842-67-P0
REVISION