WINDOW	SIDE	FLOOR	TYPE
N.60	SOUTH	THIRD	SASH DOUBLE HUNG
N.61	WEST	THIRD	SASH DOUBLE HUNG

INSIDE LININGS ELEVATION

Scale 1:10

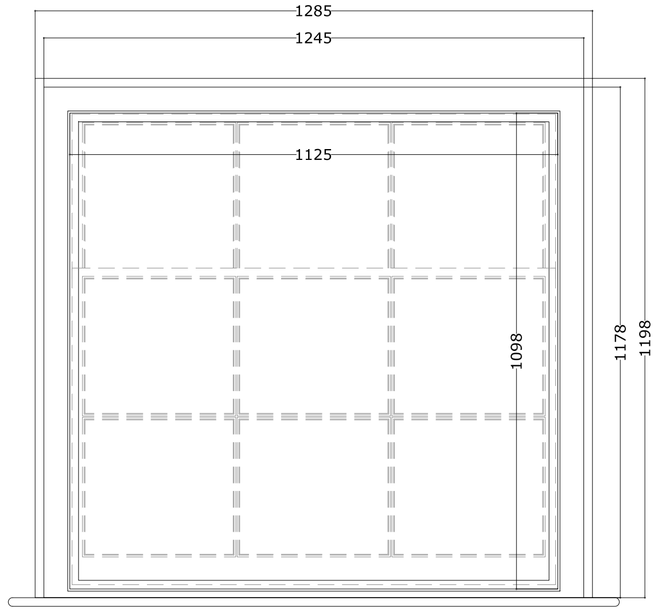

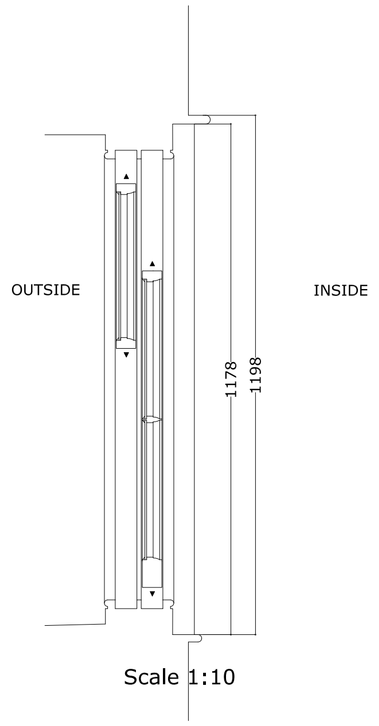

Scale 1:10

PLAN SECTION

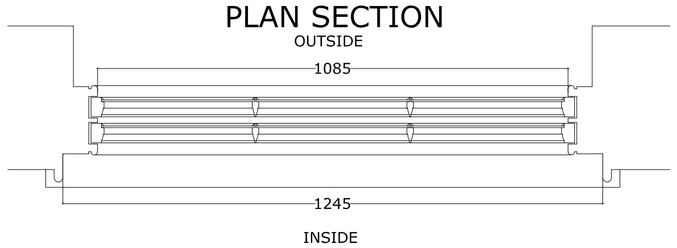

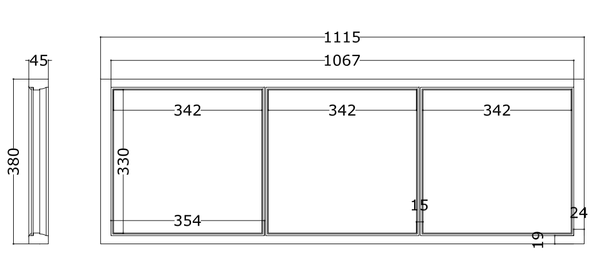

UPPER WINDOW

INSIDE

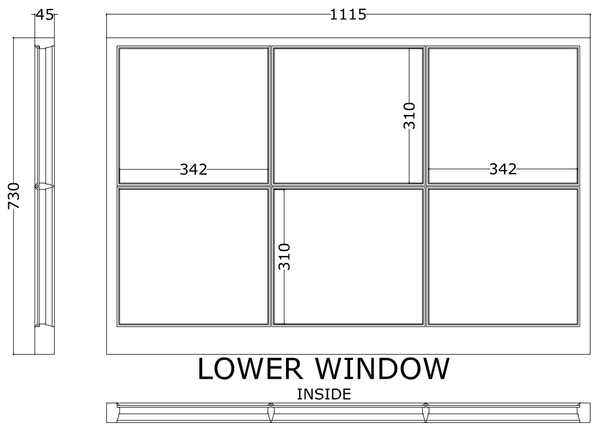

LOWER WINDOW

INSIDE

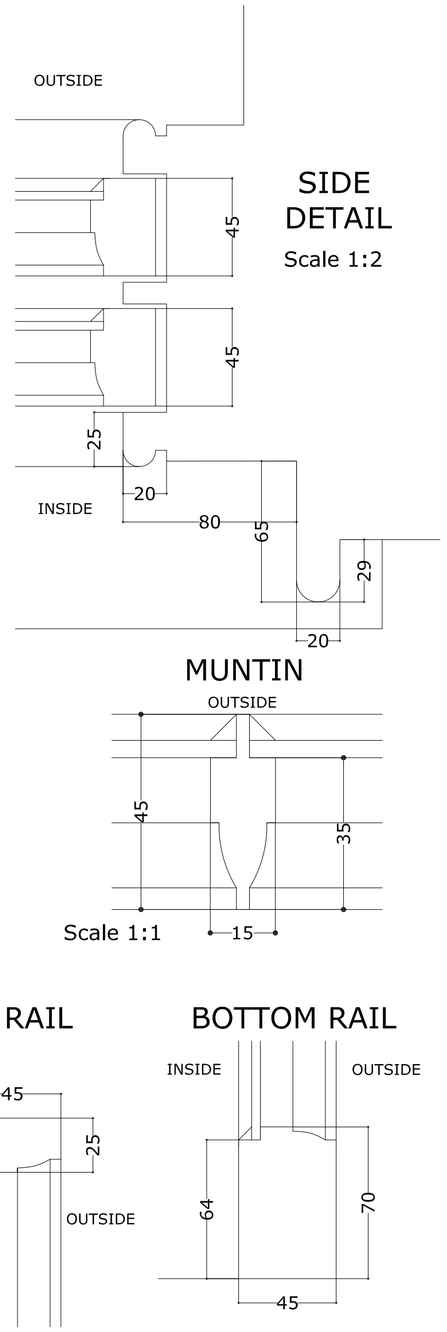

SIDE DETAIL

Scale 1:2

MUNTIN

N.60

N.61

N.62

WINDOW	SIDE	FLOOR	TYPE
N.62	EAST	THIRD	SASH DOUBLE HUNG

INSIDE LININGS ELEVATION

Scale 1:10

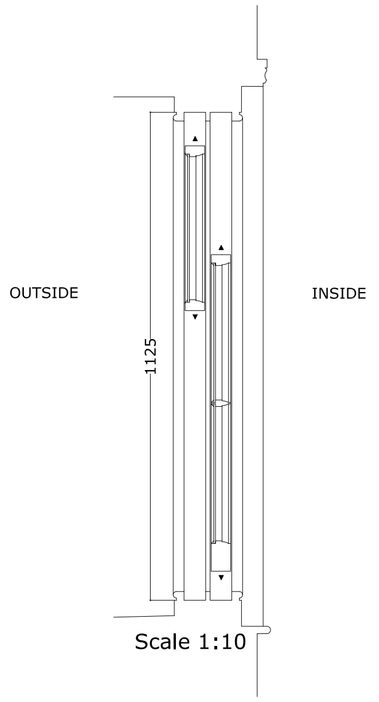

Scale 1:10

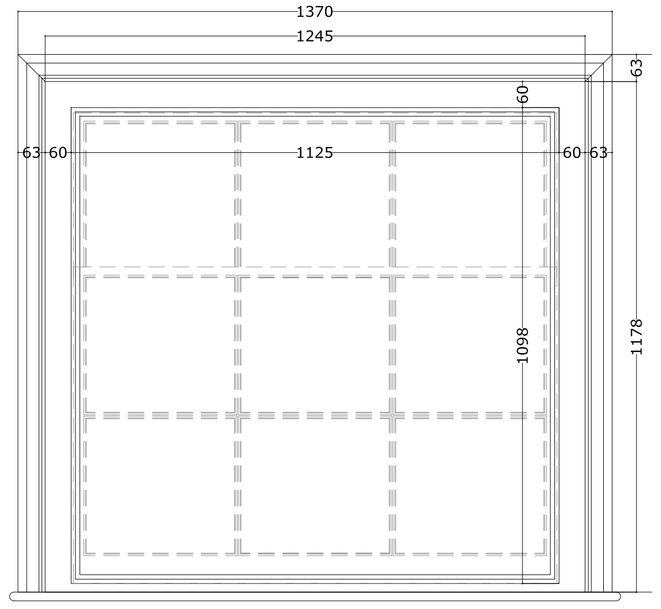

PLAN SECTION

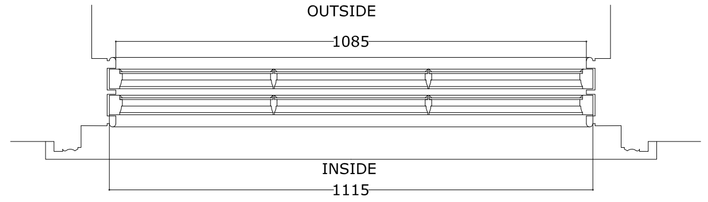

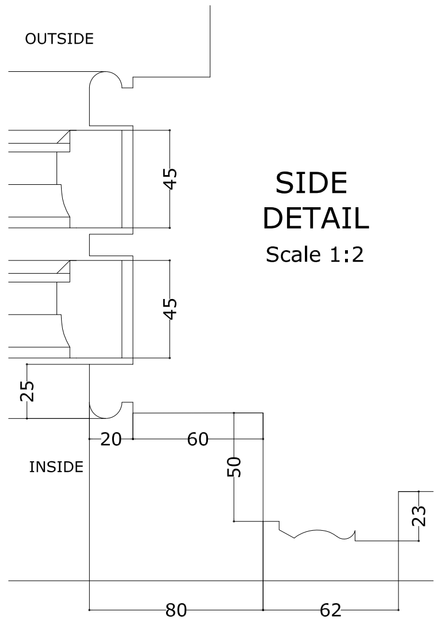

SIDE DETAIL

Scale 1:2

MUNTIN

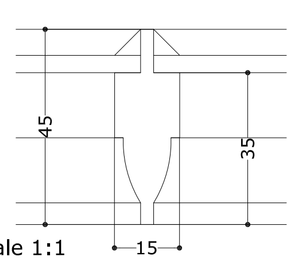

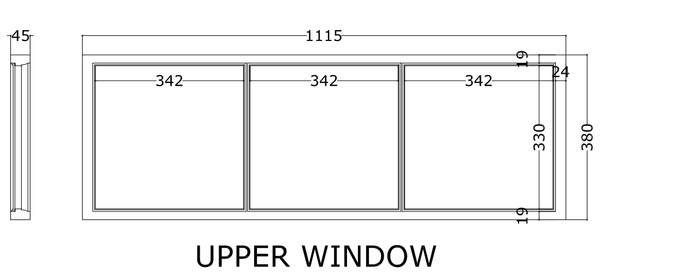

UPPER WINDOW

INSIDE

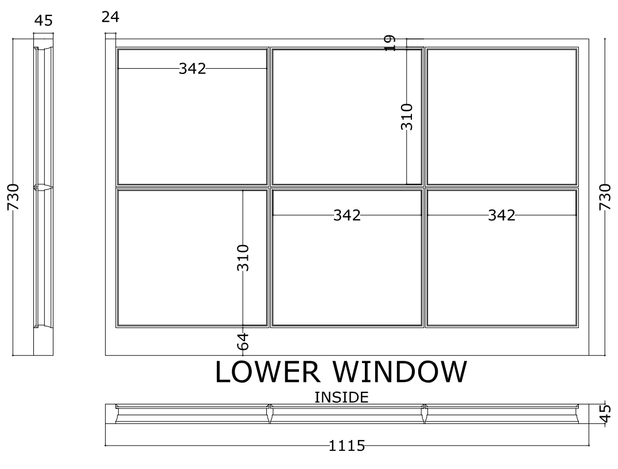

LOWER WINDOW

INSIDE

GENERAL NOTES

All dimensions to be checked on site and any discrepency to be notified to the supervising officer.
No dimension to be scaled from the drawings for construction purposes unless otherwise indicated. All work is to comply with Building Regulations including amendments made in April 2002.

The sole purpose of this drawing is the procurement of Planning Permission and Building Regulation approval and work is NOT to commence before such approvals.

Where this drawing is used for the works full specifications should be agreed with the tenderer to include Heating, Plumbing & other services where required.

Heating work or other appliances involving Gas should be carried out by a 'CORGI' approved contractor.

SOUTH ELEVATION

SOUTH-WEST CORNER ELEVATION

REVISION	DESCRIPTION	BY	DATE

Saloria CHARTERED ARCHITECTS
Unit 26 Cygnus Business Centre, Dalmeyer Road NW10 2XA
Tel.: +44 (020) 8451 7833 +44 (020) 8459 9600
Fax: +44 (020) 8451 3370
Email: l.vekaria@saloria.co.uk website: www.saloria.co.uk

PROJECT

EXISTING WINDOWS - SURVEY -
MAIN HOUSE AT OSHWAL CENTRE
COOPERS LANE ROAD
NORTHAW HEARTFORDSHIRE EN6 4DG

DRAWING TITLE

WINDOWS 60-61-62

DATE	19.05.2015	DRAWN BY	DP
SCALE	VARIOUS@A1, VARIOUS-1/2@A3	CHECKED BY	LV

DRAWING NO. 6842-73-P0

REVISION

TOP RAIL

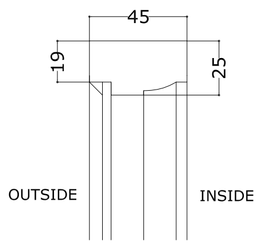

BOTTOM RAIL

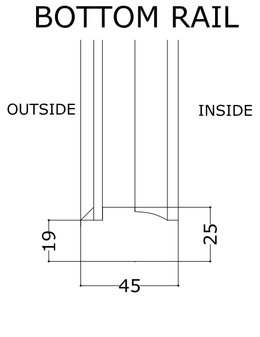

UPPER WINDOW

Scale 1:2

TOP RAIL

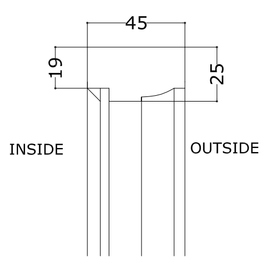

BOTTOM RAIL

LOWER WINDOW

TOP RAIL

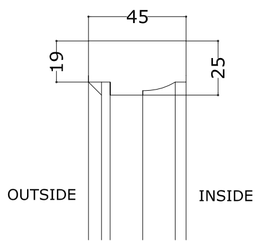

BOTTOM RAIL

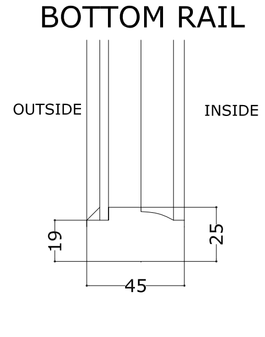

UPPER WINDOW

Scale 1:2

TOP RAIL

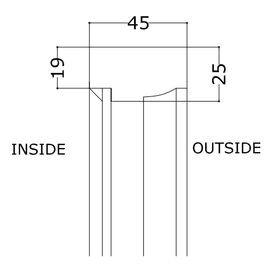

BOTTOM RAIL

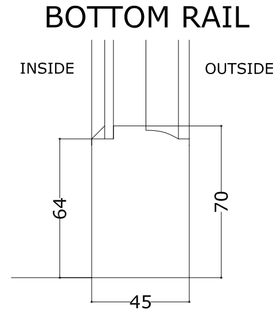

LOWER WINDOW