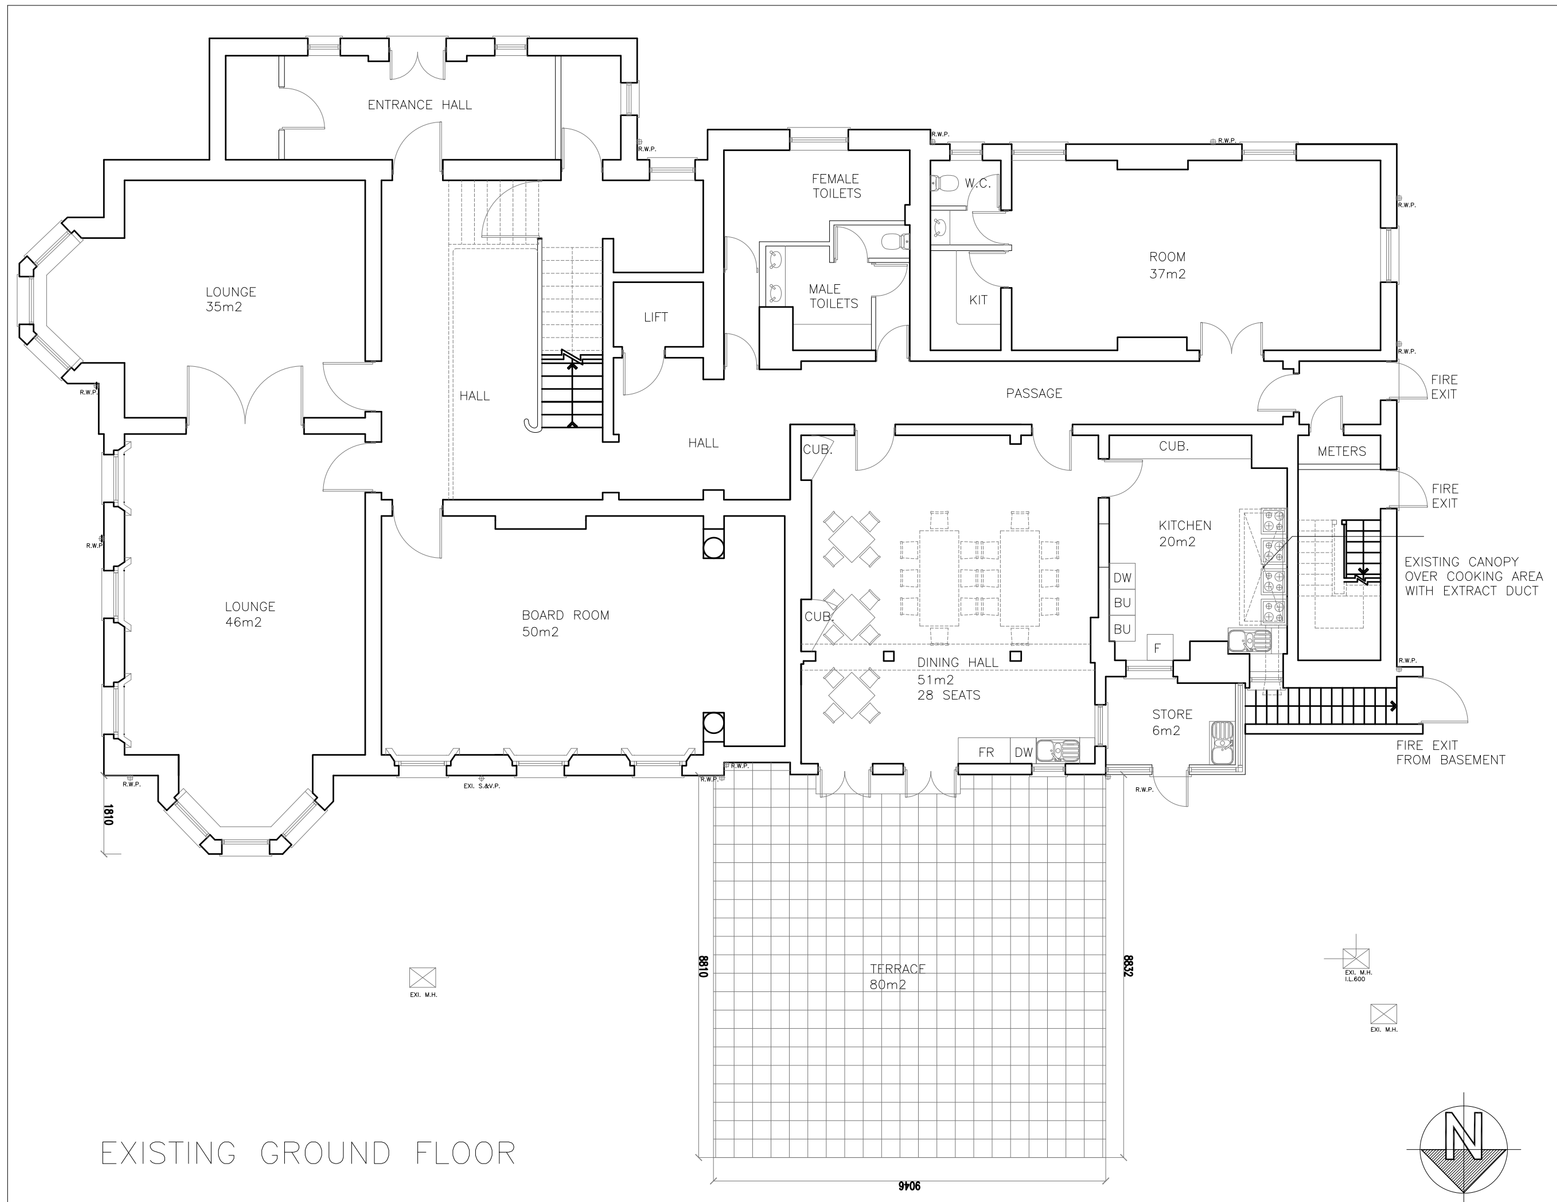

EXISTING GROUND FLOOR

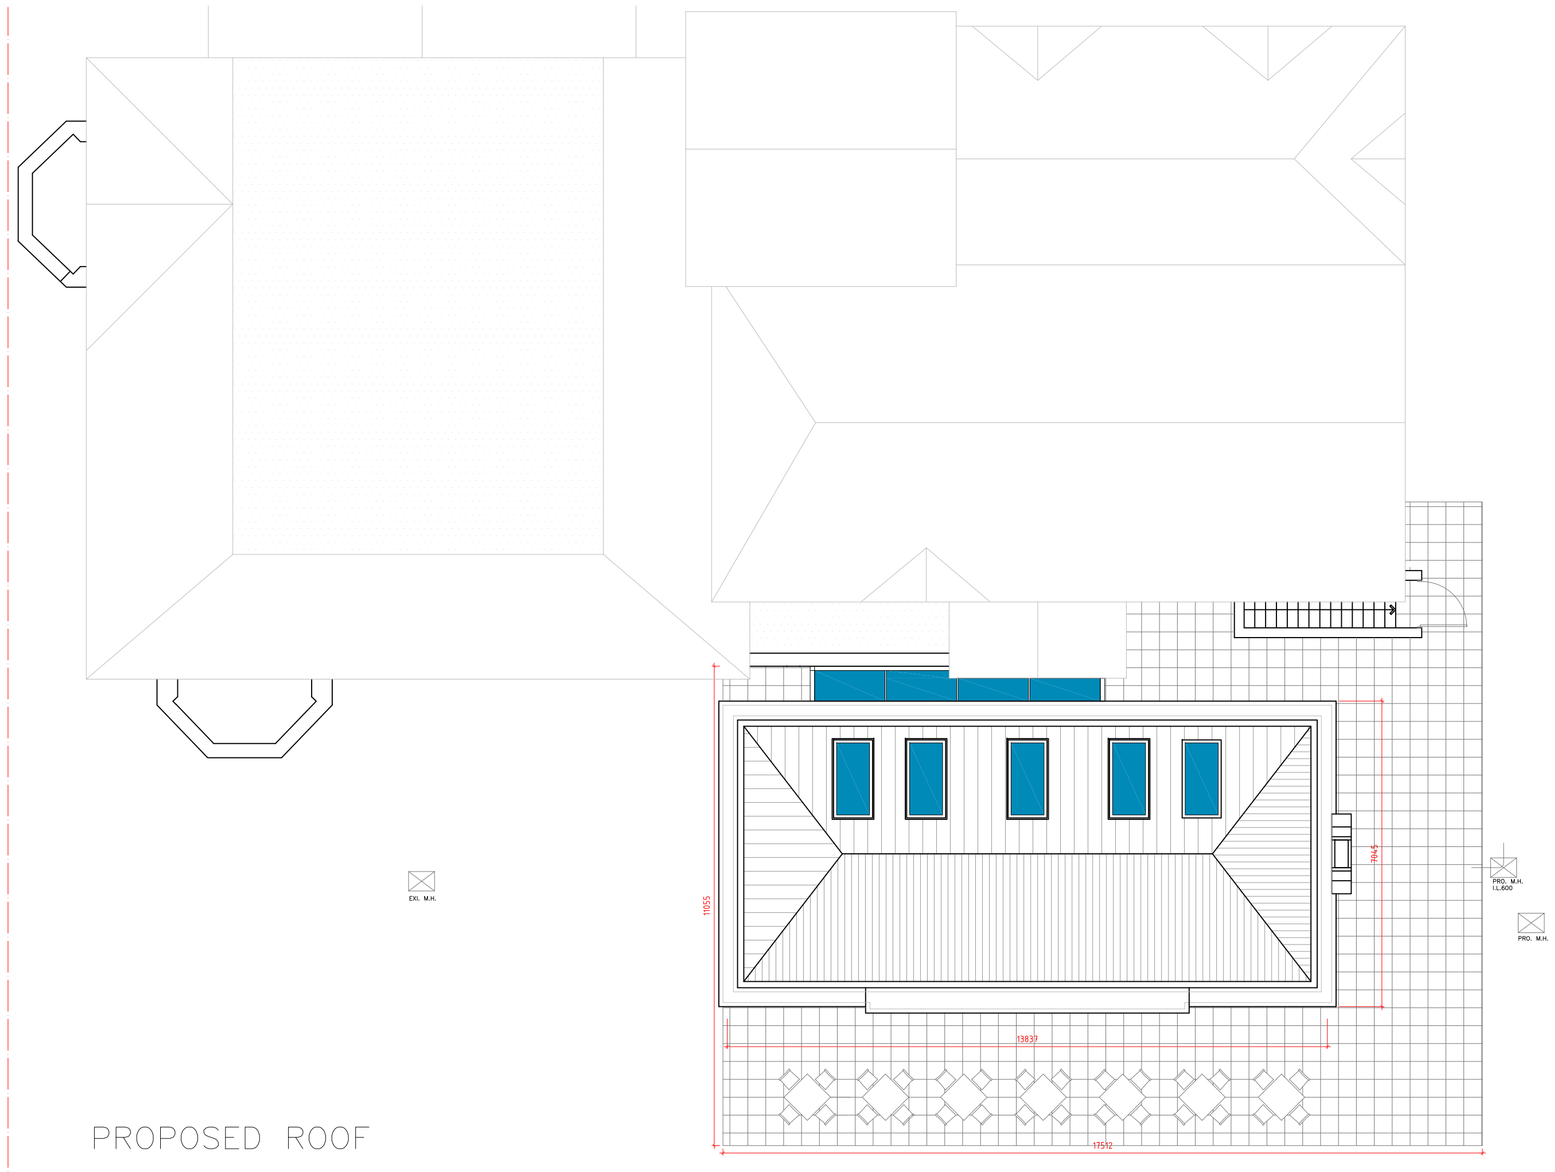

PROPOSED ROOF

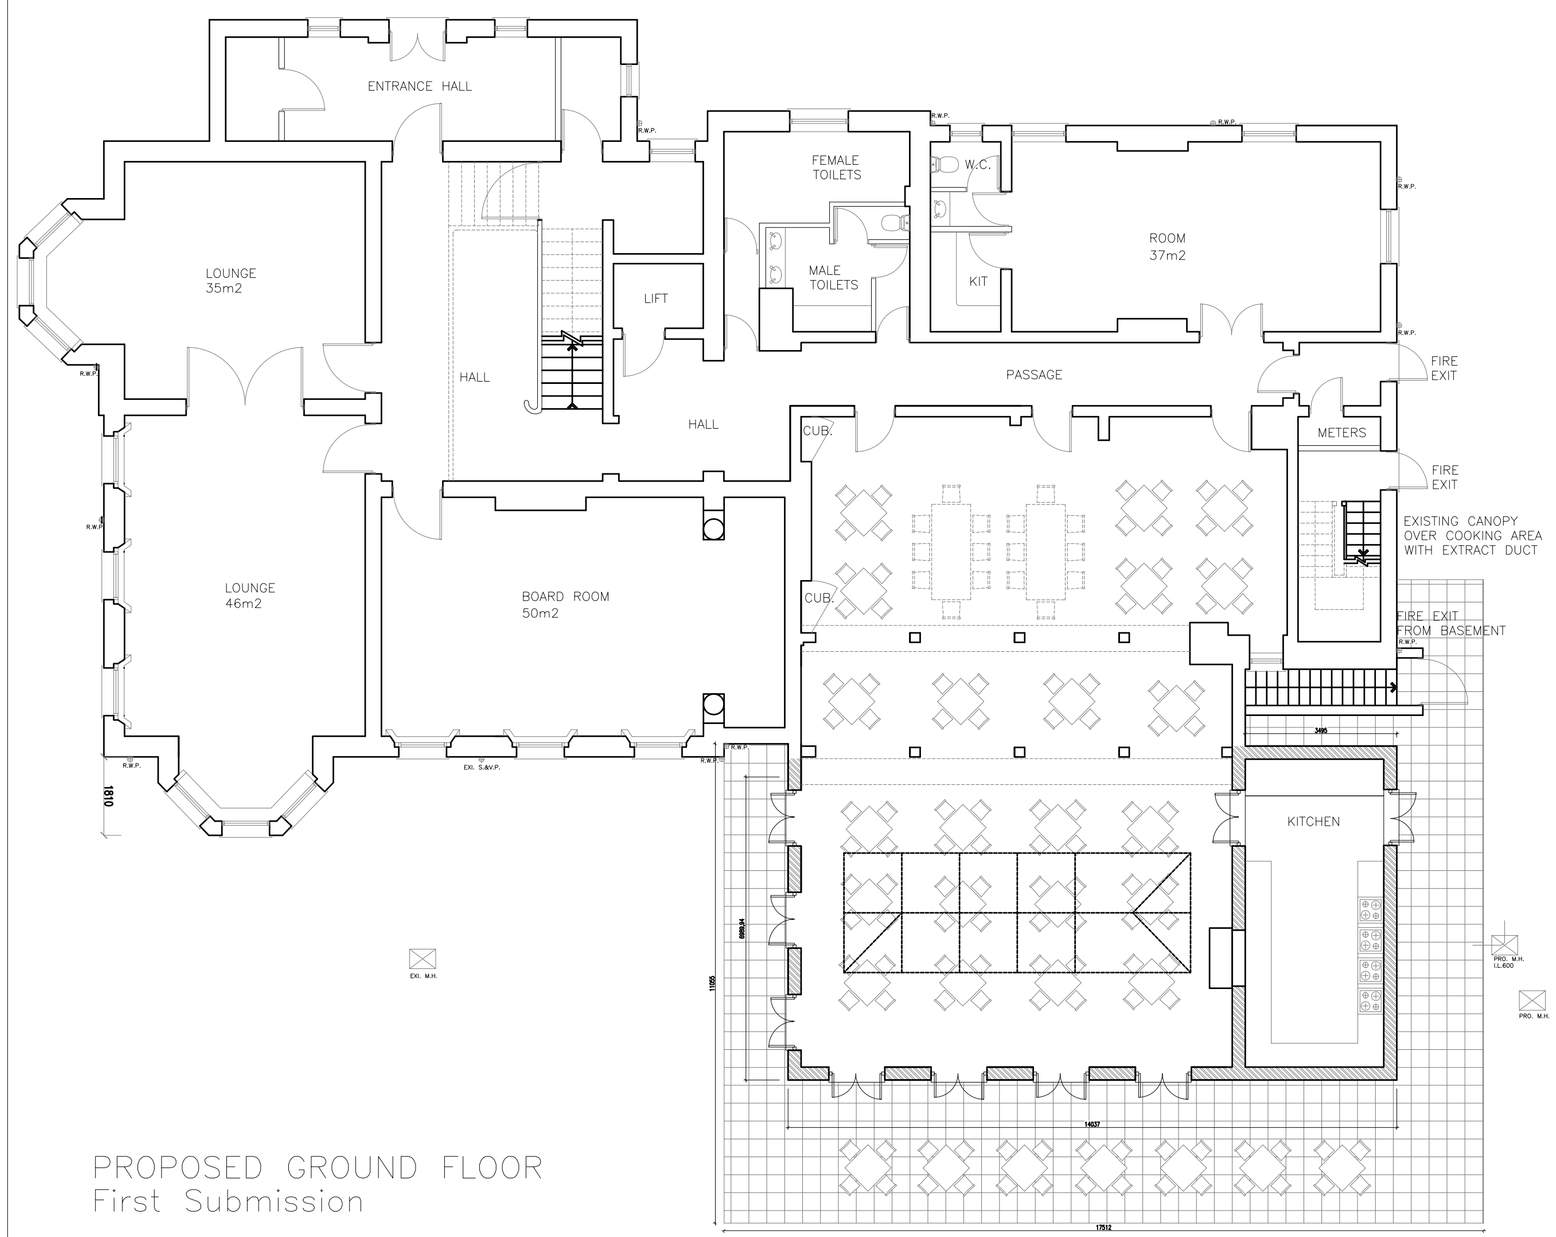

PROPOSED GROUND FLOOR
First Submission

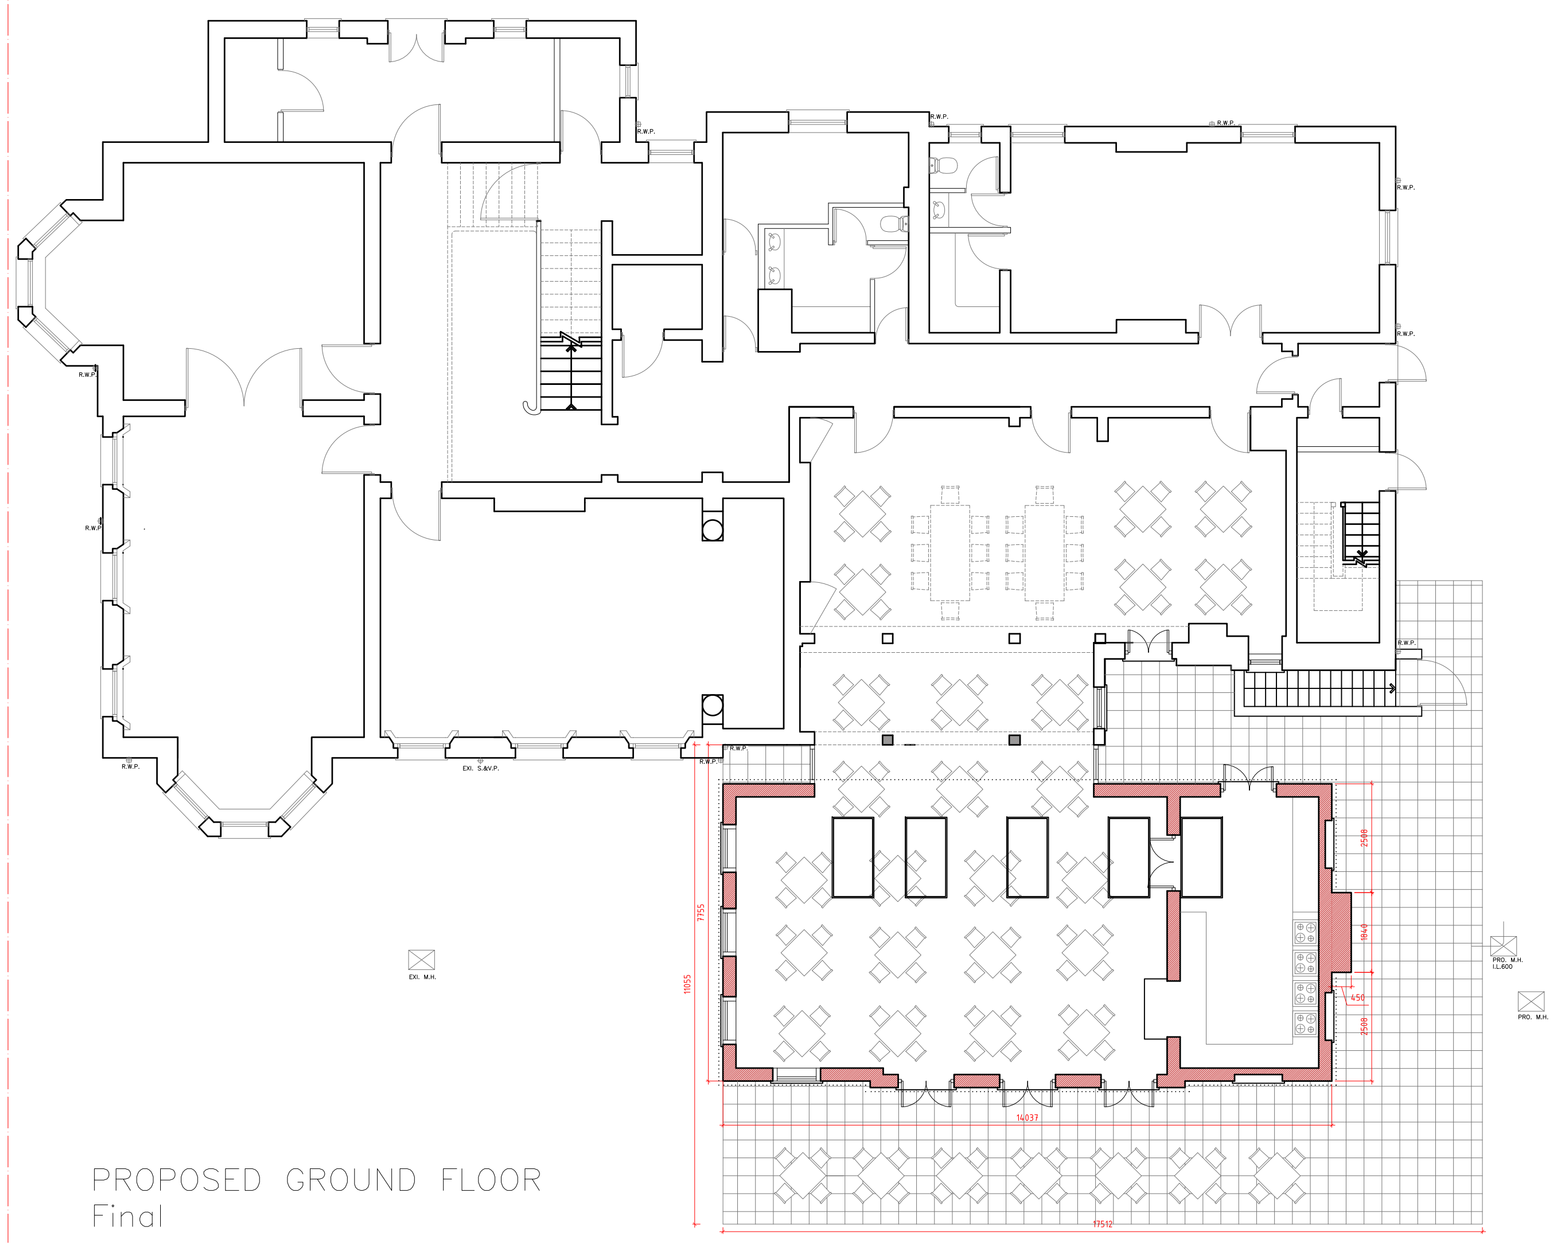

PROPOSED GROUND FLOOR
Final

GENERAL NOTES

All rights area Reserved by the company. No part of this work covered by the copyright hereon may be reproduced or used in any form or by any means– graphic, electronic or mechanical, including photocopying, recording, tapping or information storage and retrieval systems– with ought permission of the company proprietor.

REVISION	DESCRIPTION	BY	DATE
P1	Ammendments as per planner's request	IC	07/03/17
P2	Ammendments as per planner's request	IC	20/06/17

Saloria
CHARTERED ARCHITECTS
Unit 26 Cygnus Business Centre, Dalmeyer Road NW10 2XA
Tel.: +44 (020) 8451 7833 +44 (020) 8459 9600
Fax: +44 (020) 8451 3370
Email: l.vekaria@saloria.co.uk website: www.saloria.co.uk

PROJECT
Oshwal Centre

DRAWING TITLE
OSHWAL HOUSE REAR EXTENSION
EXISTING AND PROPOSED PLANS

DATE	07.12.2016	DRAWN BY	PL
SCALE	1:100@A1	CHECKED BY	LV

DRAWING NO. 6842–33–P2
REVISION