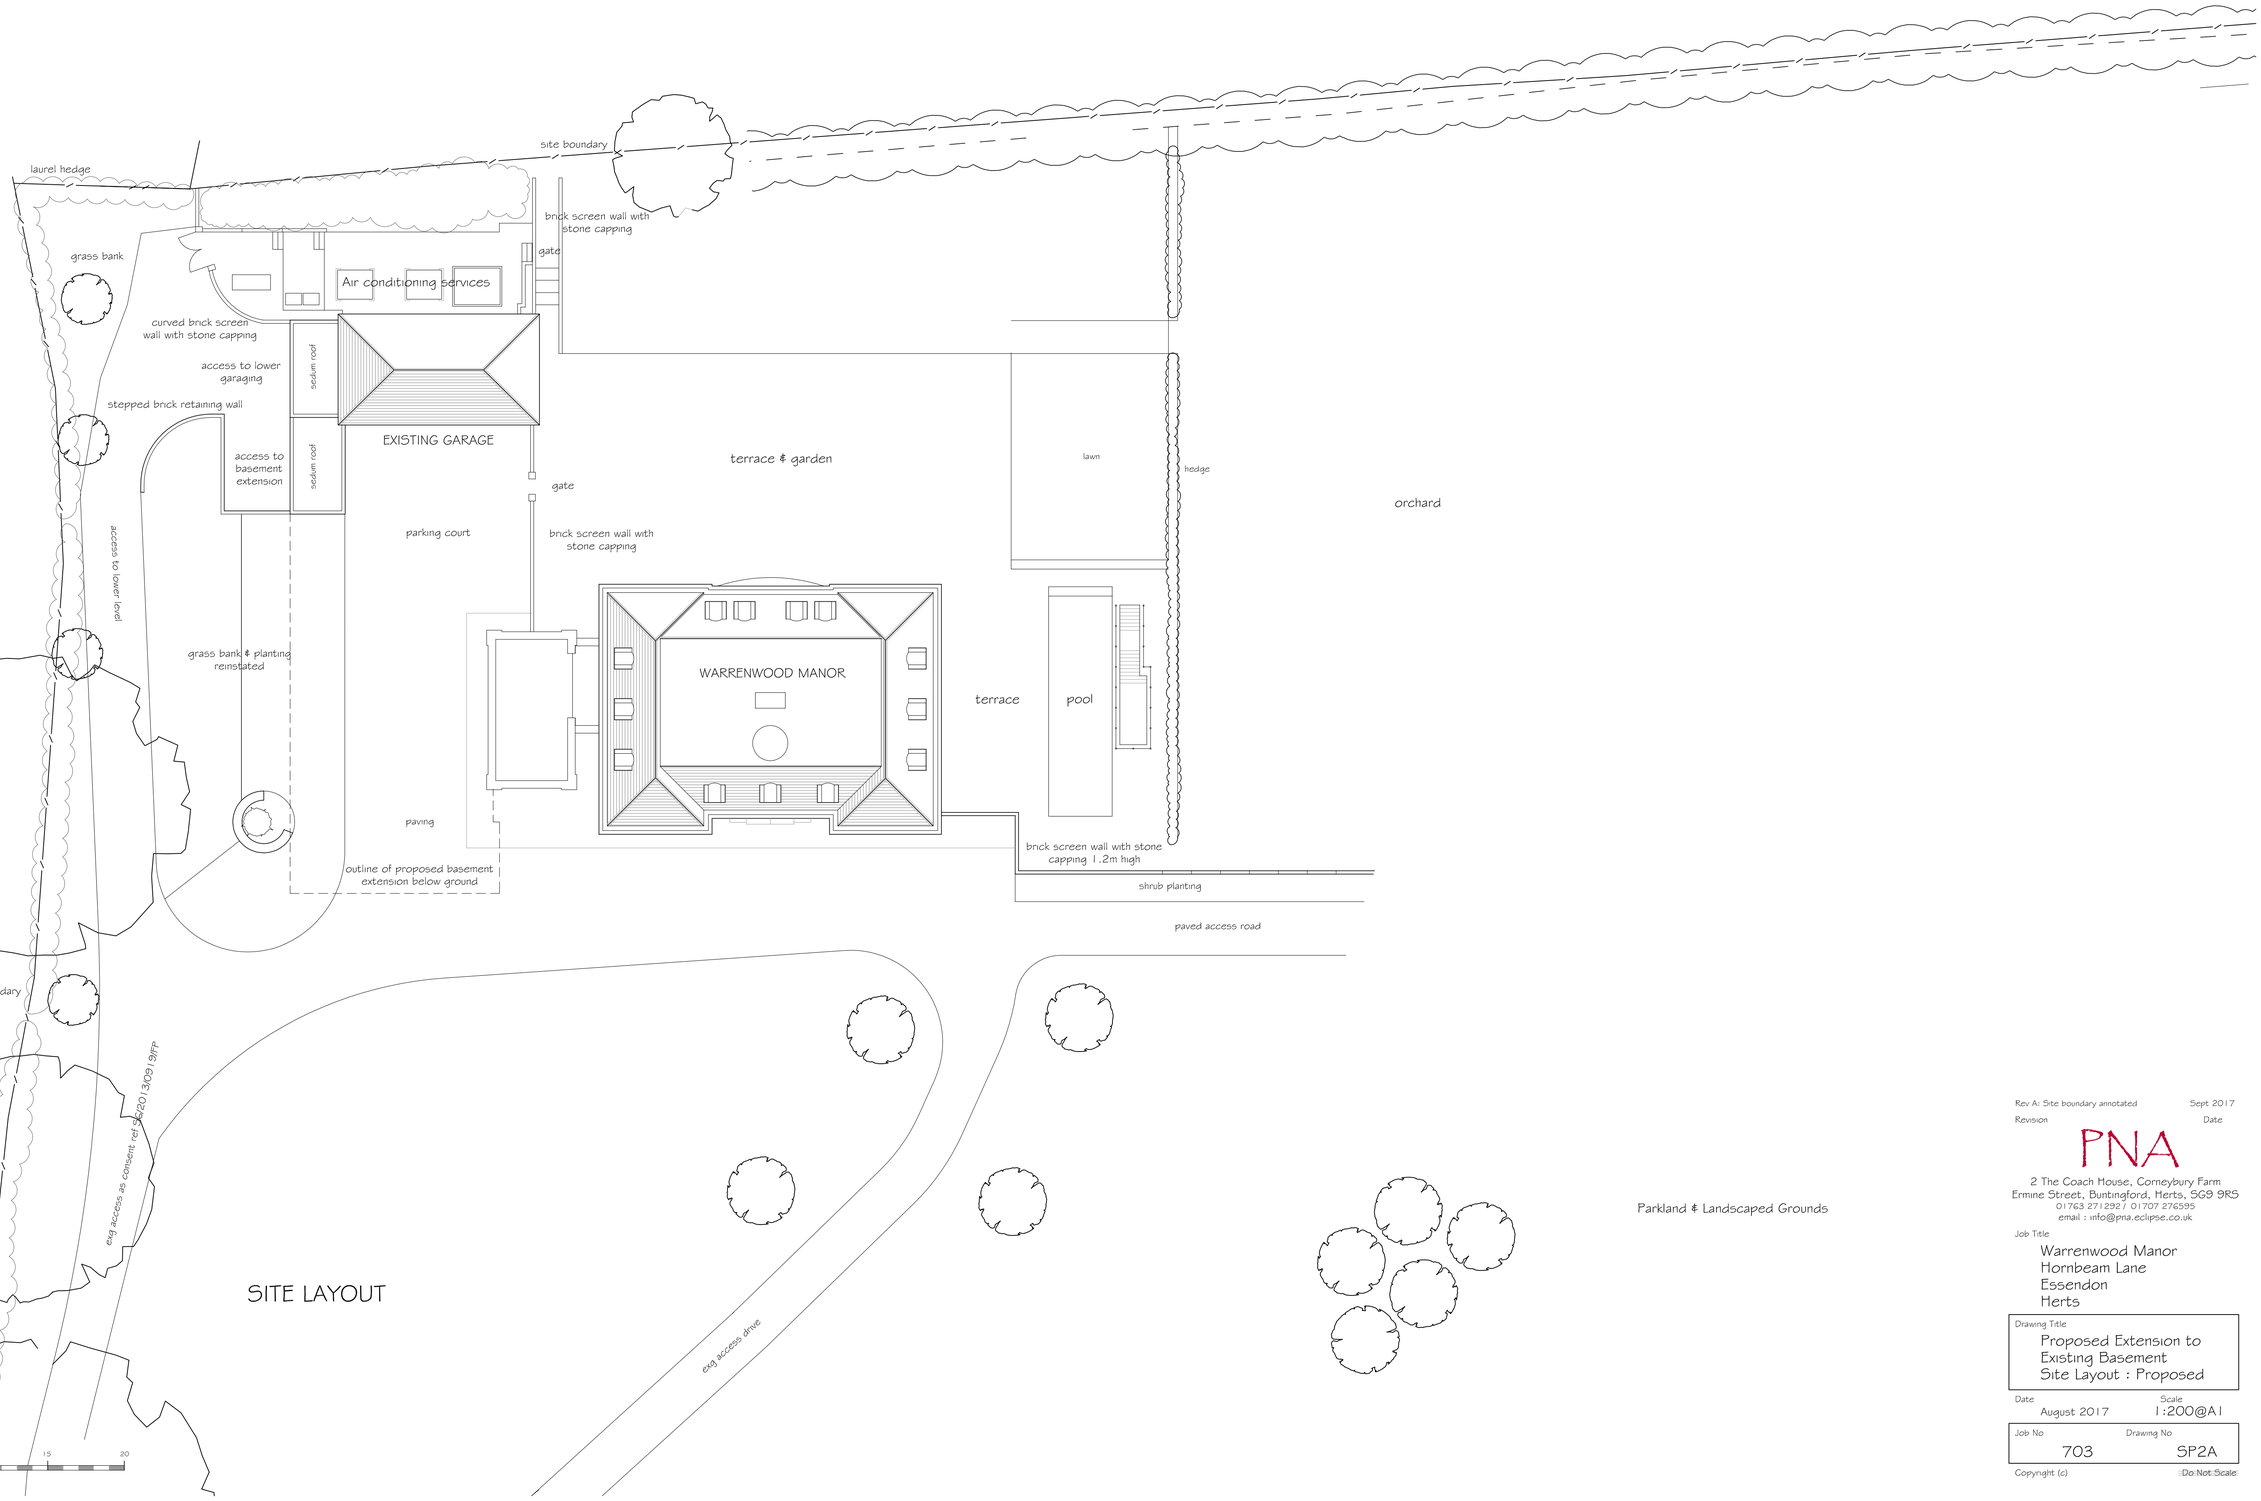

SITE LAYOUT

Rev A: Site boundary annotated — Sept 2017
Revision — Date

PNA
2 The Coach House, Corneybury Farm
Ermine Street, Buntingford, Herts, SG9 9RS
01763 271292 / 01707 276595
email : info@pna.eclipse.co.uk

Job Title
Warrenwood Manor
Hornbeam Lane
Essendon
Herts

Drawing Title
Proposed Extension to Existing Basement
Site Layout : Proposed

Date: August 2017
Scale: 1:200@A1

Job No: 703
Drawing No: SP2A

Copyright (c)
Do Not Scale