A: 6 Bournwell Close, London EN4 0JX E: info@myadl.co.uk www.myadl.co.uk T: 07939 666 006

# Architectural Design London

Chartered Building Engineer

Contractor to check all dimensions, drain runs and general conditions on site before commencing work. Any discrepancies to be notified to ADL before continuing work. All works to be carried out in accordance with Building Regulations, British Standards, Code of Practice, CDM Regulations and Local Authority requirements. The building owner must obtain formal agreement under the Party Wall Act 1996.

**Revision Schedule**

| Revision | Date | Description |
|---|---|---|
| A | 10/02/18 | Existing floor plan and paper size added |
| B | 06/04/18 | Patio width and upper floor areas reduced |
| C | 11/04/18 | Proposed section added |
| D | 18/04/18 | Existing rear elevation and sheet A112 added, and side alleyway lowered |
| E | 18/04/18 | Existing house floor levels annotated |
| F | 25/05/18 | Proposed roof details added |
| G | 13/07/18 | Finished floor levels and room layouts adjusted |

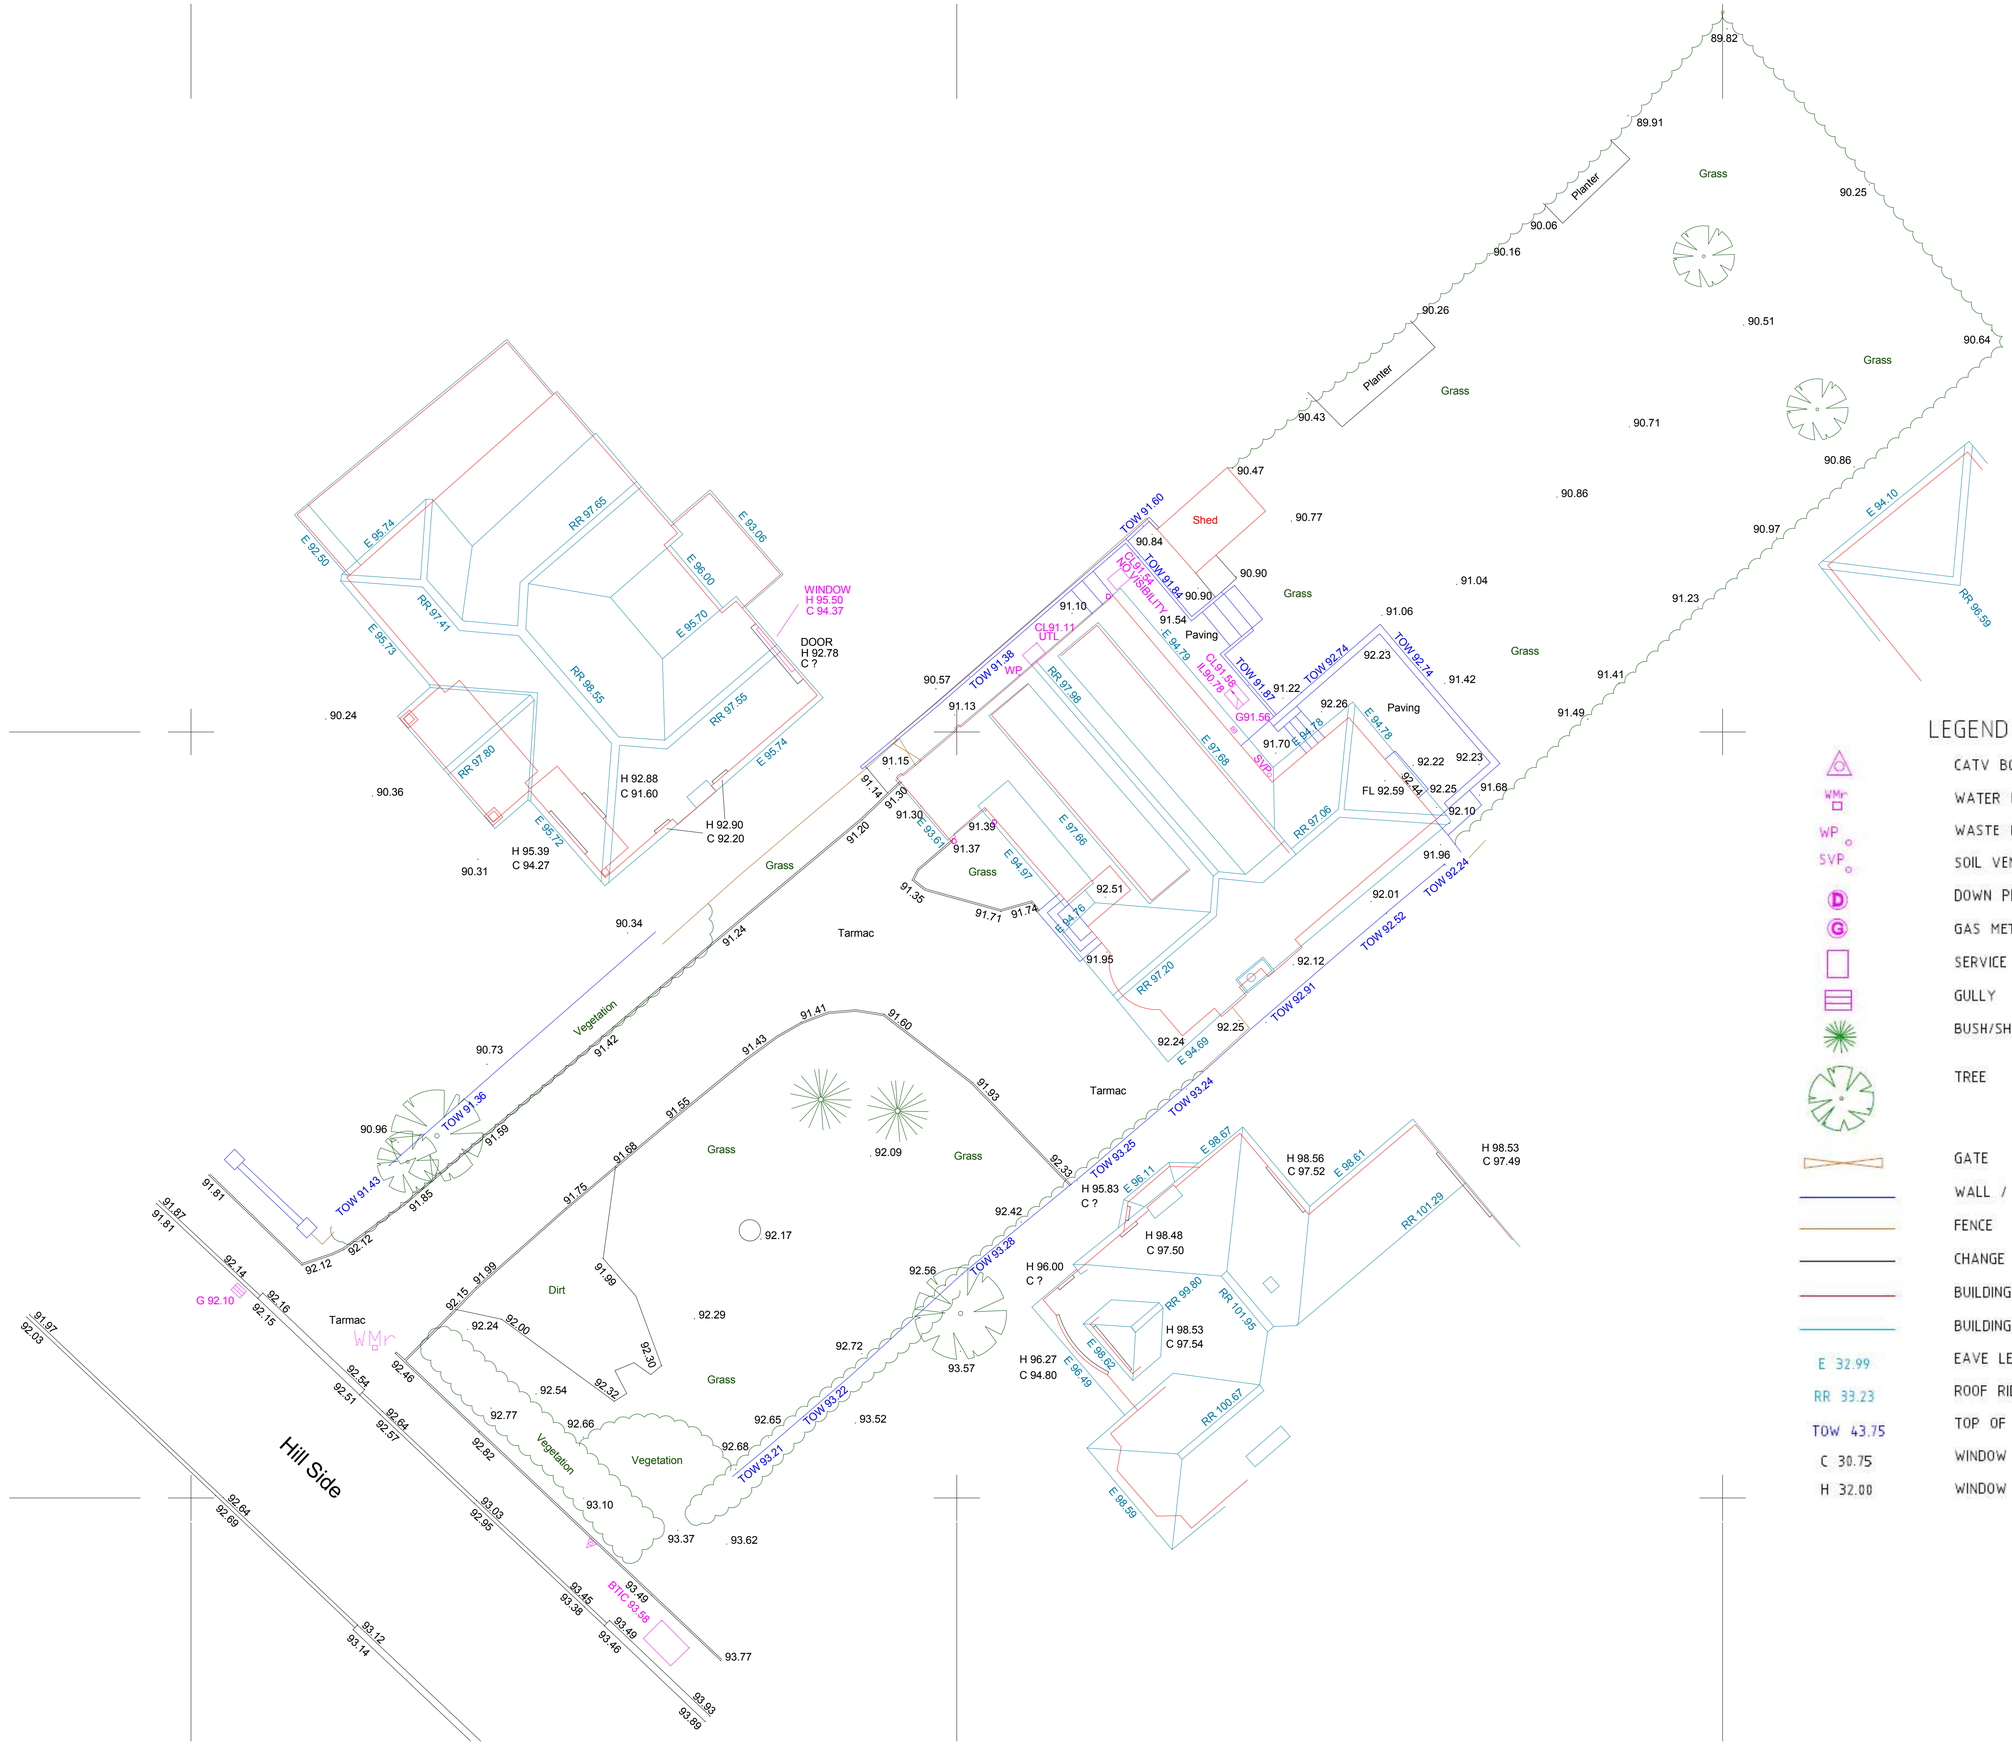


## LEGEND :

- CATV BOX
- WATER METER
- WASTE PIPE
- SOIL VENT PIPE
- DOWN PIPE
- GAS METER / VALVE
- SERVICE COVER
- GULLY
- BUSH/SHRUB/SMALL TREE
- TREE
- GATE
- WALL / RETAINING WALL
- FENCE
- CHANGE IN SURFACE
- BUILDING
- BUILDING ROOF
- E 32.99 — EAVE LEVEL
- RR 33.23 — ROOF RIDGE LEVEL
- TOW 43.75 — TOP OF WALL LEVEL
- C 30.75 — WINDOW CILL LEVEL
- H 32.00 — WINDOW HEAD LEVEL

SCALE 1:100

partner LABC · PWS · cabe chartered association of building engineers · CIOB THE CHARTERED INSTITUTE OF BUILDING

| | |
|---|---|
| Project Address | 8 Hill Rise, Potters Bar, EN6 4EE |
| Sheet Title | Site Survey |
| Sheet Number | A103 |
| Paper Size | A1 |
| Revision | G |
| Issue Date | 29/01/2018 |