This drawing is copyright.

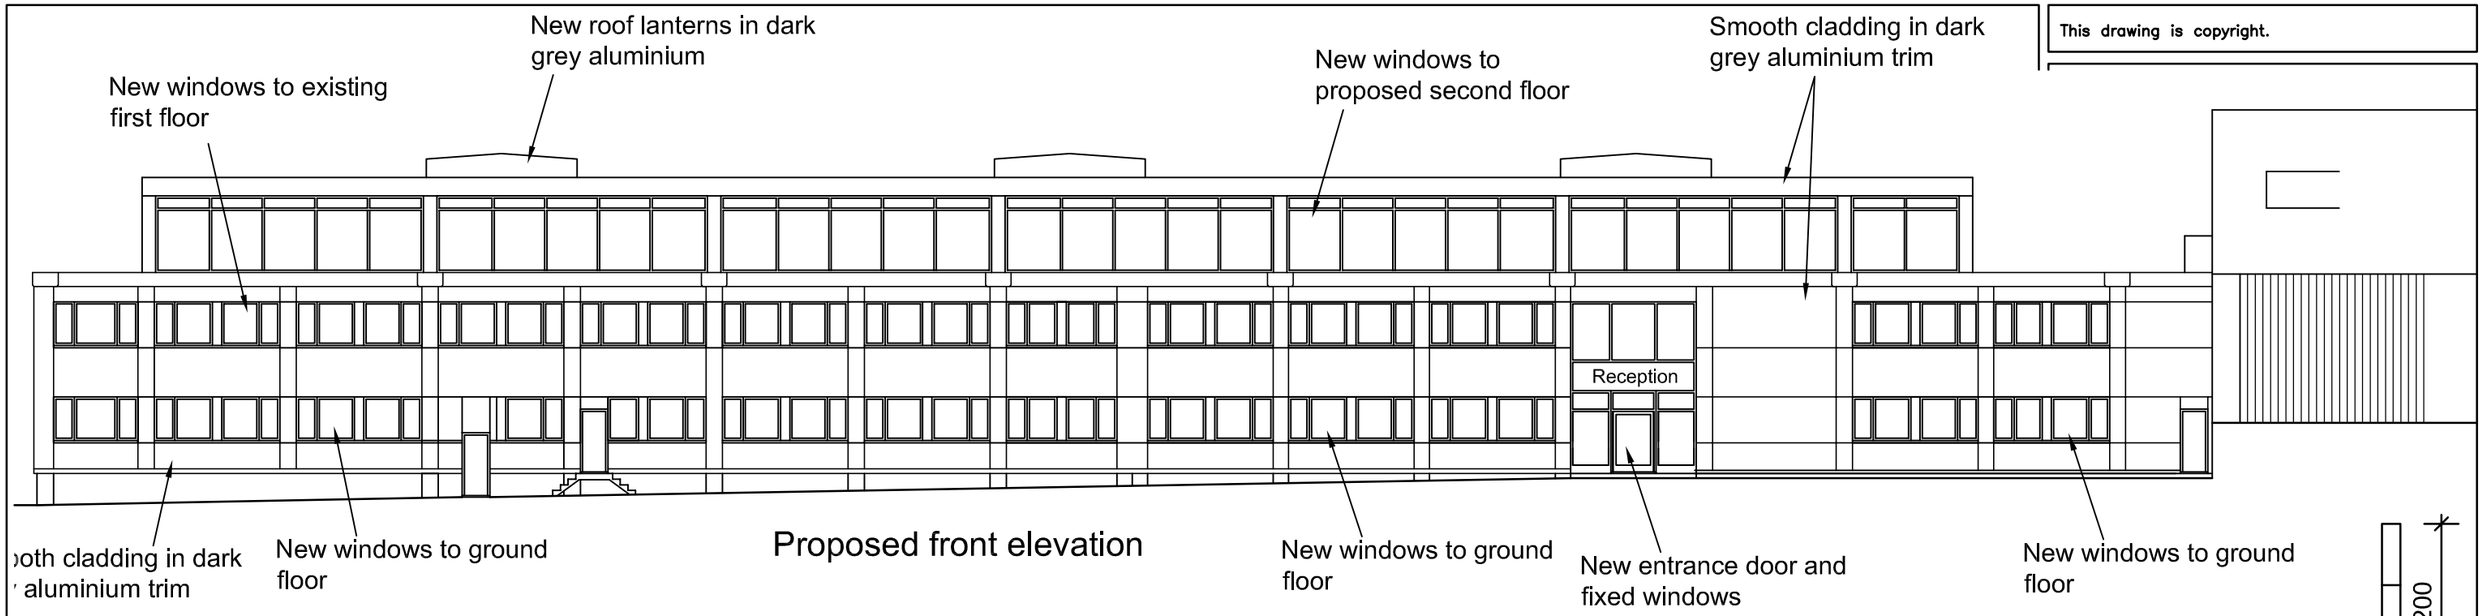

Proposed front elevation

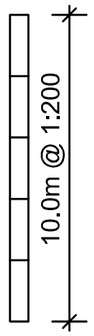

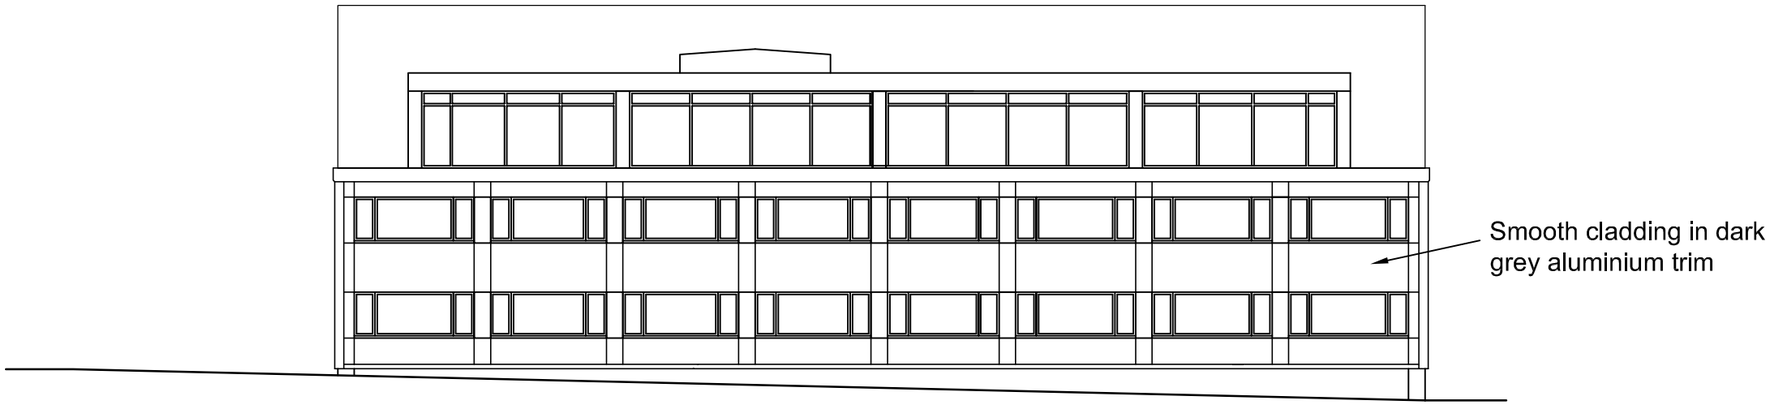

Proposed side elevation

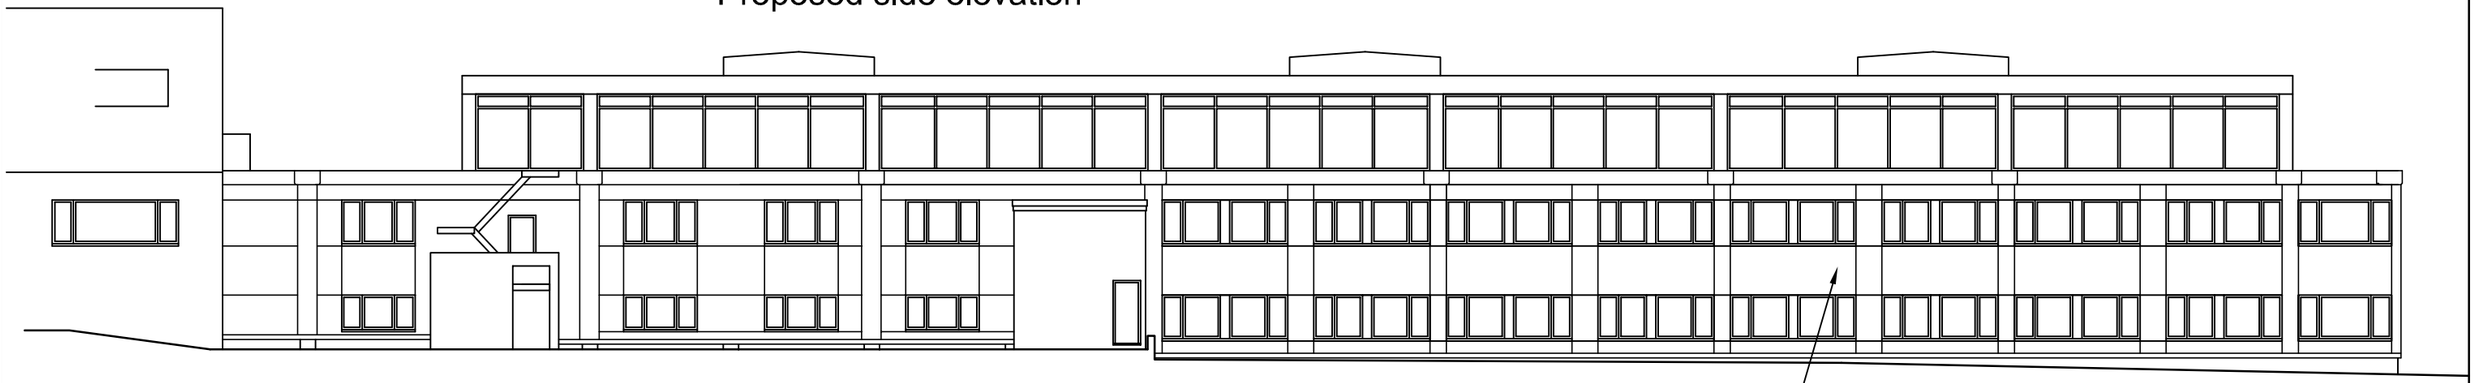

Proposed rear elevation

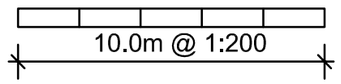

AT Design (Welwyn) Ltd
Architectual Design Services
22 School Lane, Welwyn, Herts AL6 9PH
Tel: 07931703297 - email: adamtrigg@hotmail.com

Proposed Alterations
Titchfield Group Ltd
Media House, Sopers Road
Cuffley, Herts, EN6 4RY
Proposed elevations

Scale : 1:200 @ A3

Date : Jan 2016 Drawn by: AT

Drg.No: AT420-12