This drawing is copyright.

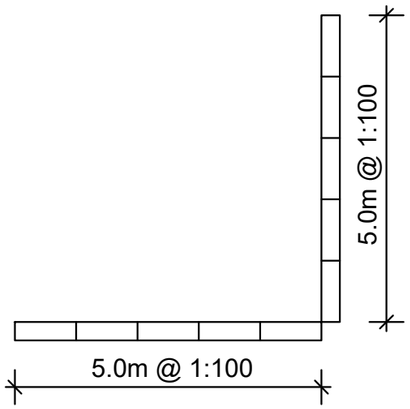

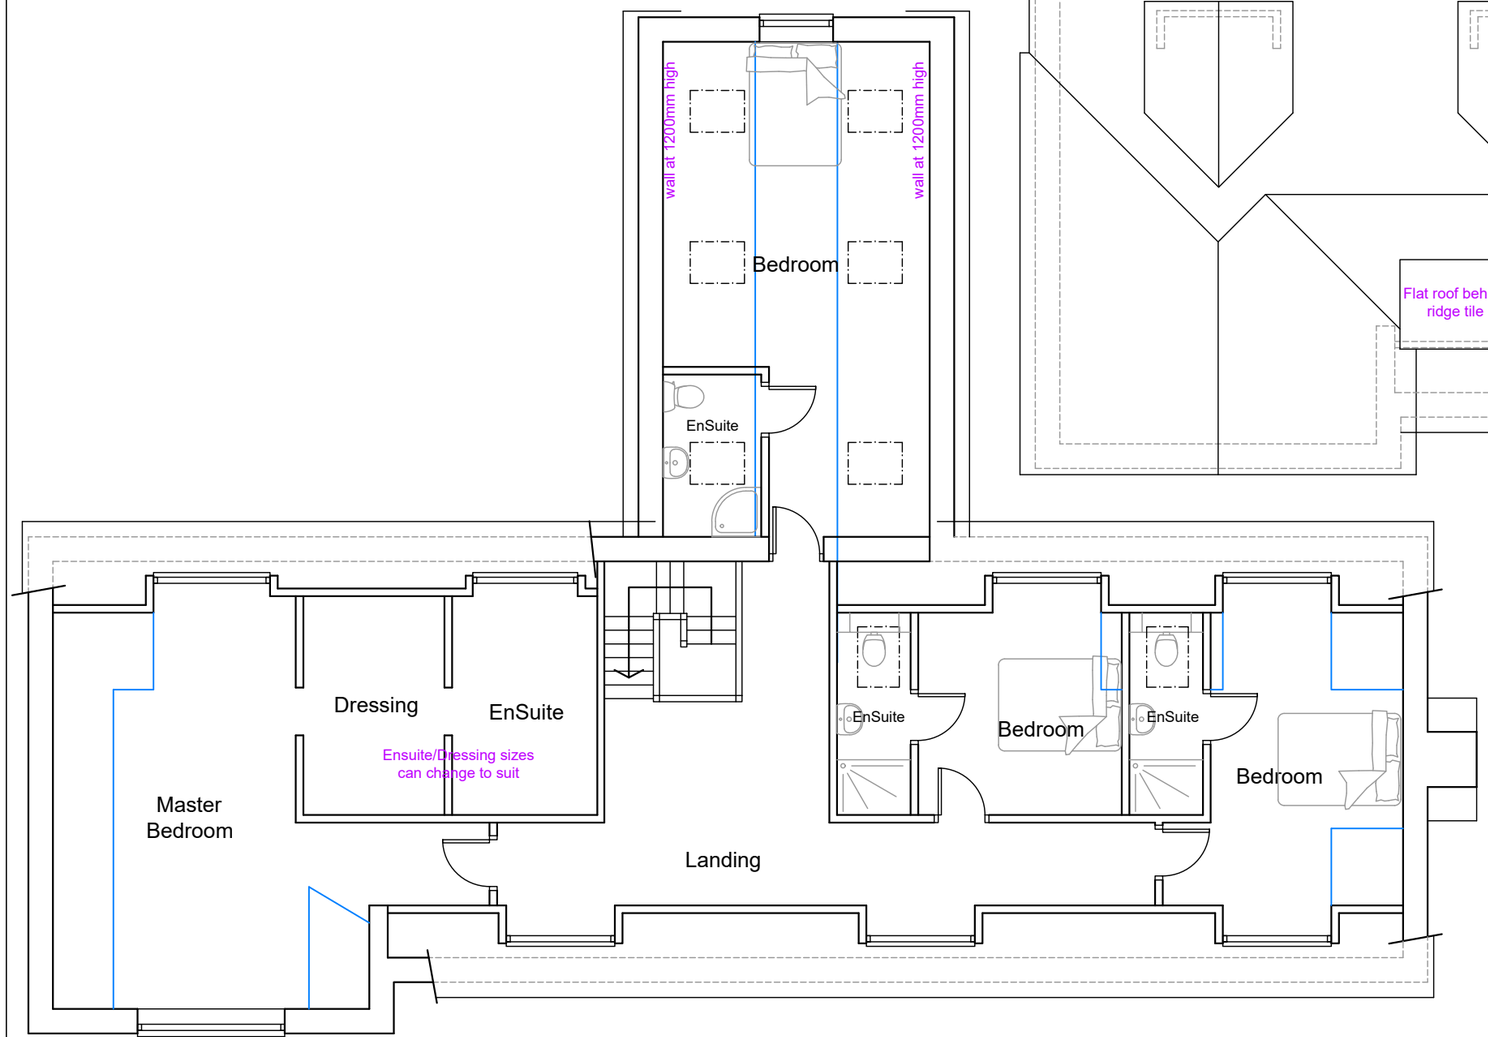

Proposed first floor plan

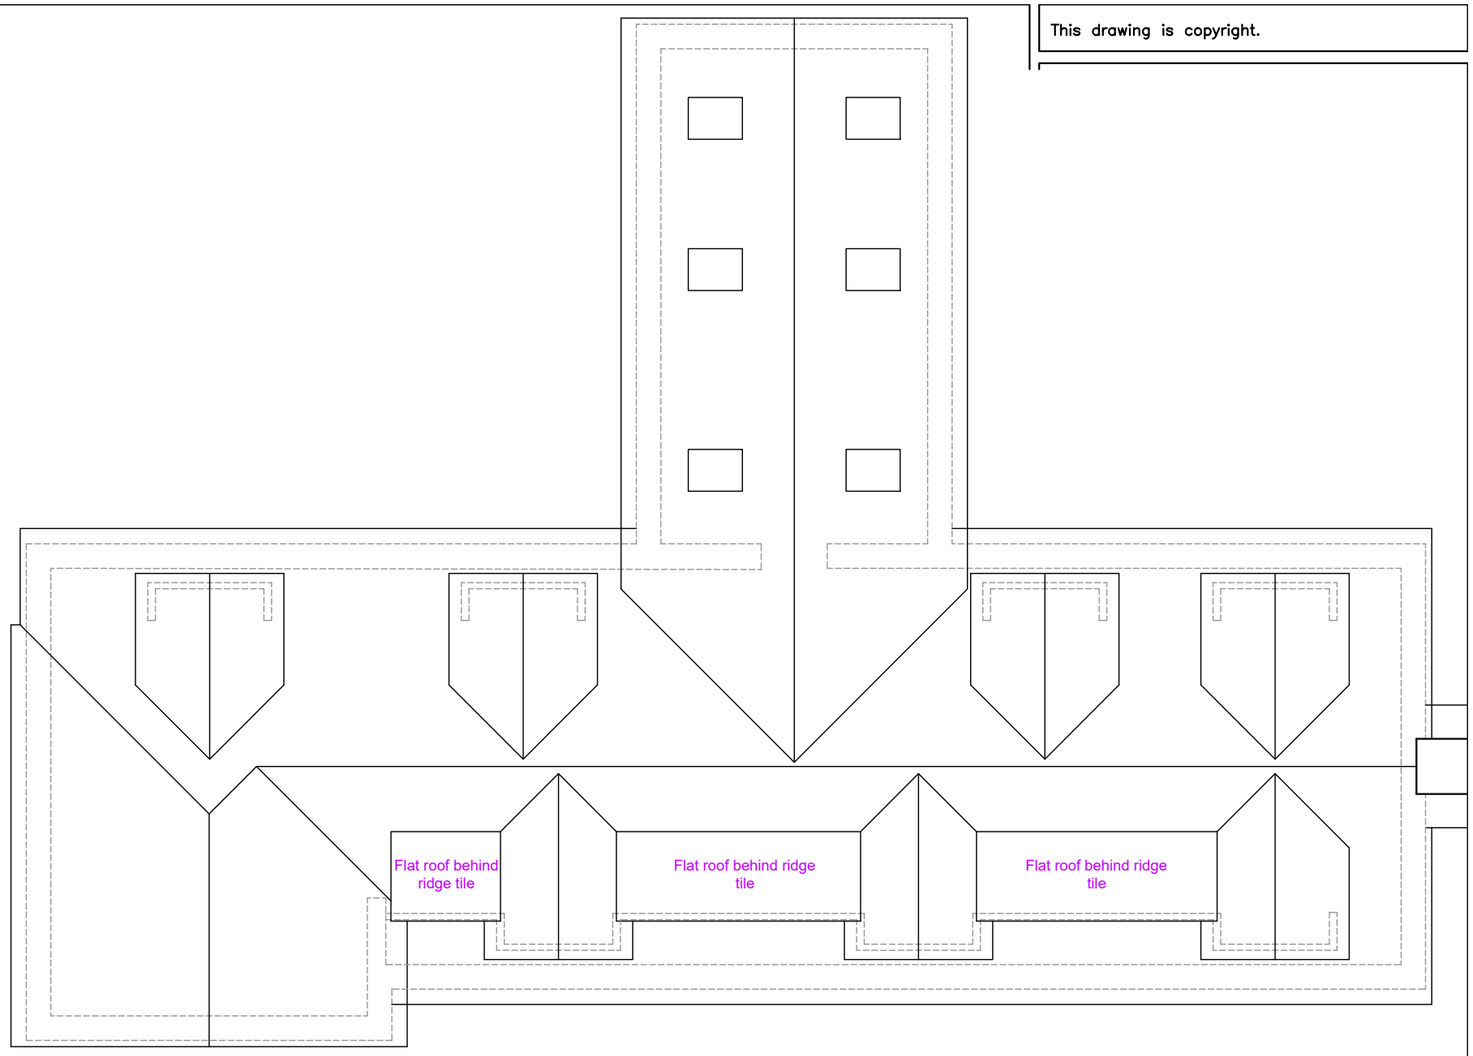

Proposed roof plan

Rev.	Description.	Date.
A	Roof plan added. Scheme amended.	13.09.19

AT Design (Welwyn) Ltd
Architectual Design Services
22 School Lane, Welwyn, Herts AL6 9PH
Tel: 07931703297 - email: adamtrigg@hotmail.com

Title;

Proposed alterations
5 Bell Lane
Brookmans Park
Herts AL9 7AY
Proposed first & roof plan

Scale : 1:100 at A3
Date : June 2019
Drawn by: AT

Drg.No: AT821–06A