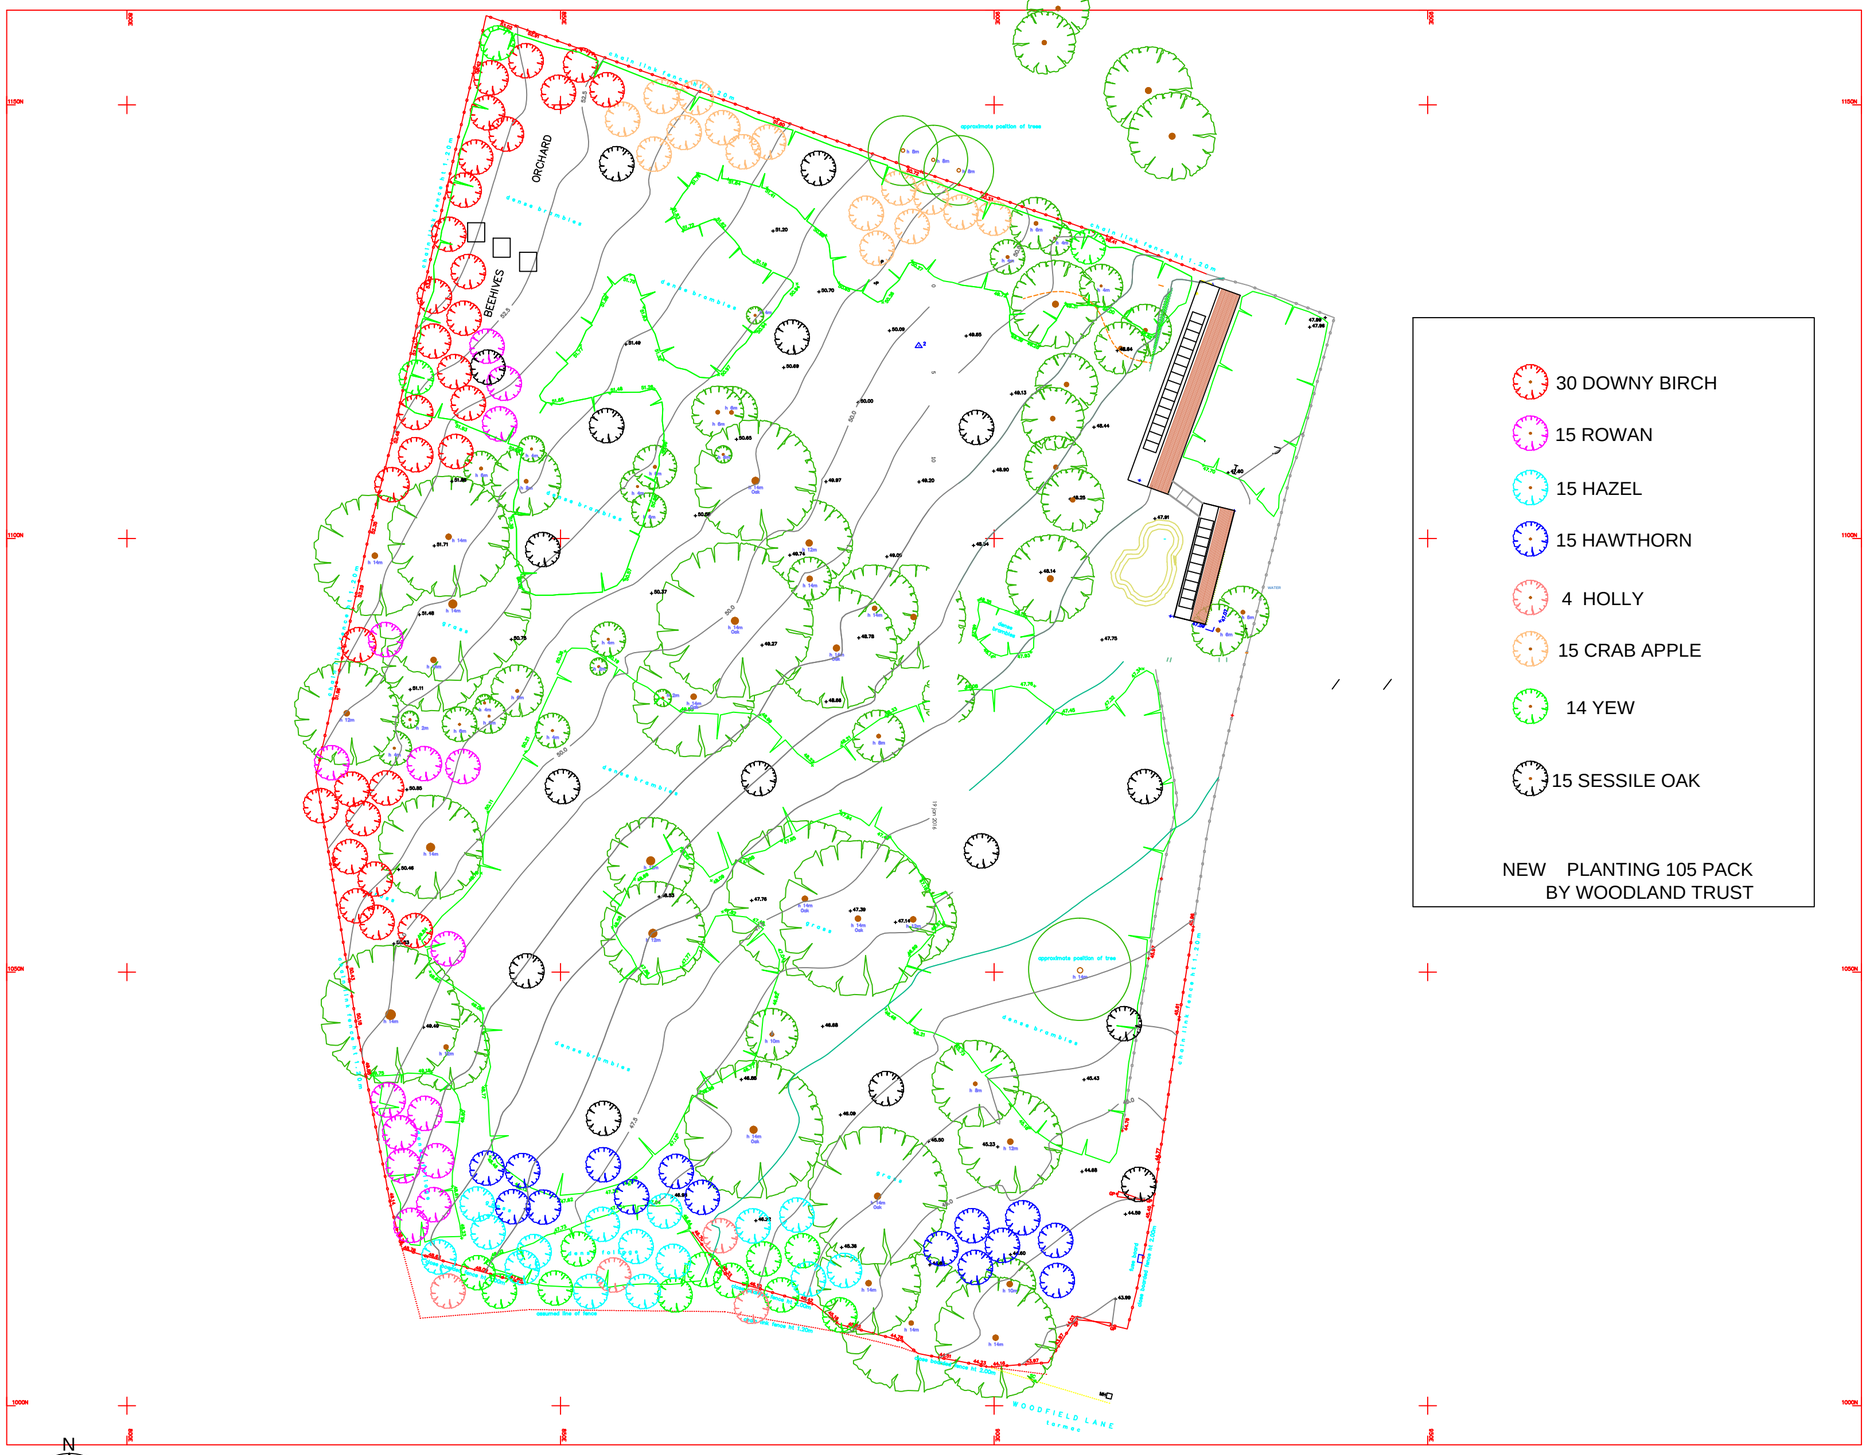

N

0 10 20 30 40 50

Notes

Project
BLUE MOON PADDOCK

Drawing Title
PROPOSED TREE PLANTING

Scale 1:50 @ A2

Date JUNE 2018

Drawing No.
P/508/A