Front Elevation

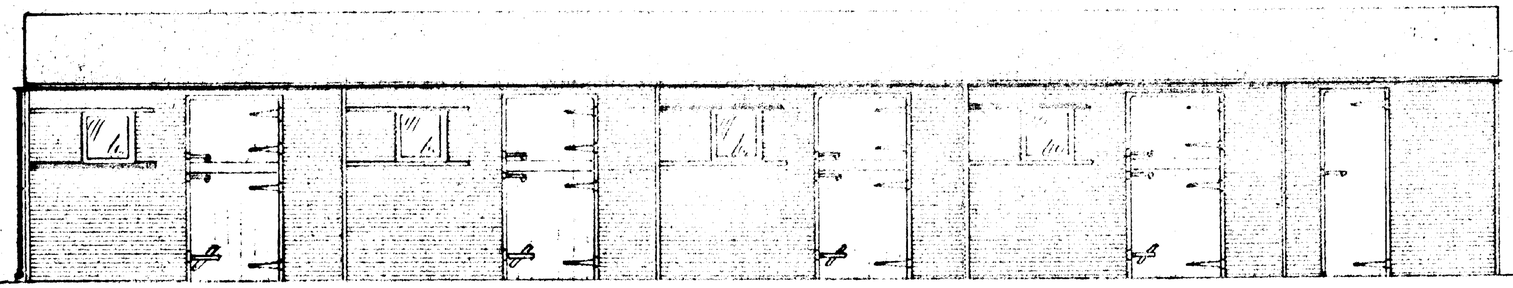

Rear Elevation

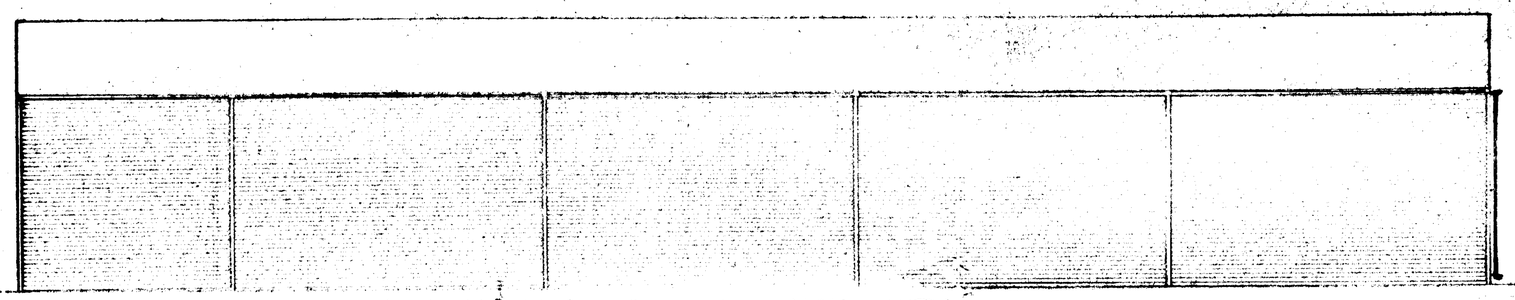

Side Elevation:

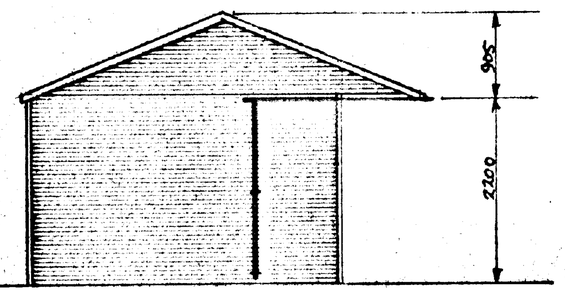

NOTE

— SINGLE BRICKWORK LAYED LEVEL

E = OUTSIDE EDGE OF BRICKWORK

℄ = CENTRE LINE OF BRICKWORK

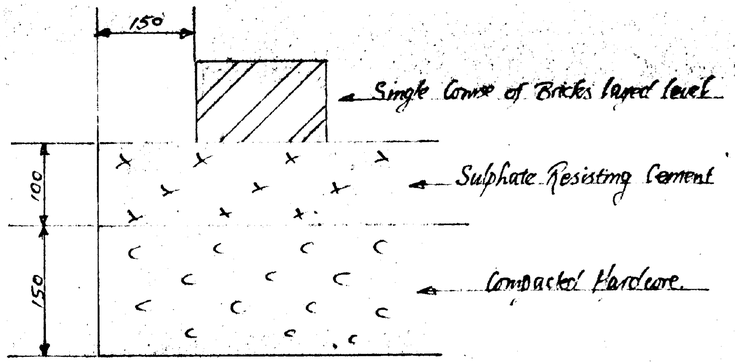

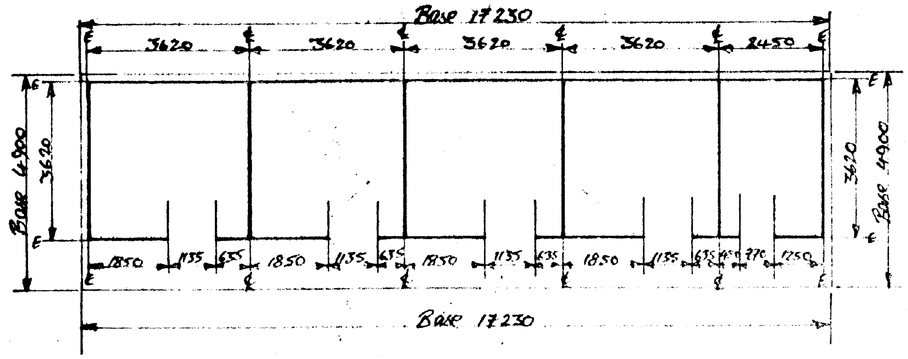

Base Detail:

NOTES:
All dimensions to be checked on site before ordering this drawing

Specifications
19 x 125 Softwood Shiplap Fascia
Treated in Golden Brown Cuprinol.
50 x 75 Softwood Framing
Roof:
Either Big 6 Corrugated or Green Mineral Felting.
Guttering:
Brown P.V.C.
Doors:
22 x 125 T.G.&V.
Windows 600 x 600 Sliding Perspex

	Date	Revisions
A		

© copyright

[redacted]

Client [redacted]

Job Title

4(12x12) Loose Boxes.
1(8x12) Tack Room.

Drawing Title

Elevations and Base Detail of Proposed Complex.

Scale Elevations 1:50
Base Detail 1:100

Date 13/1/90 Drawn by [redacted]

Drg No. 198 Rev

OFFICE COPY

WELWYN HATFIELD D.C.
18 JAN 1990
S6/063/90

WELWYN HATFIELD D.C.
TOWN & COUNTRY PLANNING ACT 1971
PLAN REFERRED TO IN CONSENT/[redacted]
Date 12 MAR 1990