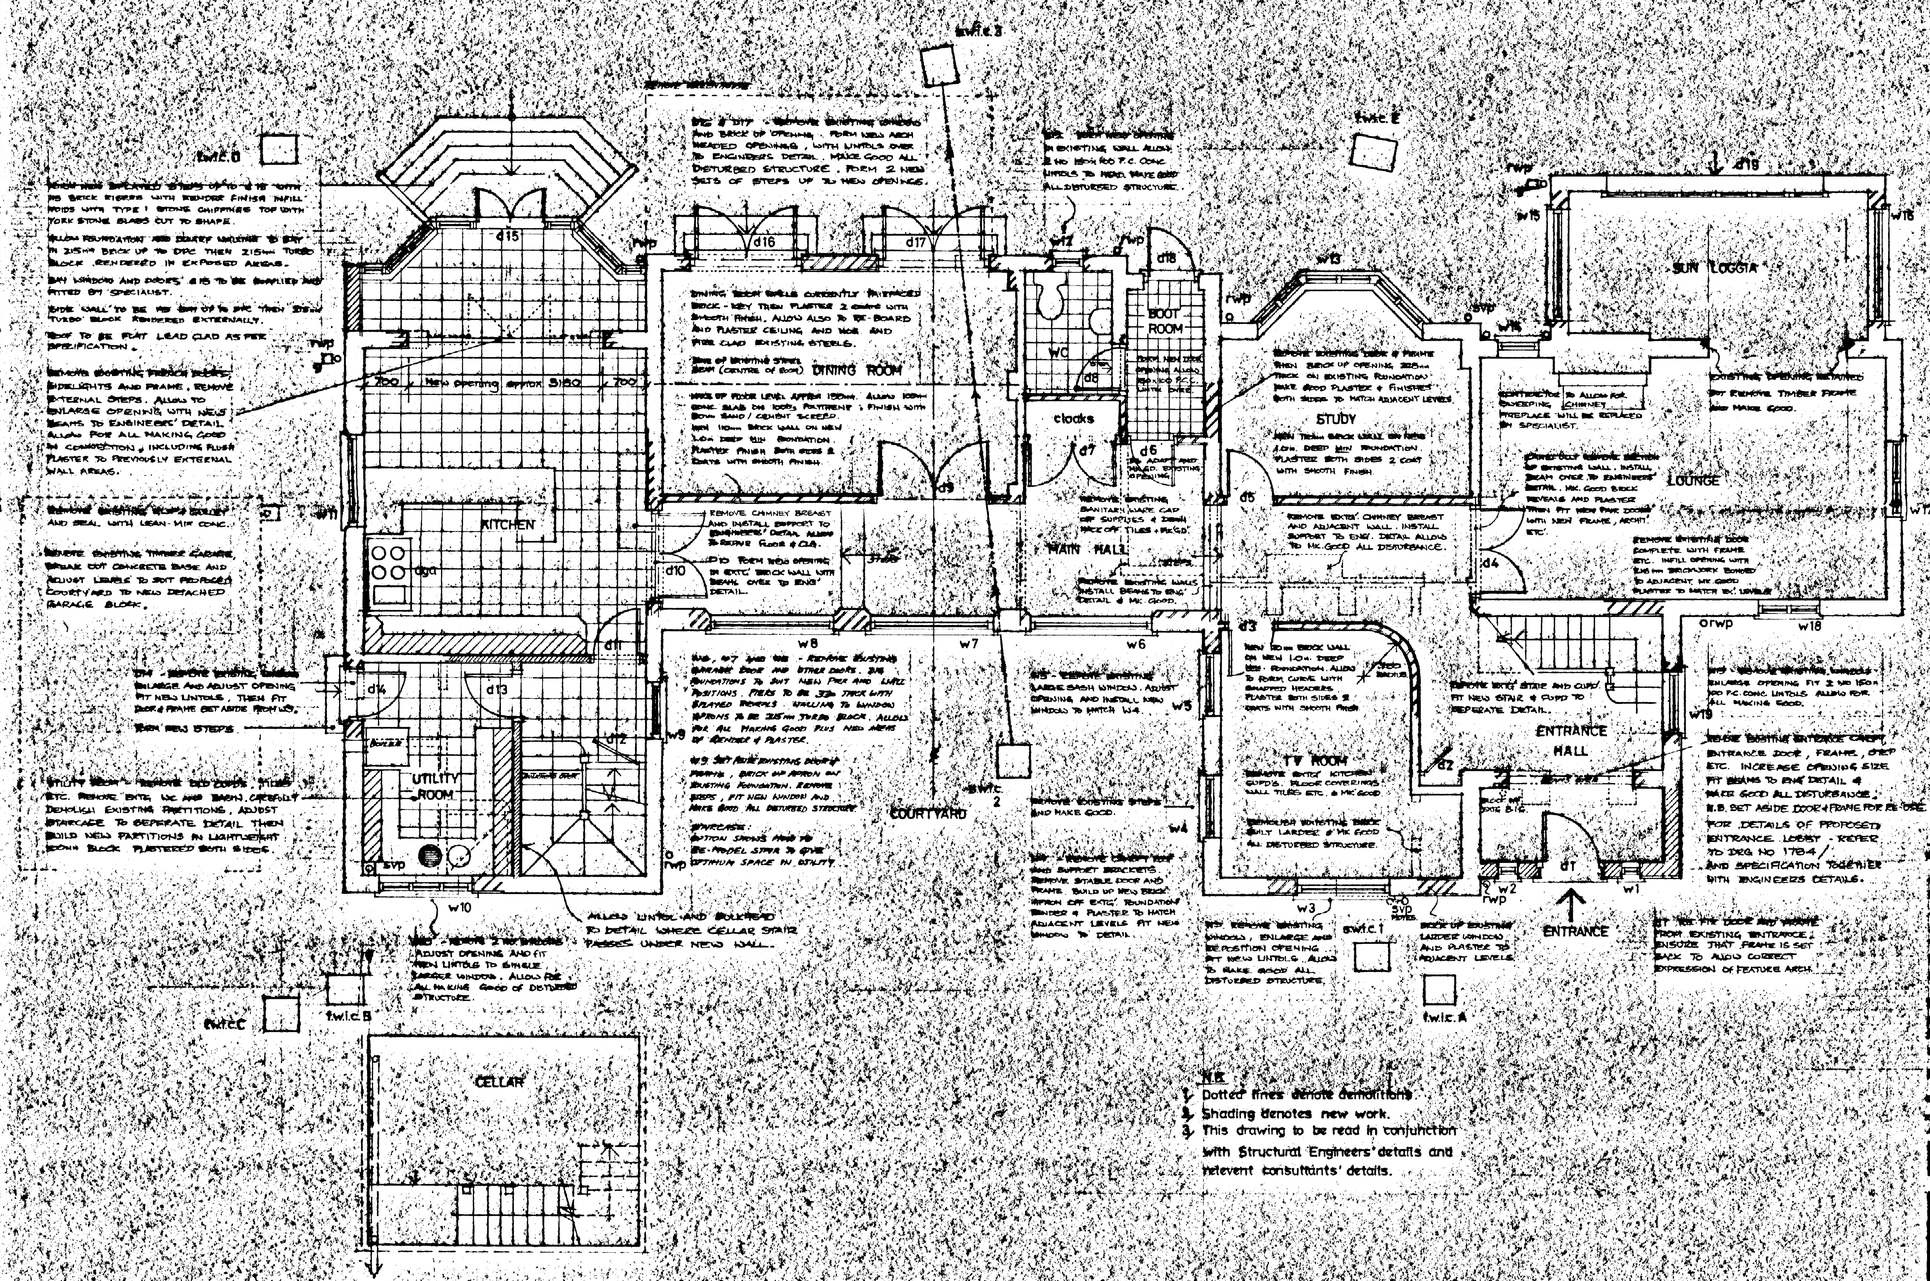

Reference.
1. This drawing to remain the copyright of John Moore & Associates and no reproduction may be made in whole or in part without written permission.
2. This drawing not to be scaled.
All dimensions on this drawing should be checked on site and any omissions or discrepancies should be notified to the Architect immediately.
3.

notes.

WELWYN HATFIELD DC
TOWN & COUNTRY PLANNING ACT 1971
PLAN REFERRED TO IN CONSENT/
Date 10 MAY 1993

SITE COPY

WELWYN HATFIELD D.C.
RECEIVED 15 APR 1993

S6/226/93

NB
1. Dotted lines denote demolitions.
2. Shading denotes new work.
3. This drawing to be read in conjunction with Structural Engineers' details and relevent consultants' details.

REVISION C. 2/4/93
SVP ADJACENT TO W3 REPOSITIONED.
PROFILE OF BAY WINDOW d15 AMENDED
d.14. RE-USE EXISTING DOOR
d.13. REPOSITIONED.
W.19 - INCREASE IN SIZE
KITCHEN - ENLARGE OPENING TO BK4
LOUNGE TO SUN LOGGIA OPENING TO BE KEPT AS EXISTING.

REVISION B 6/8/93
INSPECTION CHAMBERS INDICATED.
DOOR & WINDOW REFERENCES ADDED.
NOTES ADDED

REVISION A. 3/1/93
PLANS SUPP. AREA ALTERED
REMOVE DOOR / REPLACE WITH WINDOW - KITCHEN STAIR LOBBY
ADD PARTITION TO KITCHEN STAIR LOBBY

revision	date	init.	code

BRUNO CAPPUCCINI Esq.
THE WARREN, CARBONE HILL, NORTHAW, HERTS.

GROUND FLOOR PLAN AS PROPOSED	1784	01/c.

JOHN MOORE & ASSOCIATES
ARCHITECTS DESIGNERS
20 WOOD STREET BARNET HERTS EN5 4BW ENGLAND
TELEPHONE: 081-447 1937 FACSIMILE: 081-449 3853

scale: 1 50
drawn: J B
date: January 19 1993